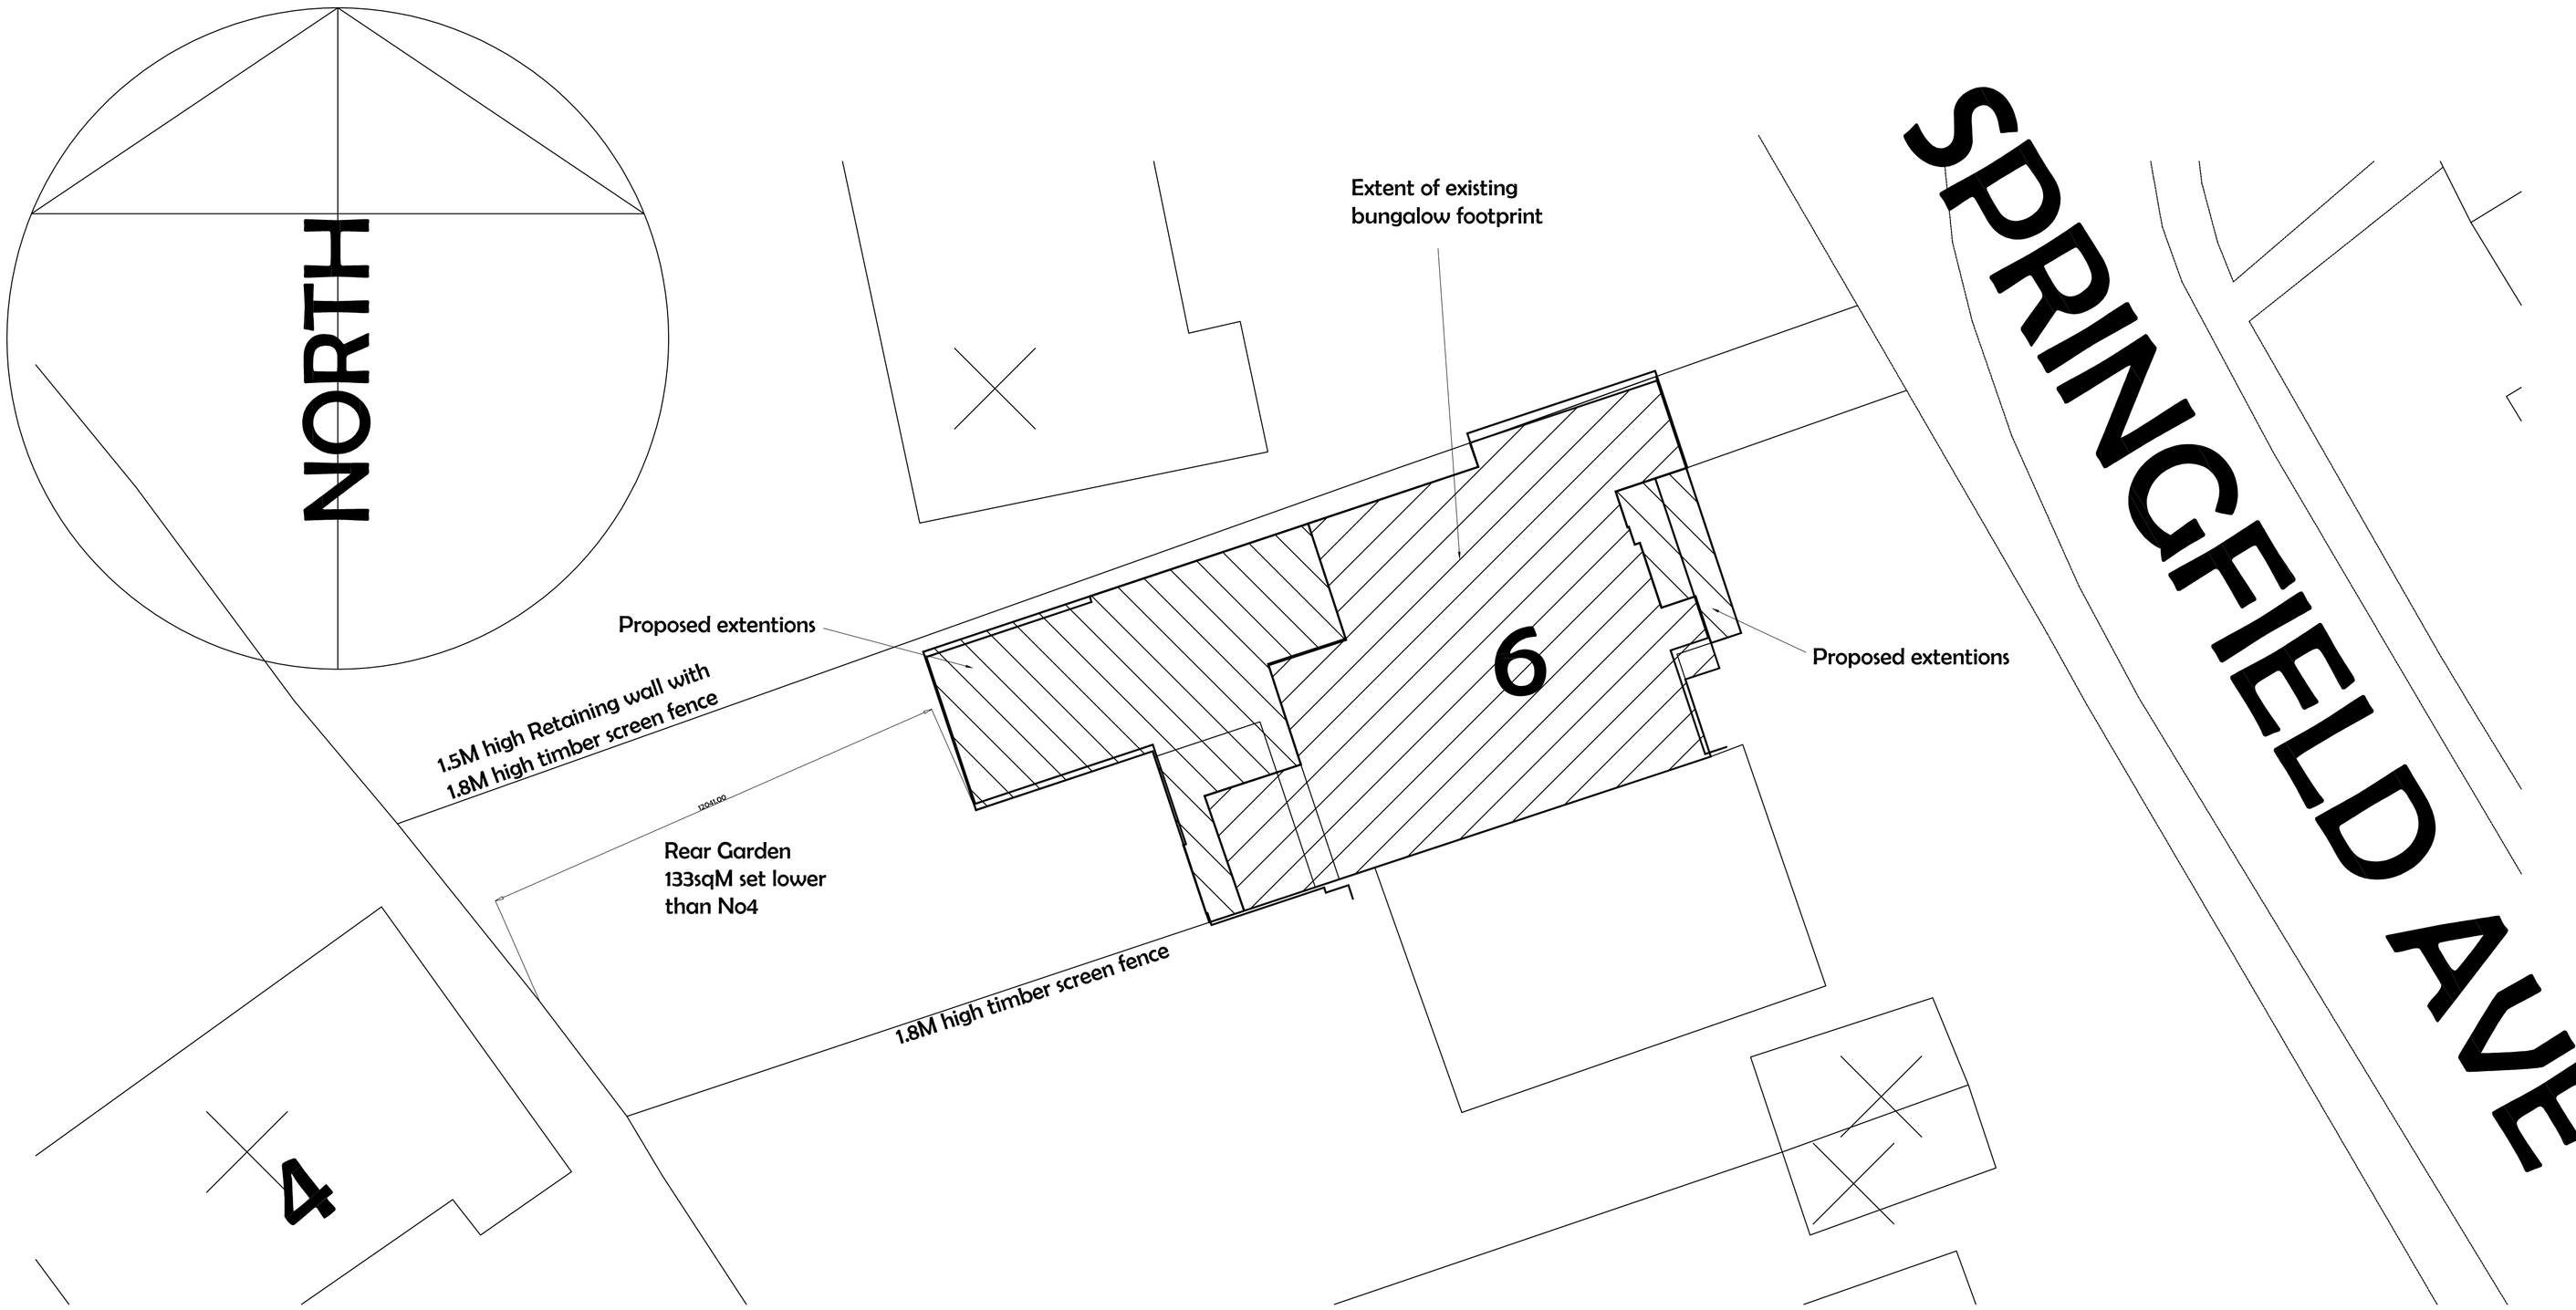

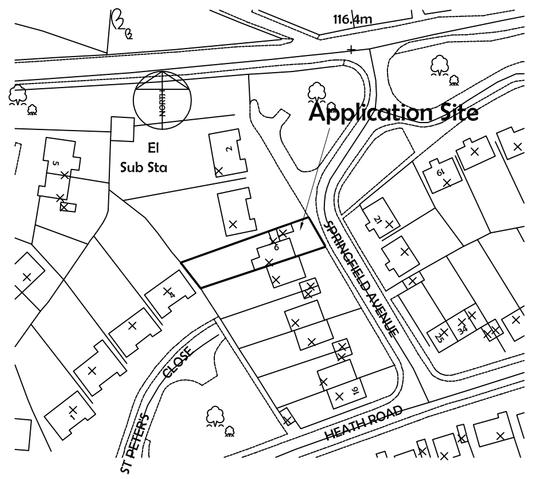

LOCATION PLAN
SCALE 1/1250

PROPOSED SITE LAYOUT

Do not scale.Contractors must check all dimensions on site before preparing production drawings or commencing any work. This drawing and its designs is the copy right of S.Anderson Consulting Architect and may not be reproduced in any form whatsoever without his prior written consent.

Drawing Revisions

Scale
1 / 100 @ A1

Date
14th August 2008

Drawn
SGA

Stewart G Anderson Dip Arch (Leics) RIBA
The Rowans, 28 Wykin Lane,Stoke Golding,
Nuneaton, Warwickshire, CV13 6 HN.
Telephone 01455 212733
Mobile 07894986449
Email s754art@aol.com

Stewart G Anderson Dip. Arch (Leics) RIBA
consulting architect

Client
Mr & Mrs B WHITNEY

Job Title
PROPOSED ALTERATIONS &
EXTENTIONS TO 6 SPRINGFIELD
AVENUE MARKET BOSWORTH
CV13 0NS

Drawing Title
SCHEME PROPOSALS
SITE & LOCATION PLANS

Drawing Number
2008 / 017 / 02