
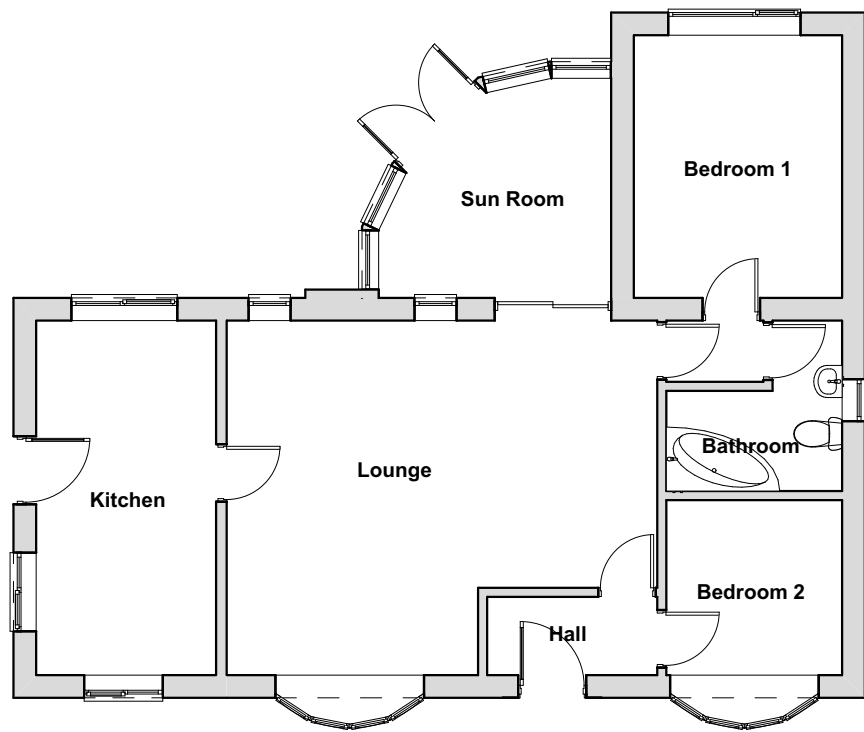
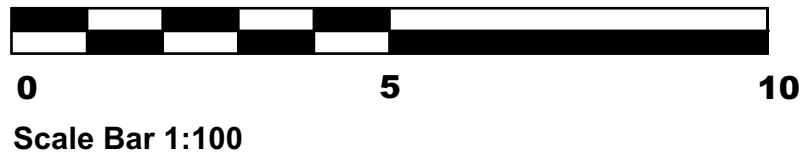
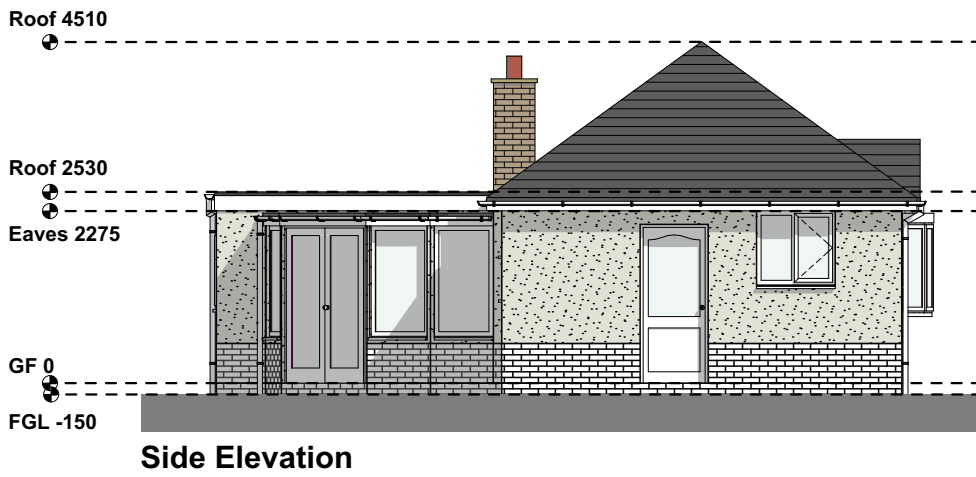
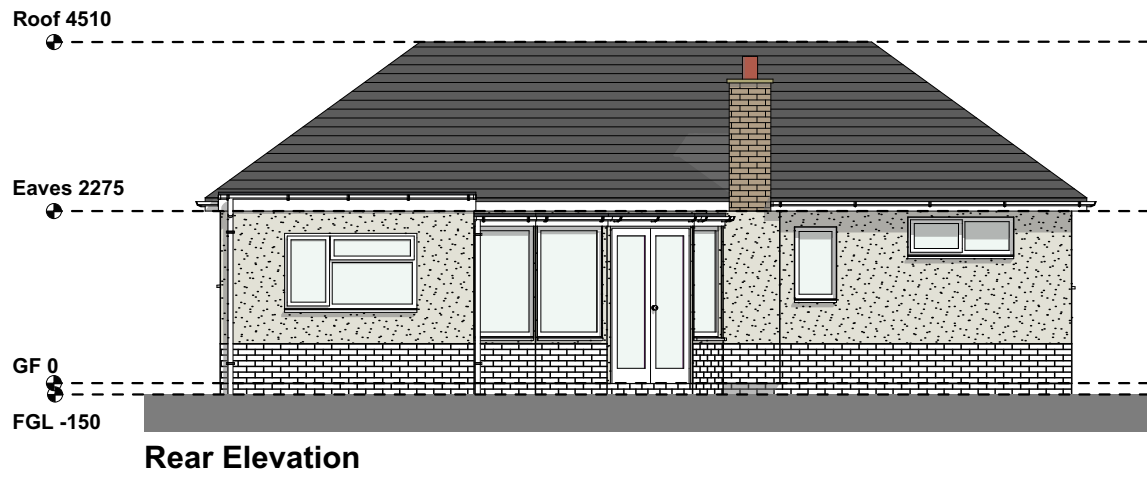
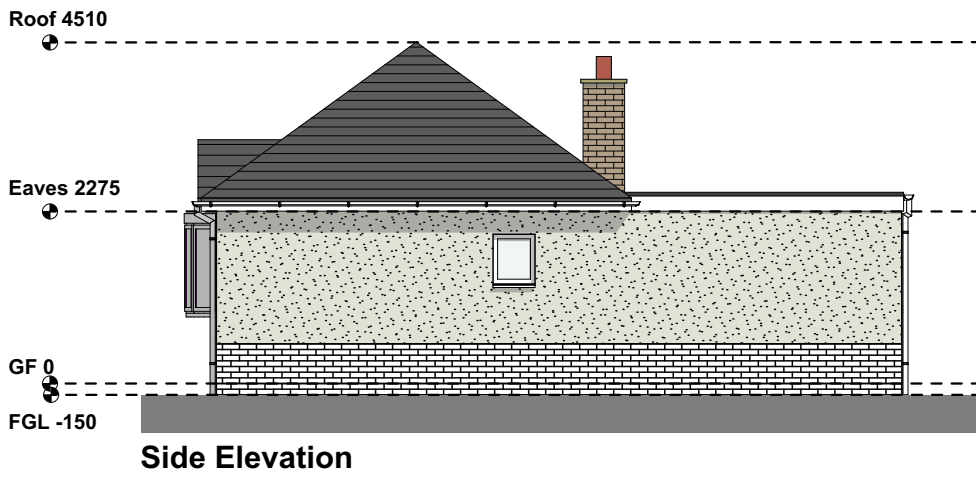


Please Note:

- This drawing may be printed and scaled FOR PLANNING PURPOSES.
- All dimensions to be CHECKED ON SITE and any DISCREPANCY reported to Design Three Sixty.
- The site boundary shown is the best assumed from available data & does NOT represent legal ownership.
- All dimensions in mm unless otherwise stated.

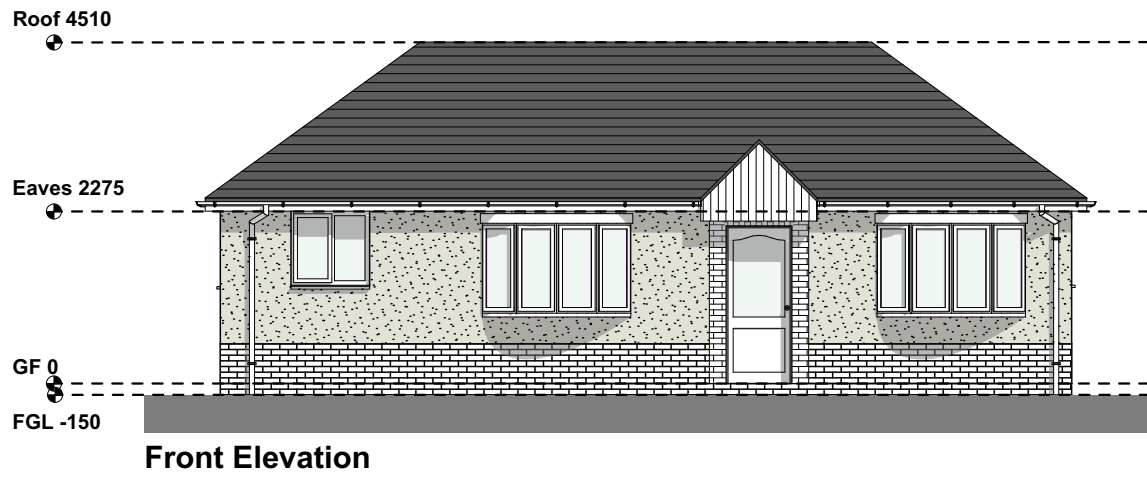

WALL LEGEND	
	EXISTING WALL
	PROPOSED NEW WALL
	REMOVED WALL

Revisions.

DESIGN THREE SIXTY

E: info@designthreesixty.co.uk
T: +44 (0) 7904 224864
W: www.designthreesixty.co.uk

Project:
Single storey rear extension

32 Lawnwood Road,
Groby
Leicester,
LE6 0BH

Client:
Charlie Garner

Drawing Title:
Existing Layouts and Elevations

Drawing by: IG / KF / SK	Checked by: IG / KF / SK
Date: 28-03-2025	Scale: 1:100 @A2
Drawing Number: 210-01	Revision: A / B / C / D / E F / G / H / I / J / K