
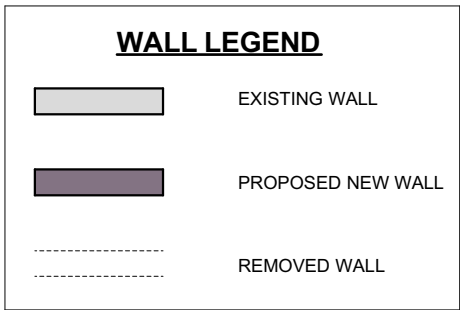
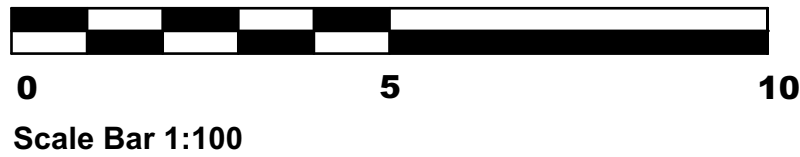
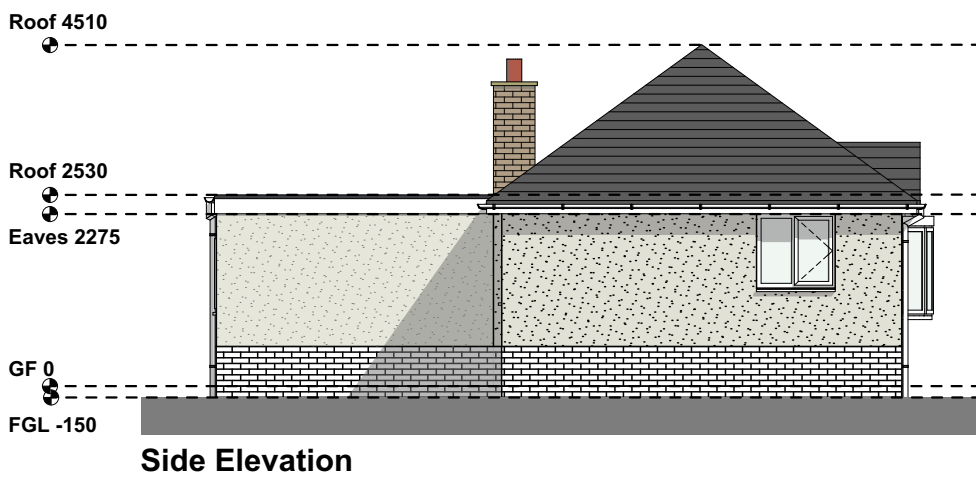
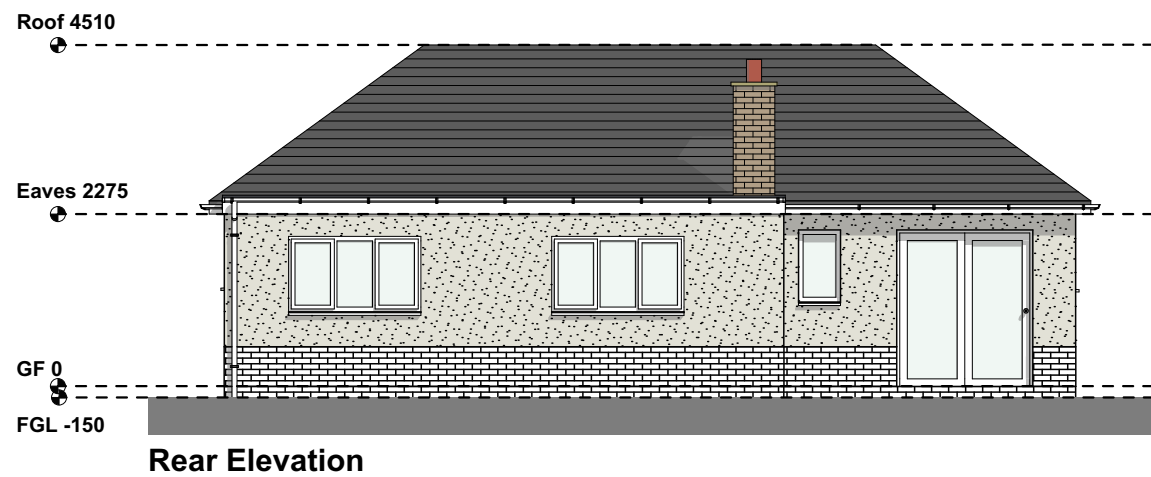
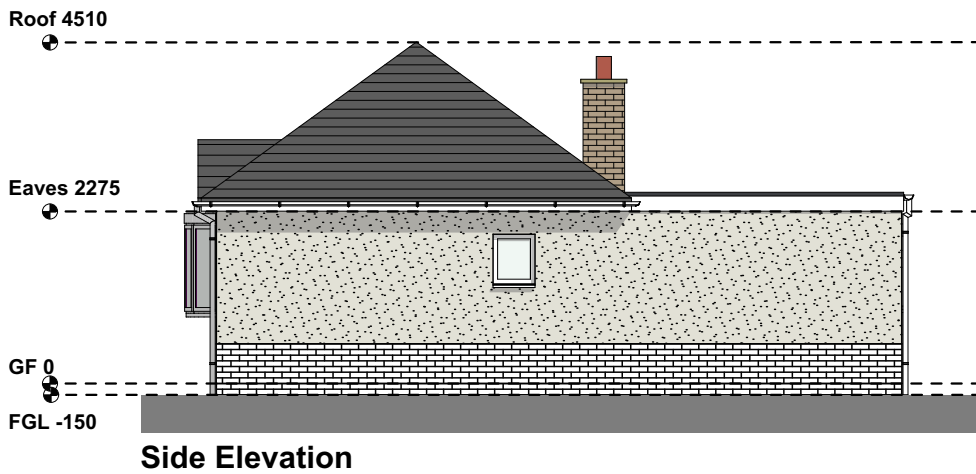


Please Note:

- This drawing may be printed and scaled FOR PLANNING PURPOSES.
- All dimensions to be CHECKED ON SITE and any DISCREPANCY reported to Design Three Sixty.
- The site boundary shown is the best assumed from available data & does NOT represent legal ownership.
- All dimensions in mm unless otherwise stated.

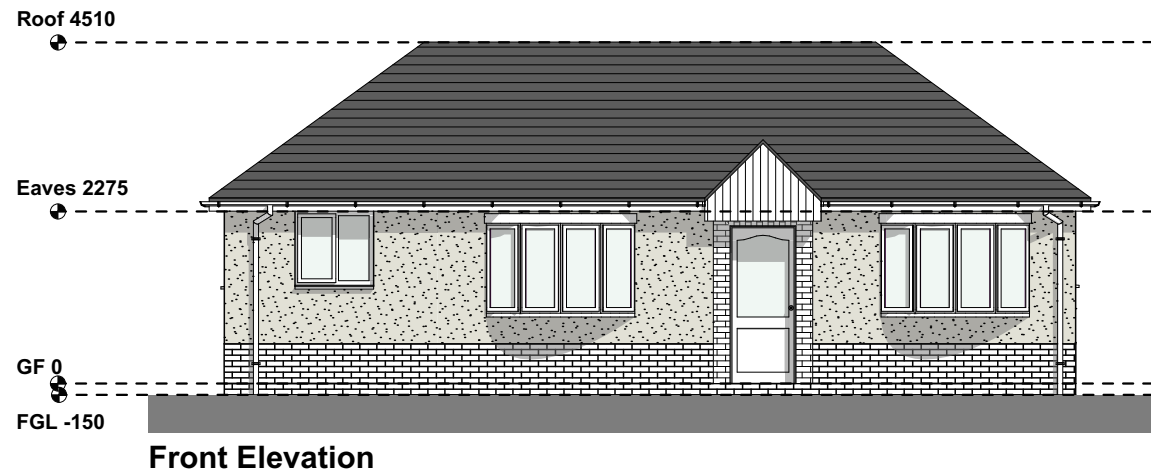

Revisions.

DESIGN THREE SIXTY

E: info@designthreesixty.co.uk
T: +44 (0) 7904 224864
W: www.designthreesixty.co.uk

Project:
Single storey rear extension

32 Lawnwood Road,
Groby
Leicester,
LE6 0BH

Client:
Charlie Garner

Drawing Title:
Proposed Layouts and Elevations

Drawing by: IG / KF / SK
Checked by: IG / KF / SK

Date: 28-03-2025
Scale: 1:100 @A2

Drawing Number: 210-02
Revision: A / B / C / D / E / F / G / H / I / J / K