



Existing Rear

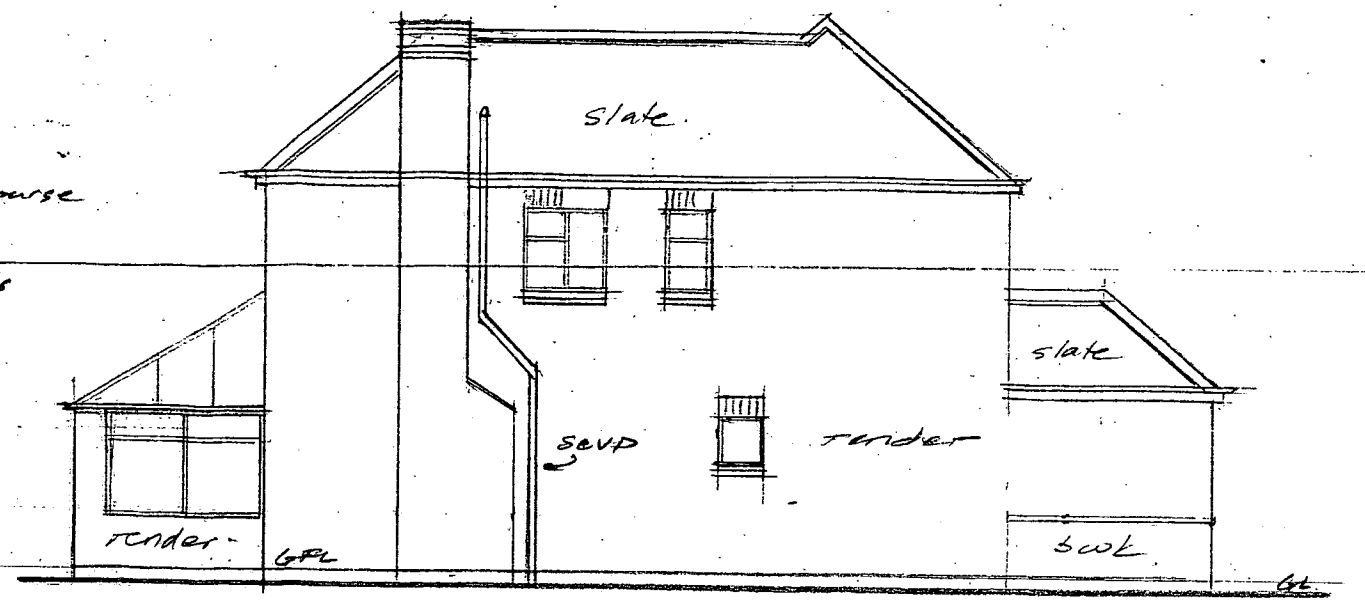

Existing Side

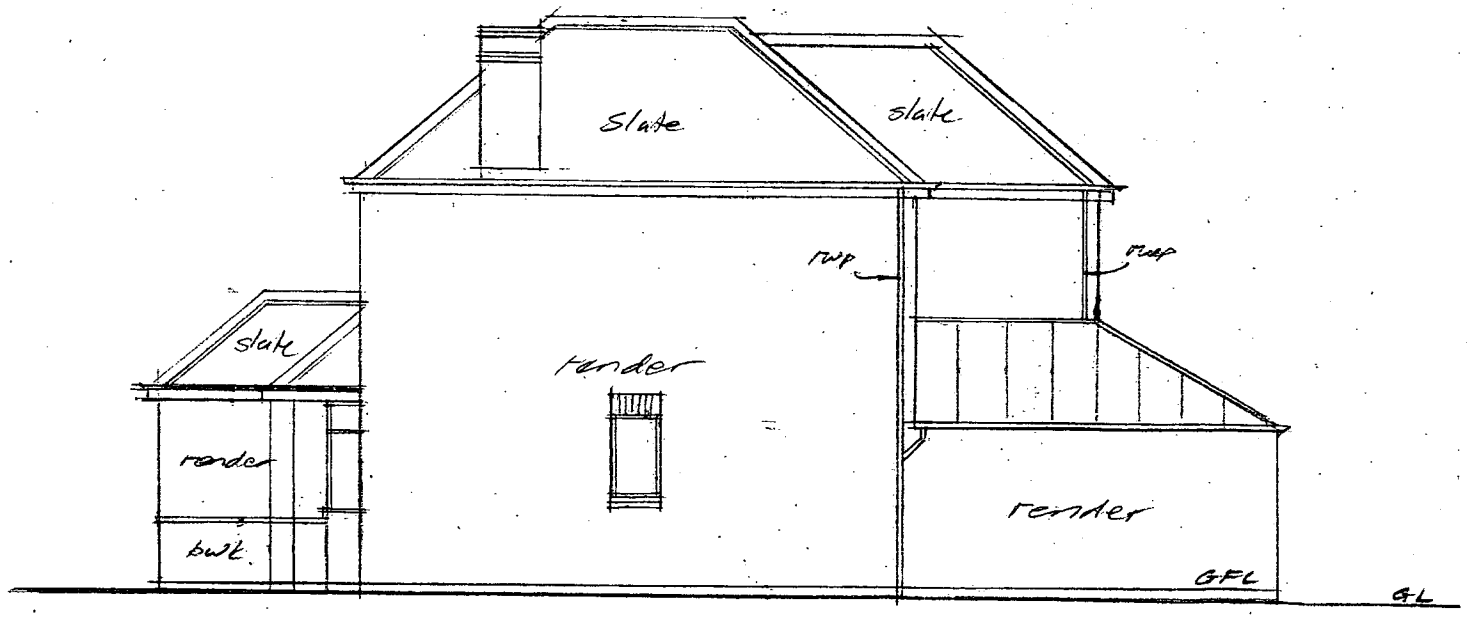

Existing Side

a. 19.08.09 side window shown (omited in error)

Martin S Dennis Architectural Technician 10 Wesley Close Sapcote LE9 4HY Tel 01455 272273	Proposed New Roof & Alterations 2 Sketchley Road Burbage
scale 1:100 date 5.8.09 drg no M 11 74/ 2a	For Mr & Mrs Bradford