

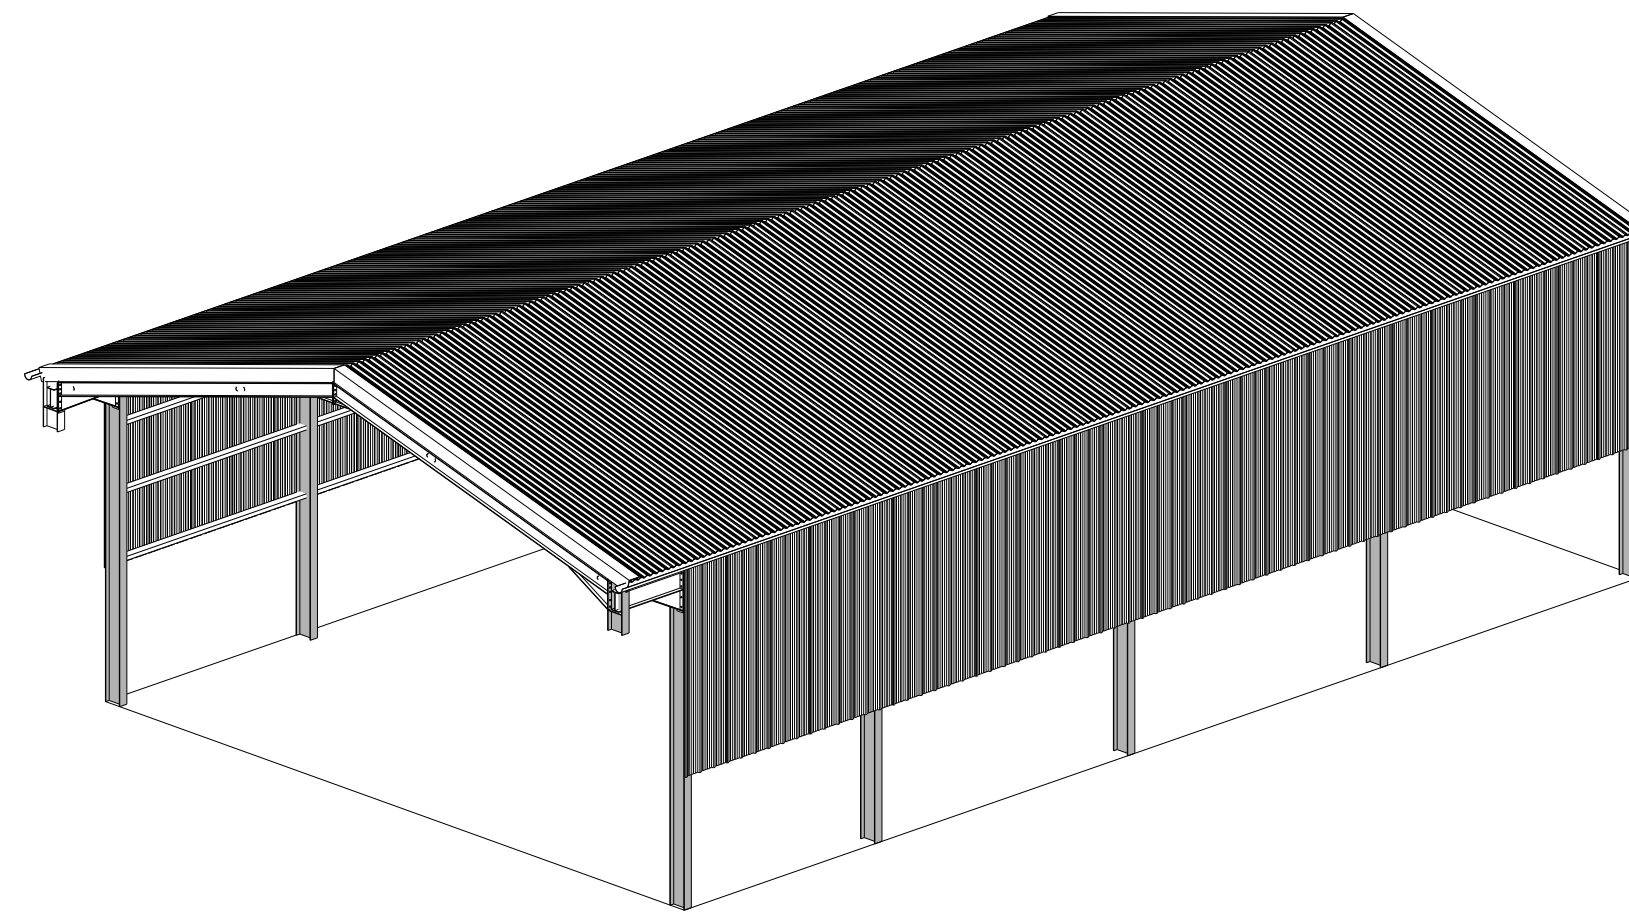
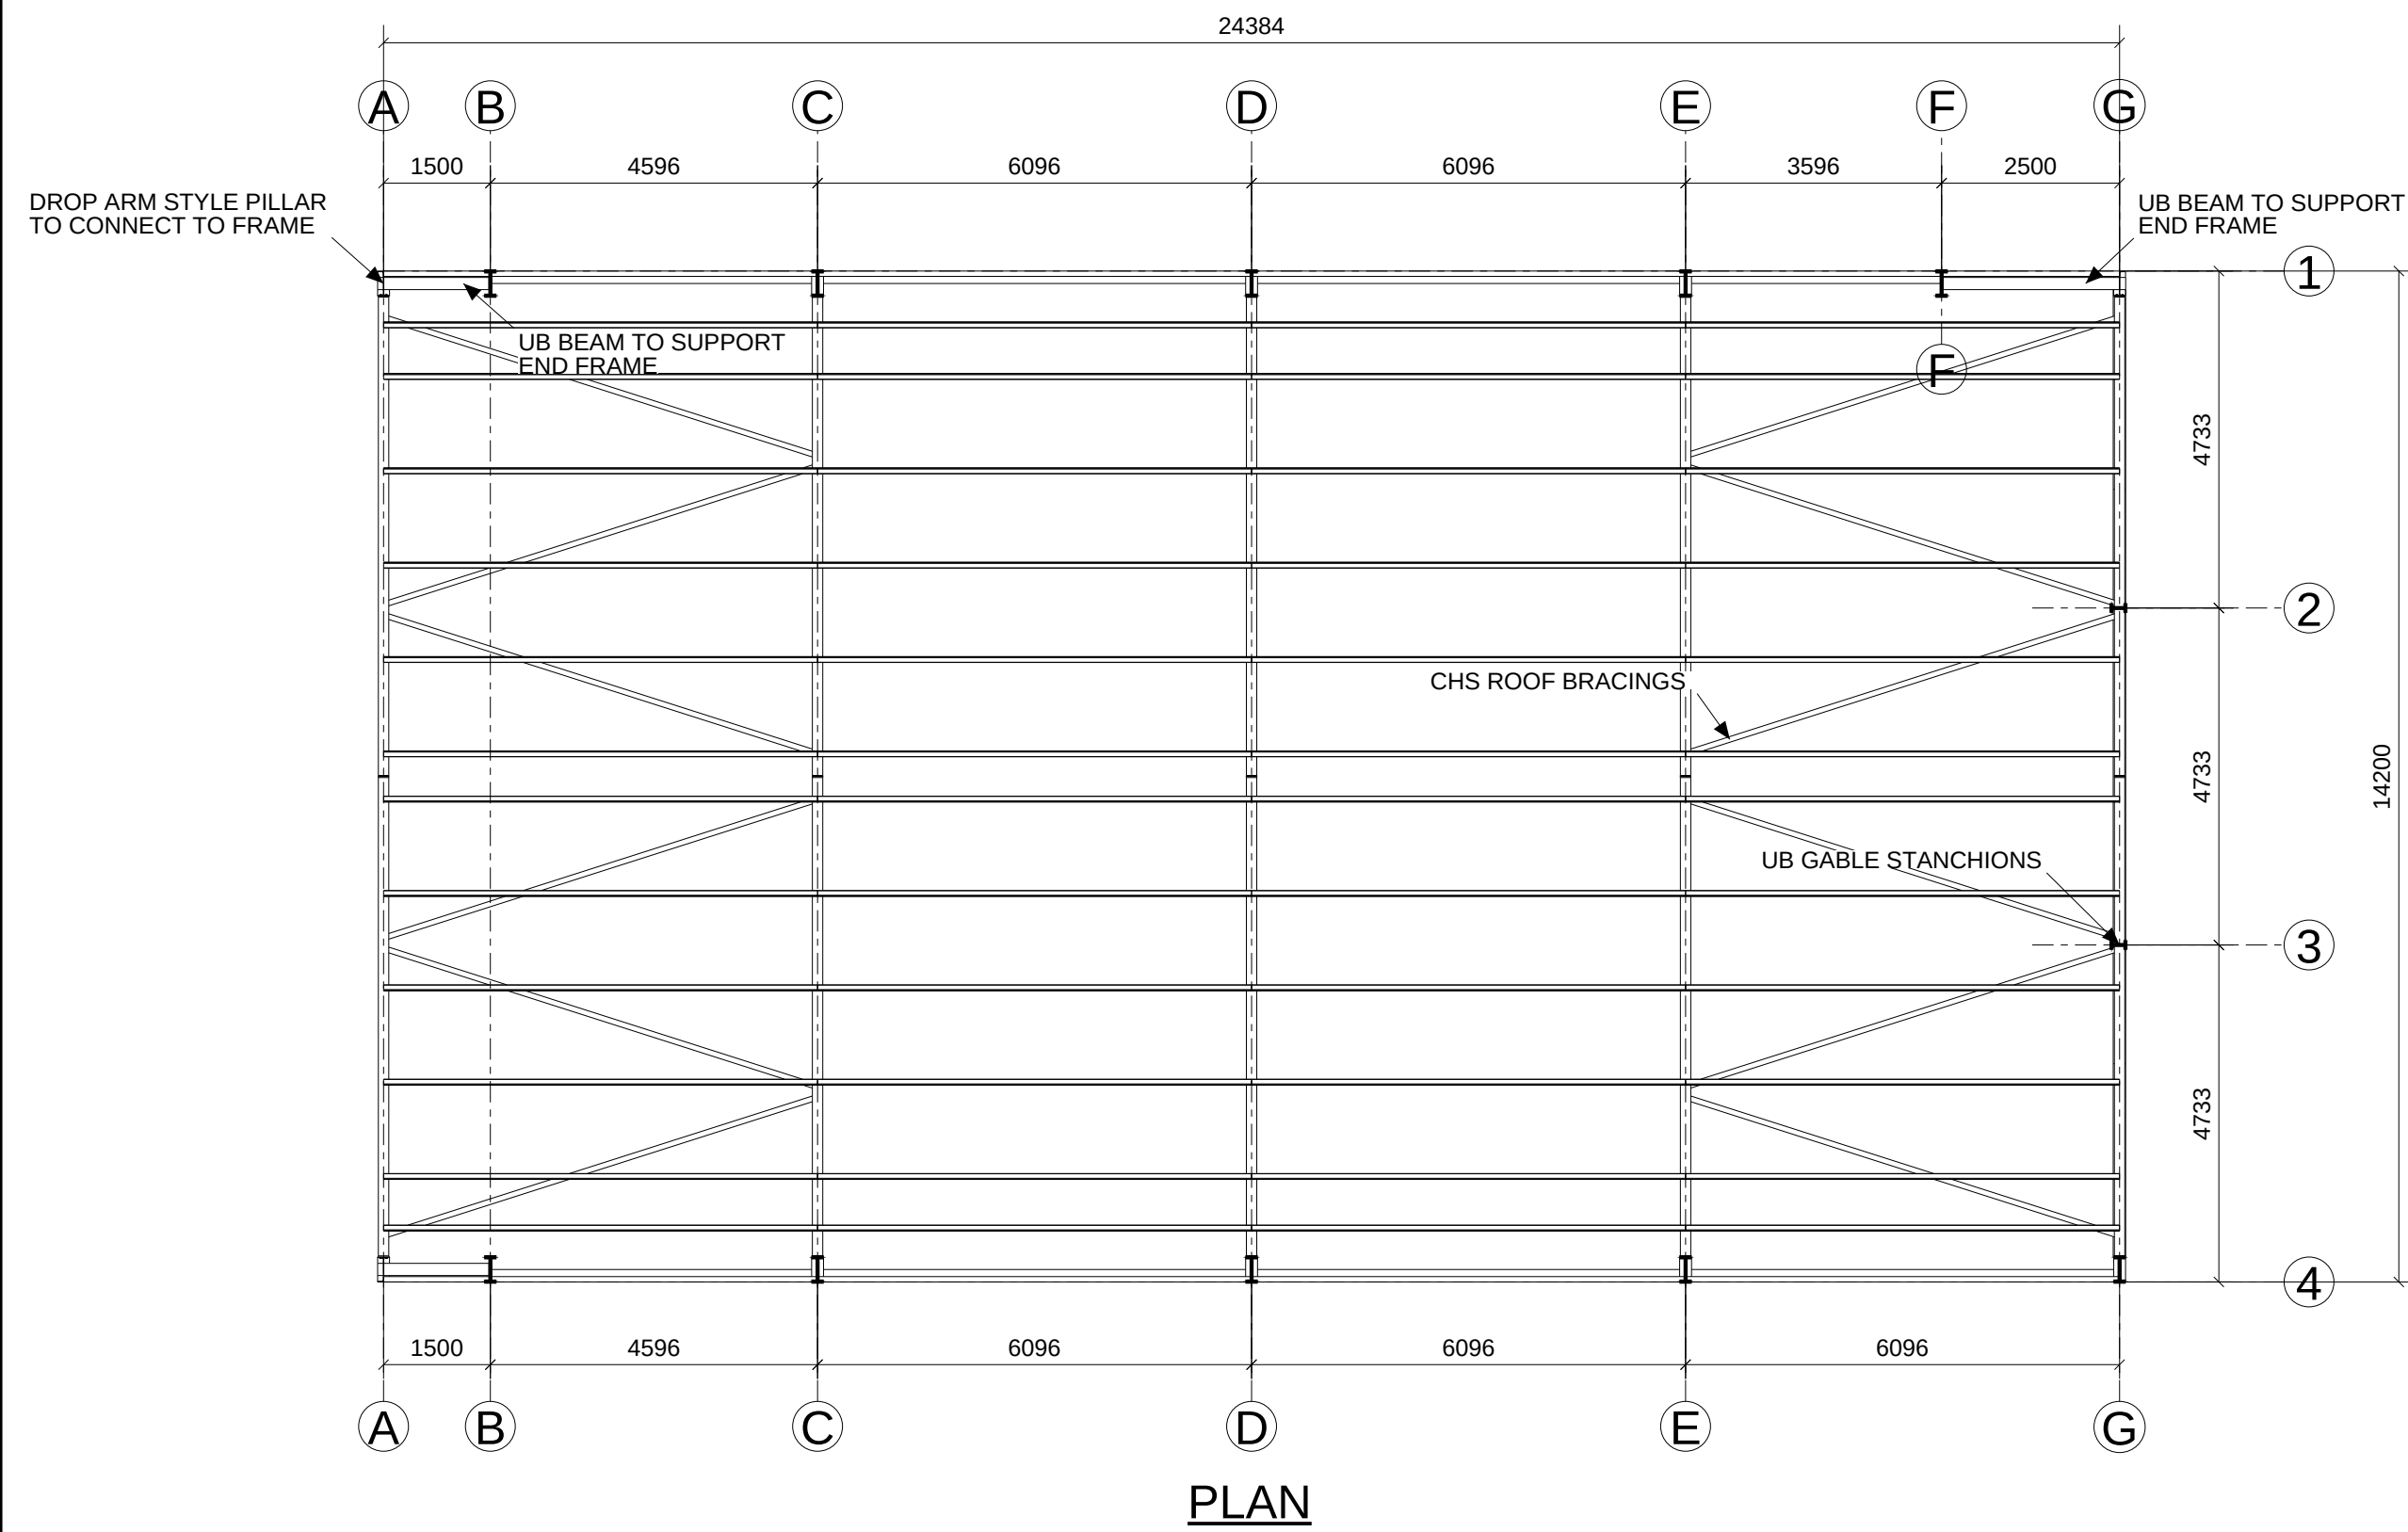
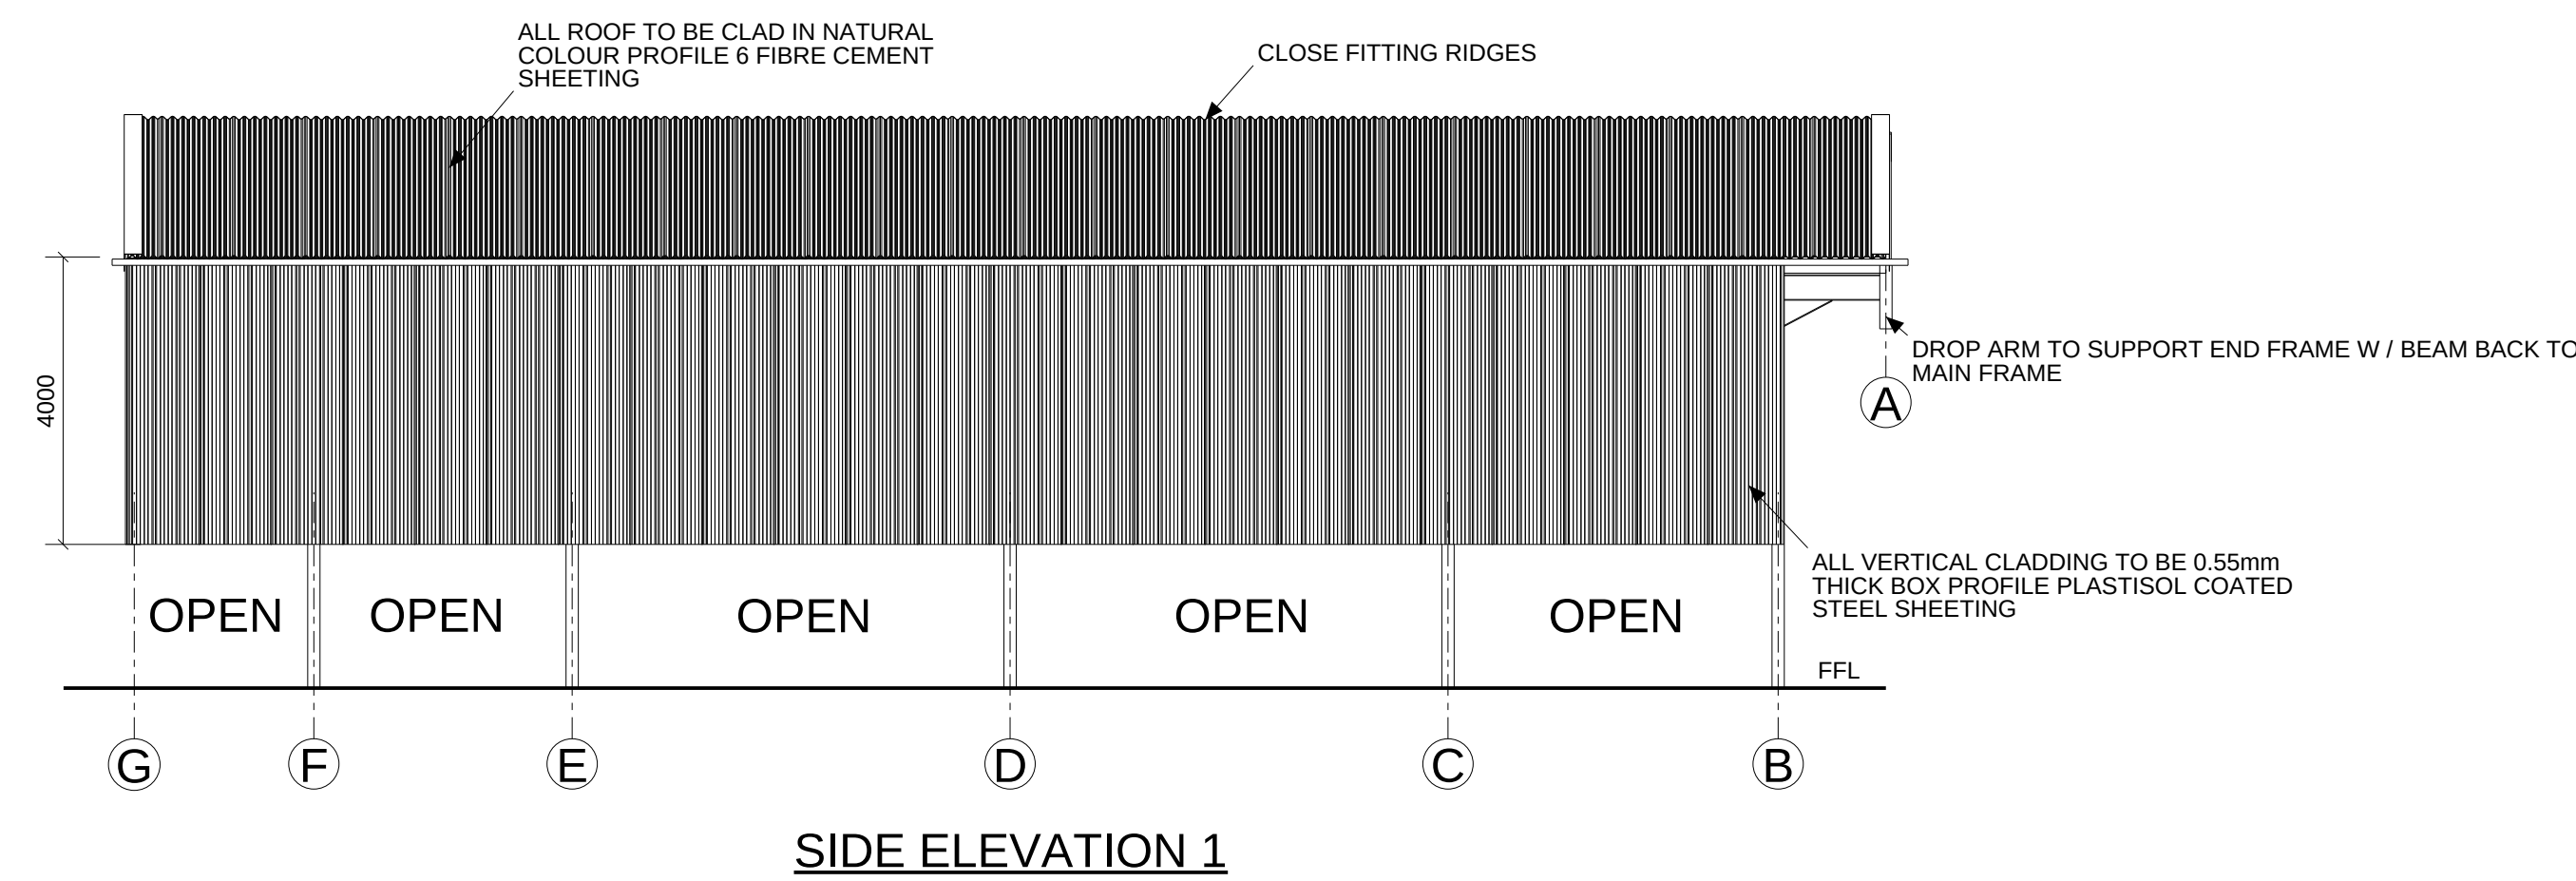
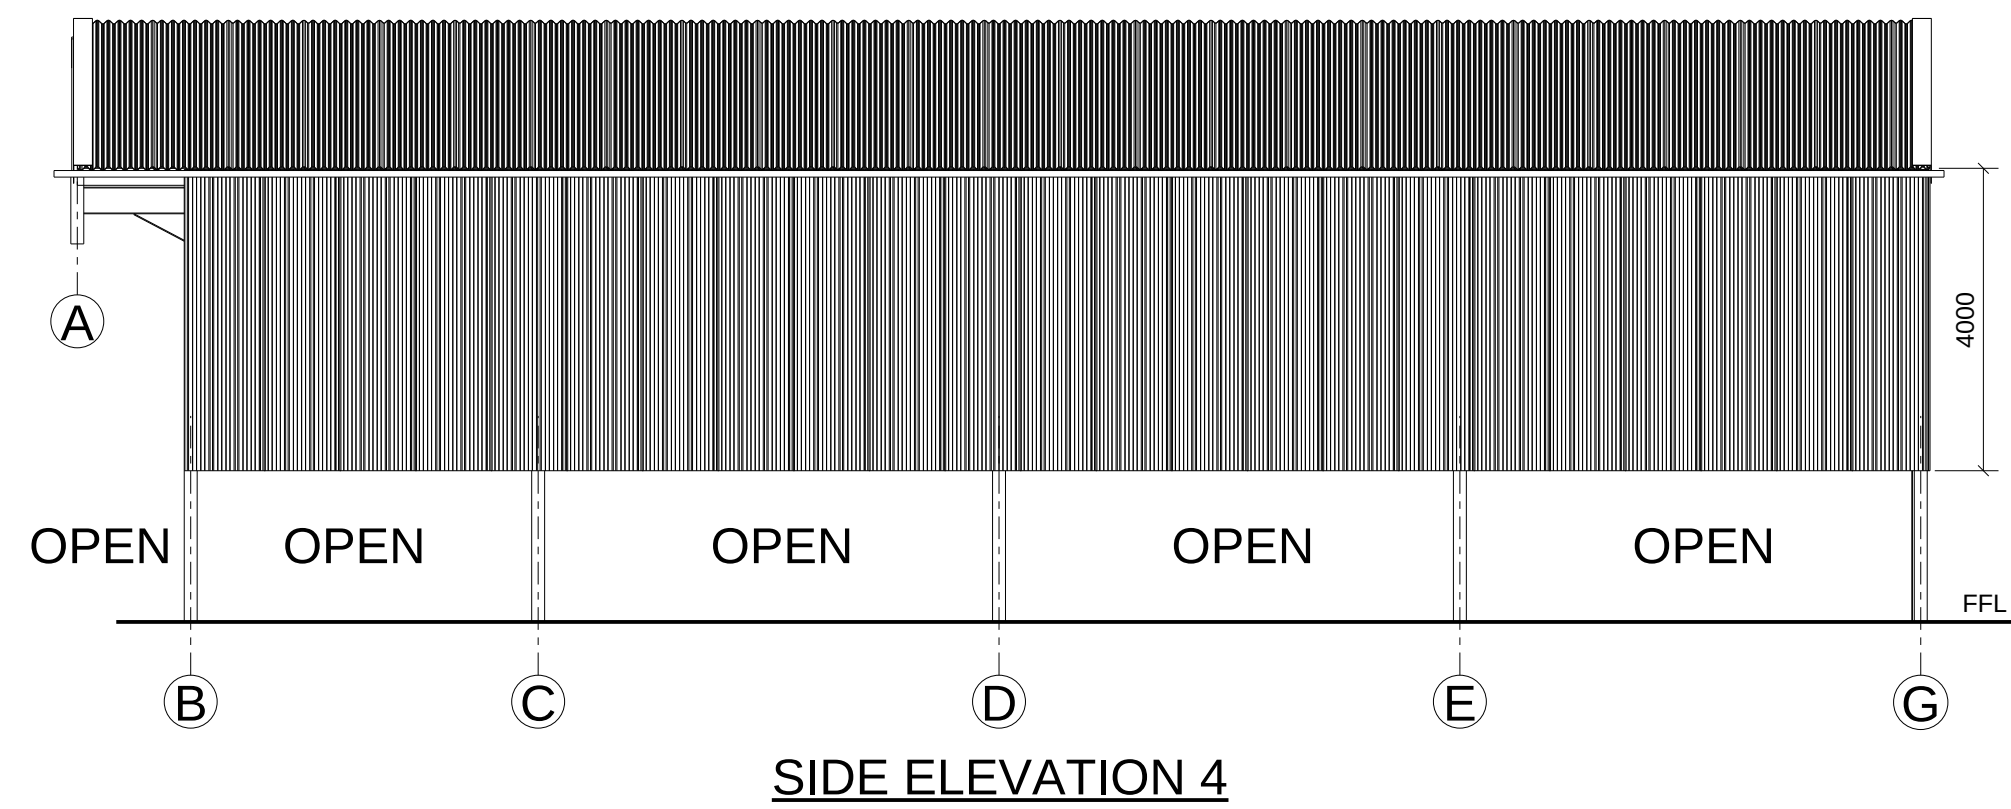
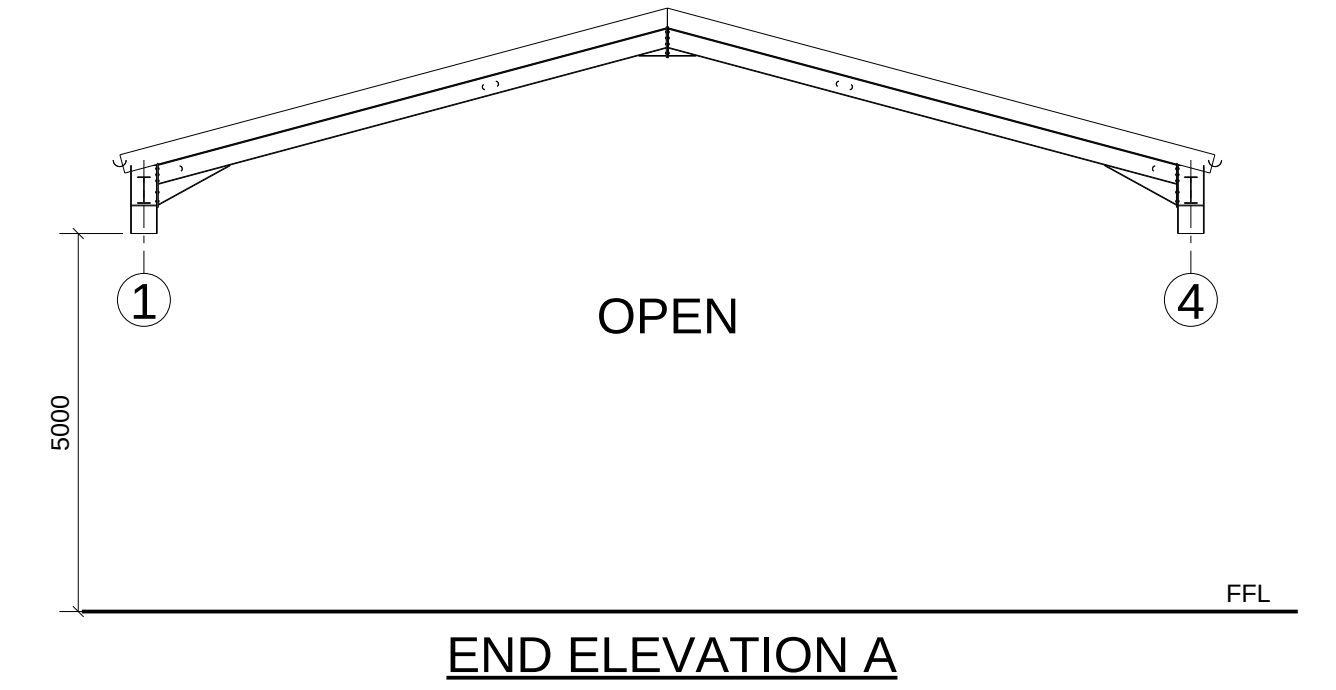


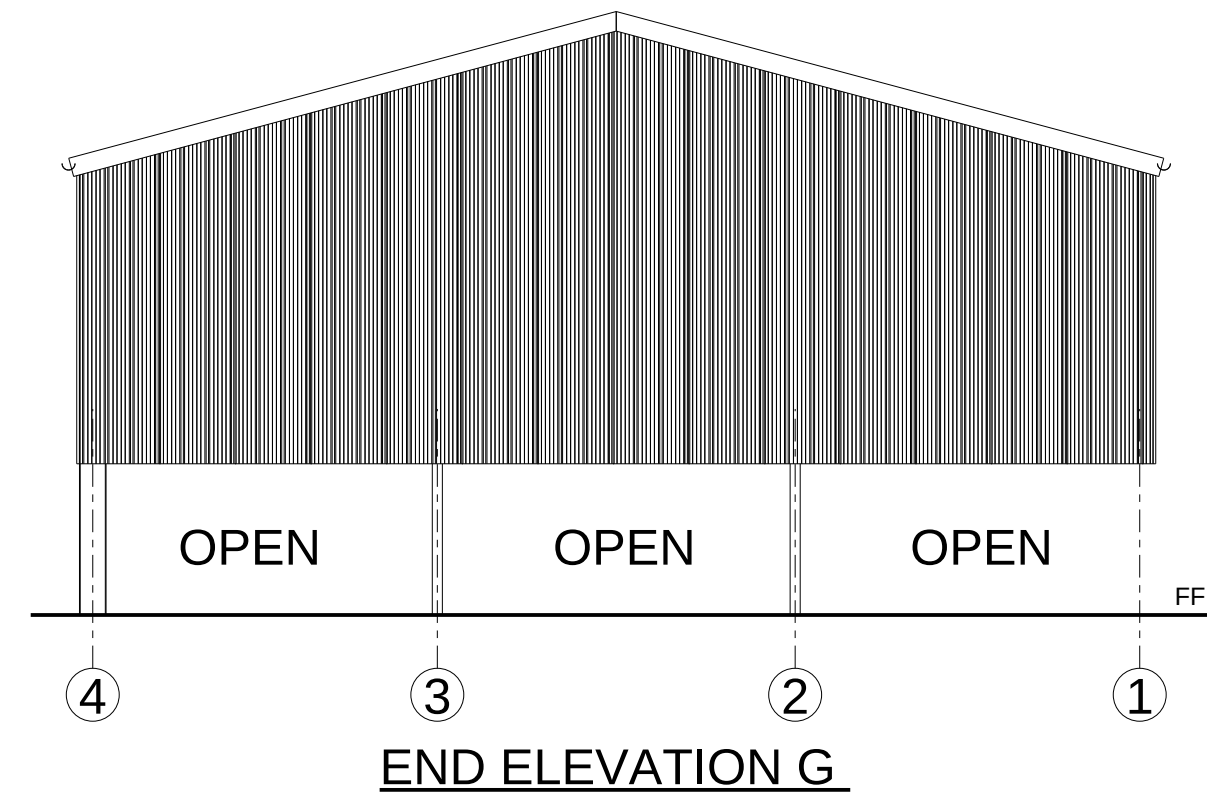

3D'S NOT TO SCALE

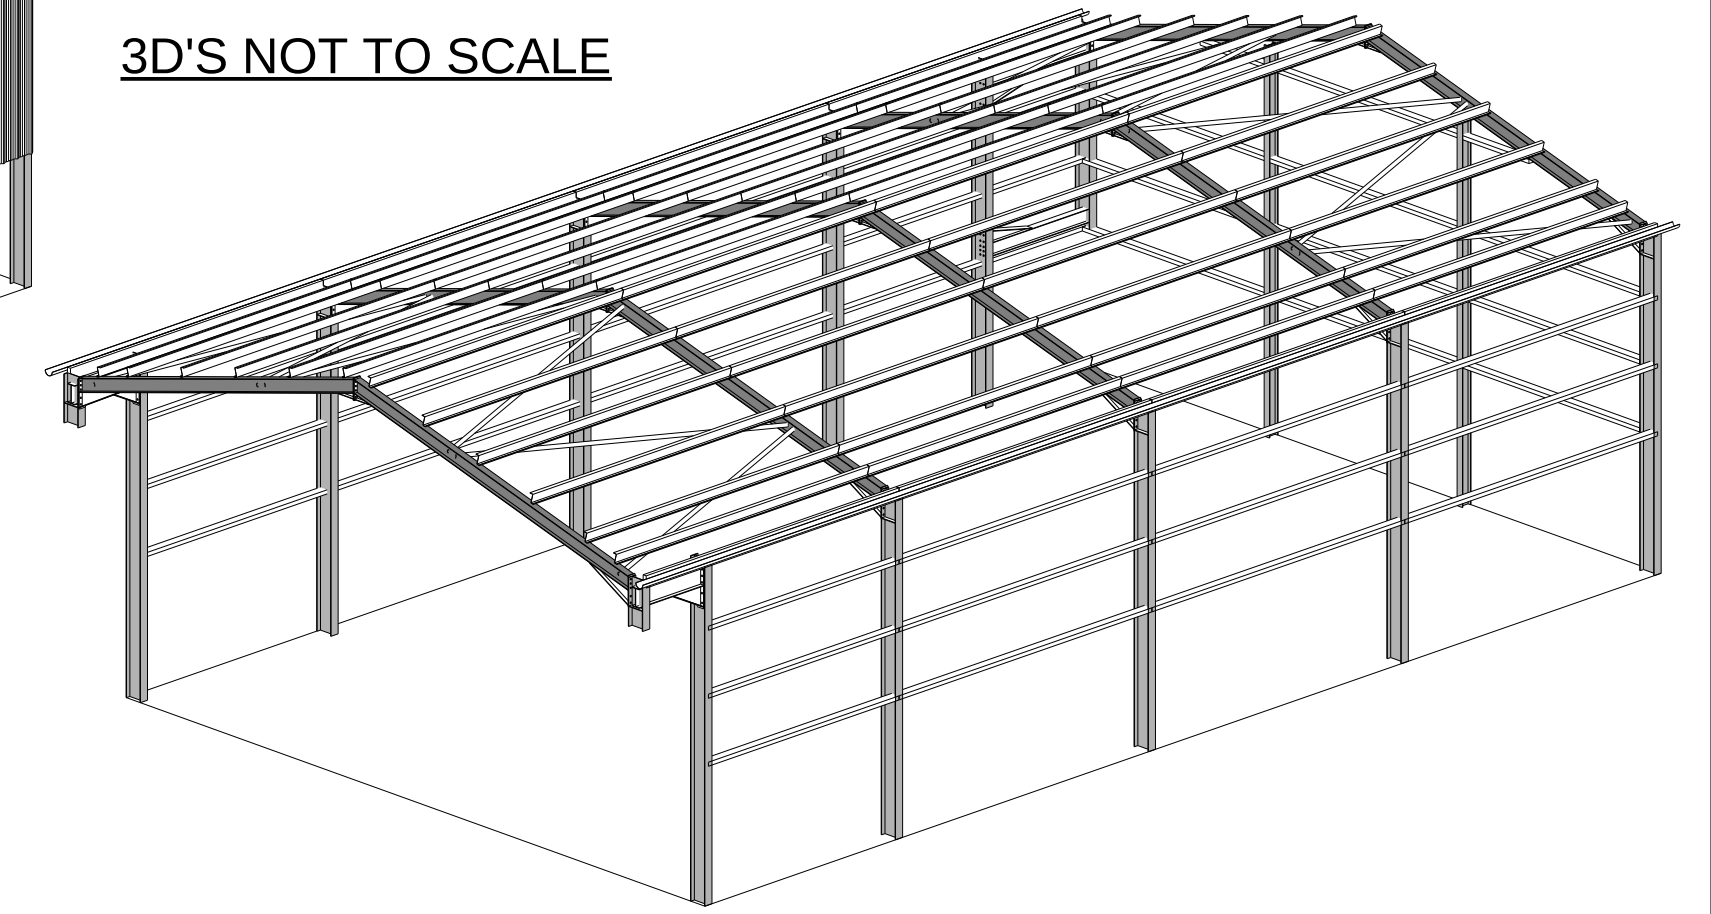

ALL STEEL TO BE SHOT BLASTED AND GIVEN TWO COATS OF PAINT

Scale	1:100 AT A1	 Mill Lane Works Roston, Ashbourne DE6 2EE Telephone: 01335 324302 Fax: 01335 324568	I . BAILEY STEEL BUILDINGS - PROPOSED ELEVATIONS PLAN FOR MR BLOOD		Revision	Date	Drawing No. [2] BA.02.24
Drawn	ADS		SIBSON				
Date	16.01.2024						