




Front Elevation
Scale @ 1:100




Side Elevation 1
Scale @ 1:100



Rear Elevation
Scale @ 1:100

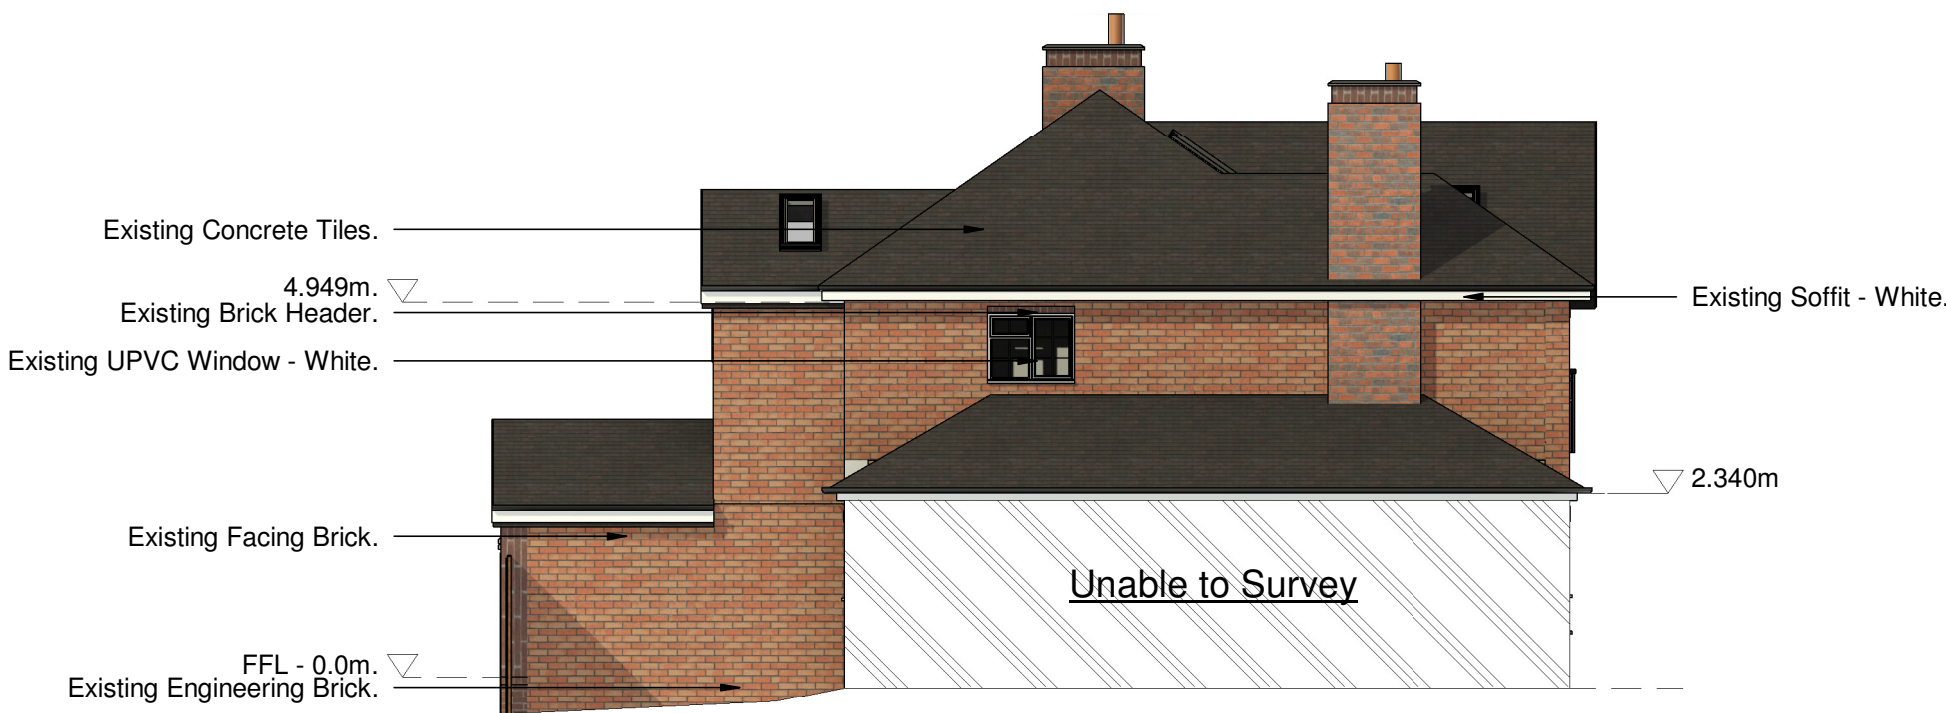


Side Elevation 2
Scale @ 1:100

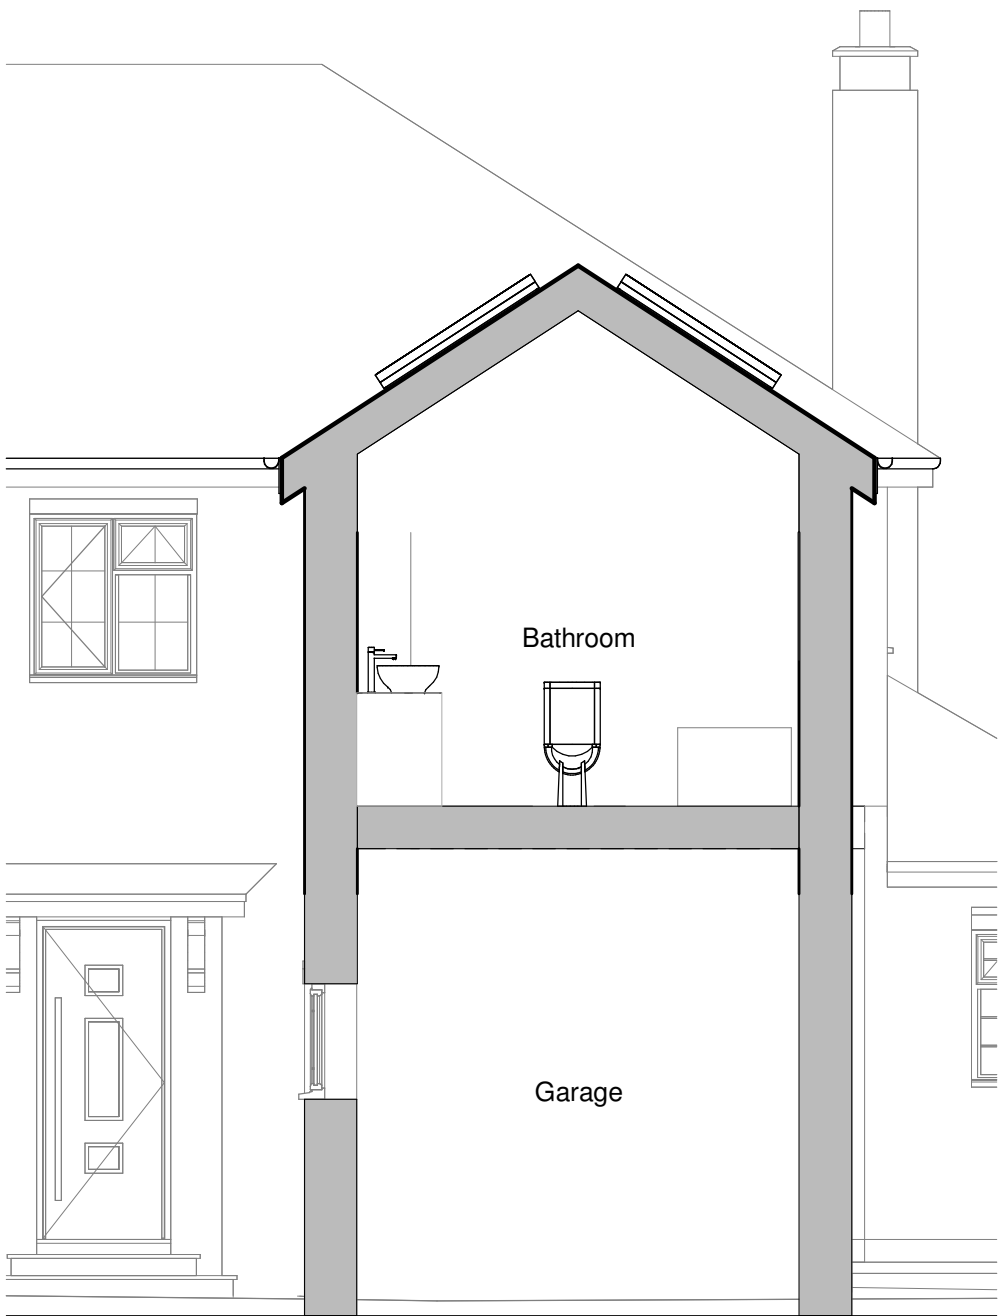


Section
Scale @ 1:50



3D View
Not to scale

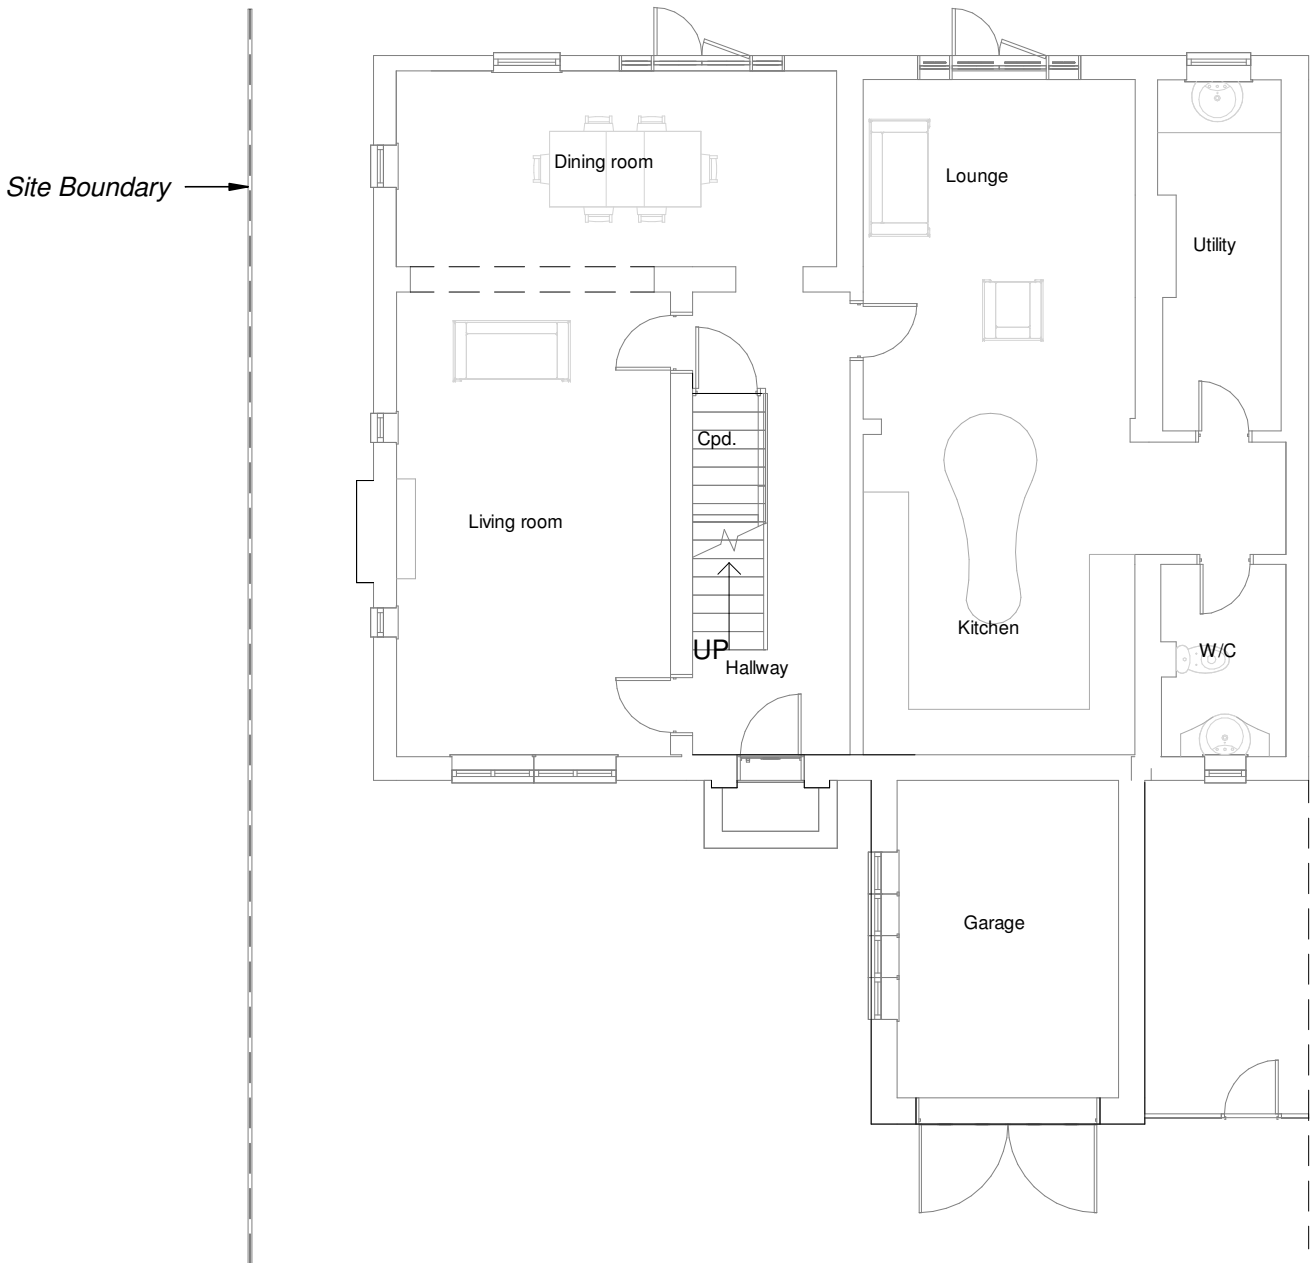

Ground Floor Plan
Scale @ 1:100

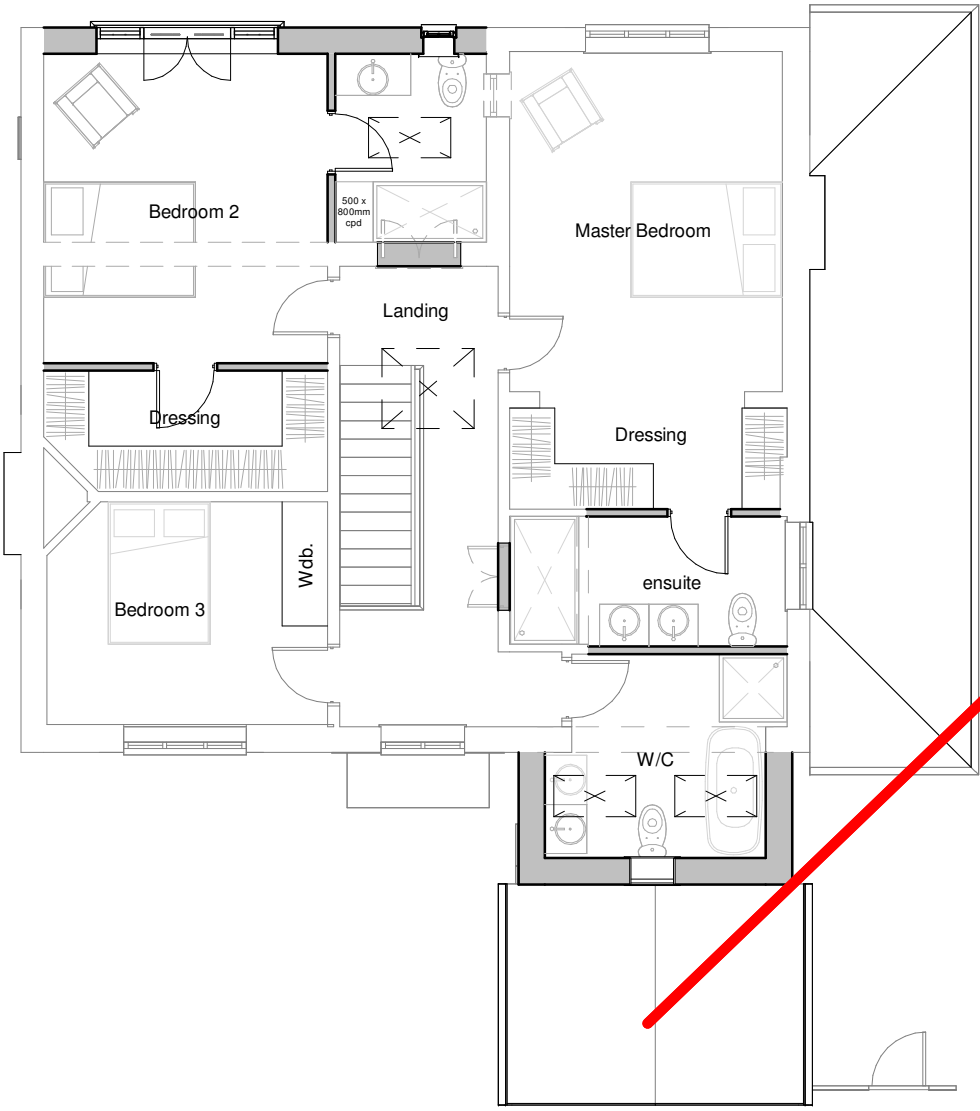

First Floor Plan
Scale @ 1:100