




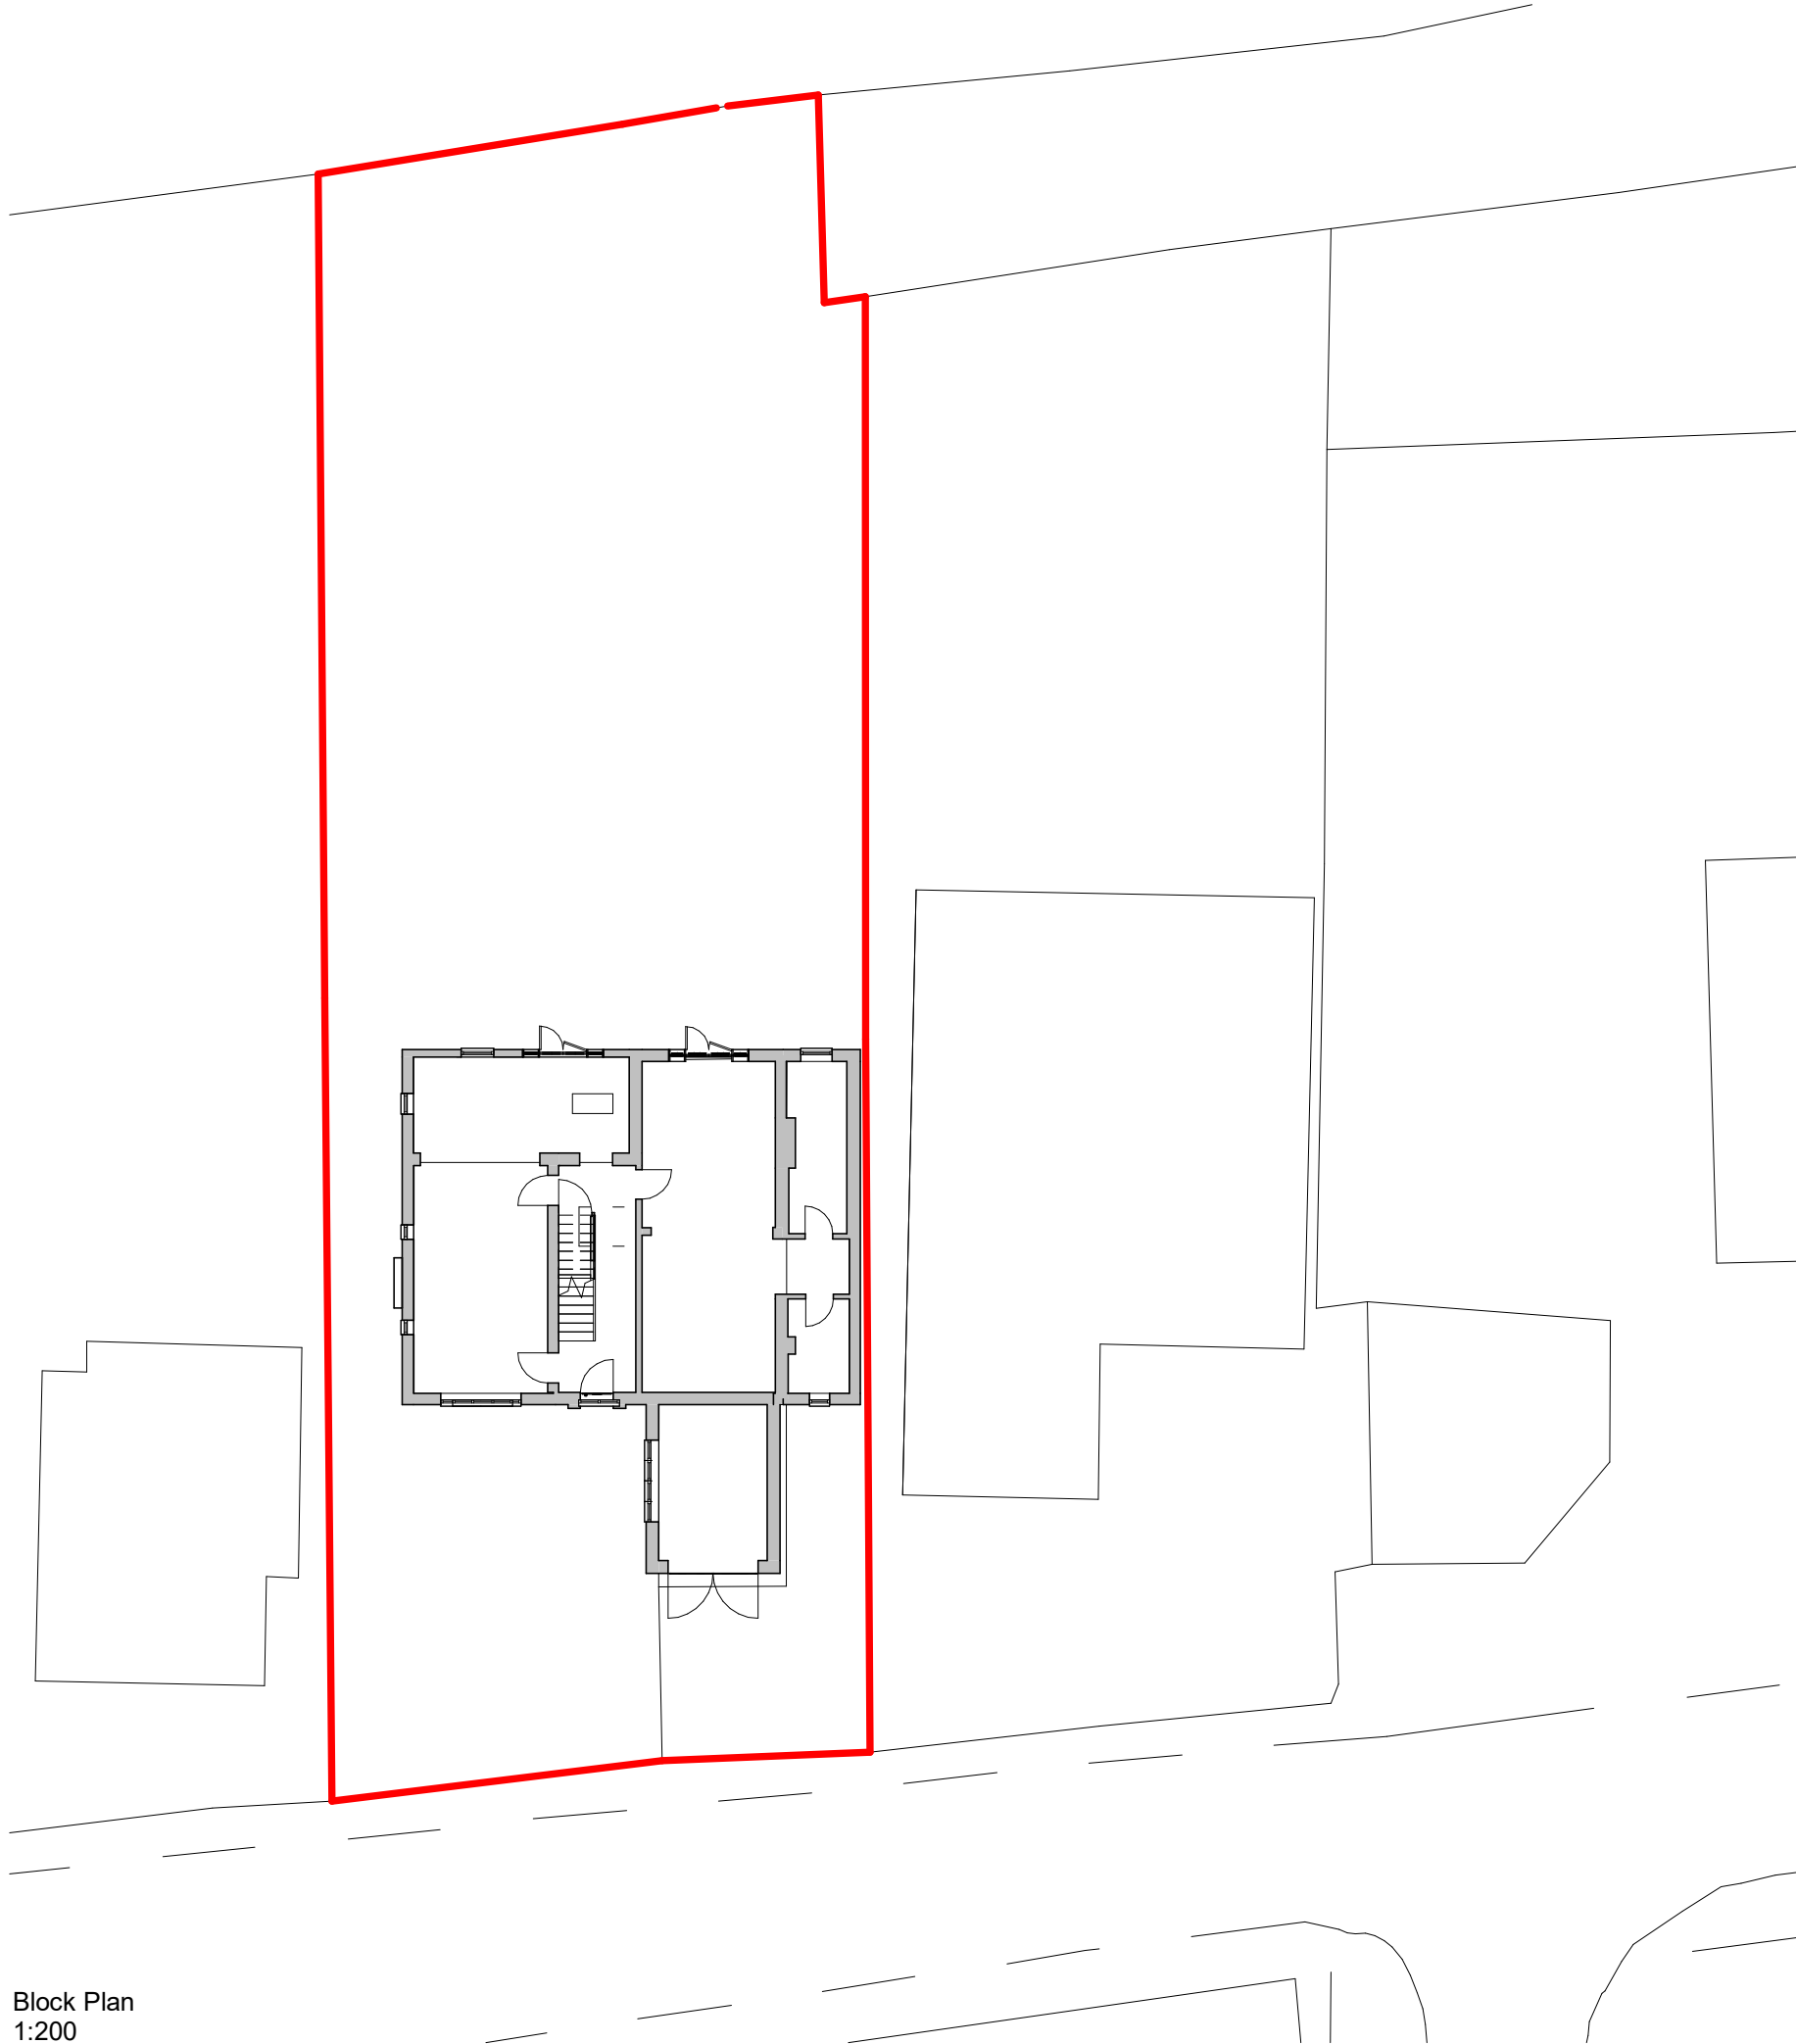

Block Plan
1:200

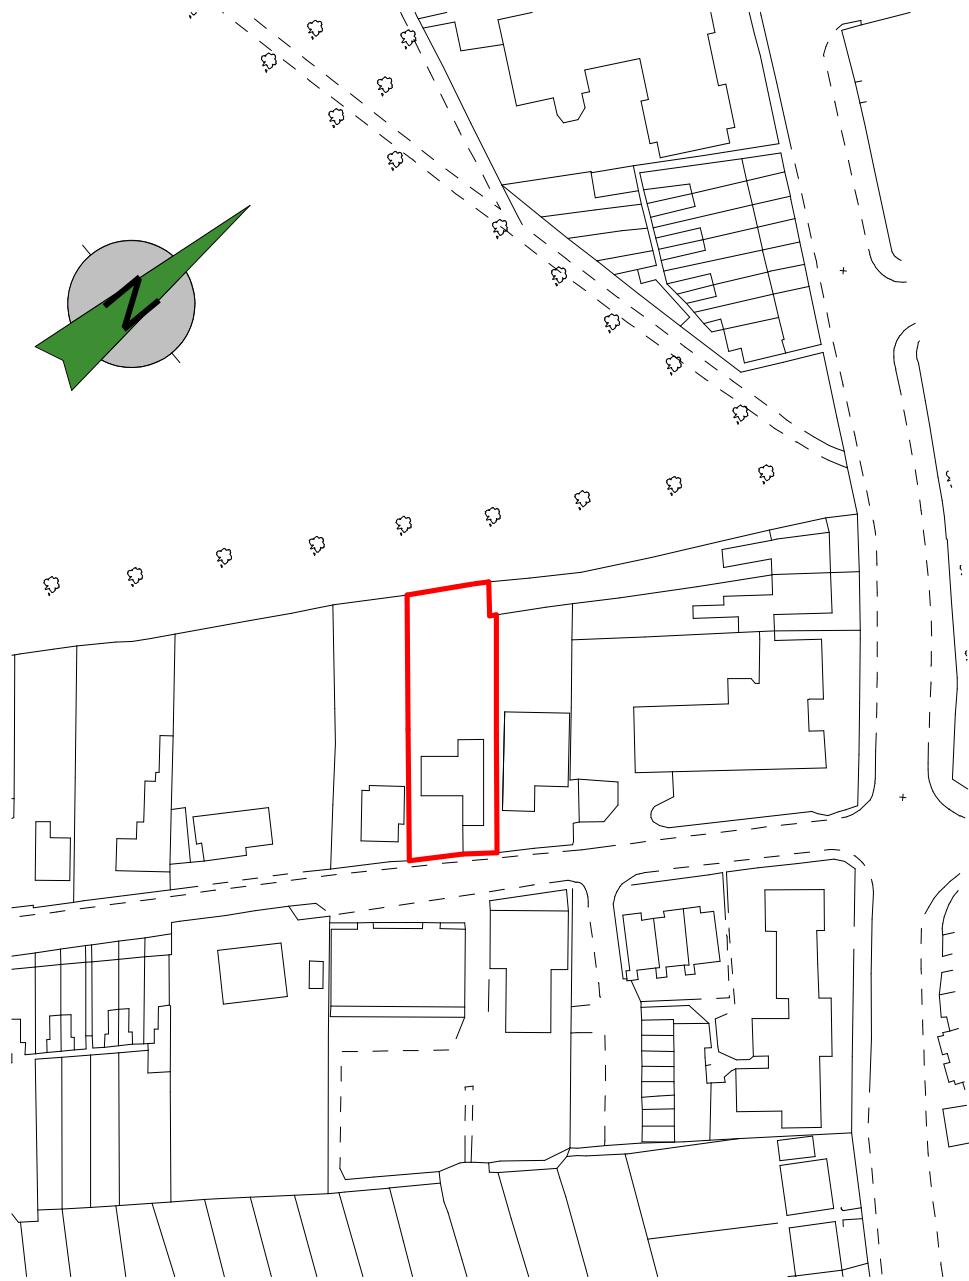

Location Plan
1:1250

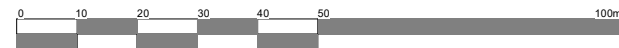

Client Martin				 19 Station Road Hinckley Leicestershire LE10 1AW Tel: 01455 635 665 Fax: 01455 618 971 www.hayward-architects.co.uk		
Project Alterations and Extensions Clarence Road Hinckley		Scale As Indicated	Sheet A3			Job No. 24/39
		Date July 2024				Drawing No. 05
Drawing Location & Block Plan		Author MO	Checked by SS	Drawing Status Planning		

THE COPYRIGHT OF THIS DRAWING IS VESTED IN HAYWARD ARCHITECTS LTD.
REPRODUCTION IN ANY FORM, EITHER IN WHOLE OR IN PART IS FORBIDDEN WITHOUT THE PRIOR WRITTEN PERMISSION
OF THE COPYRIGHT HOLDER. DO NOT SCALE FROM DRAWING AND ONLY FIGURED DIMENSIONS ARE TO BE USED