



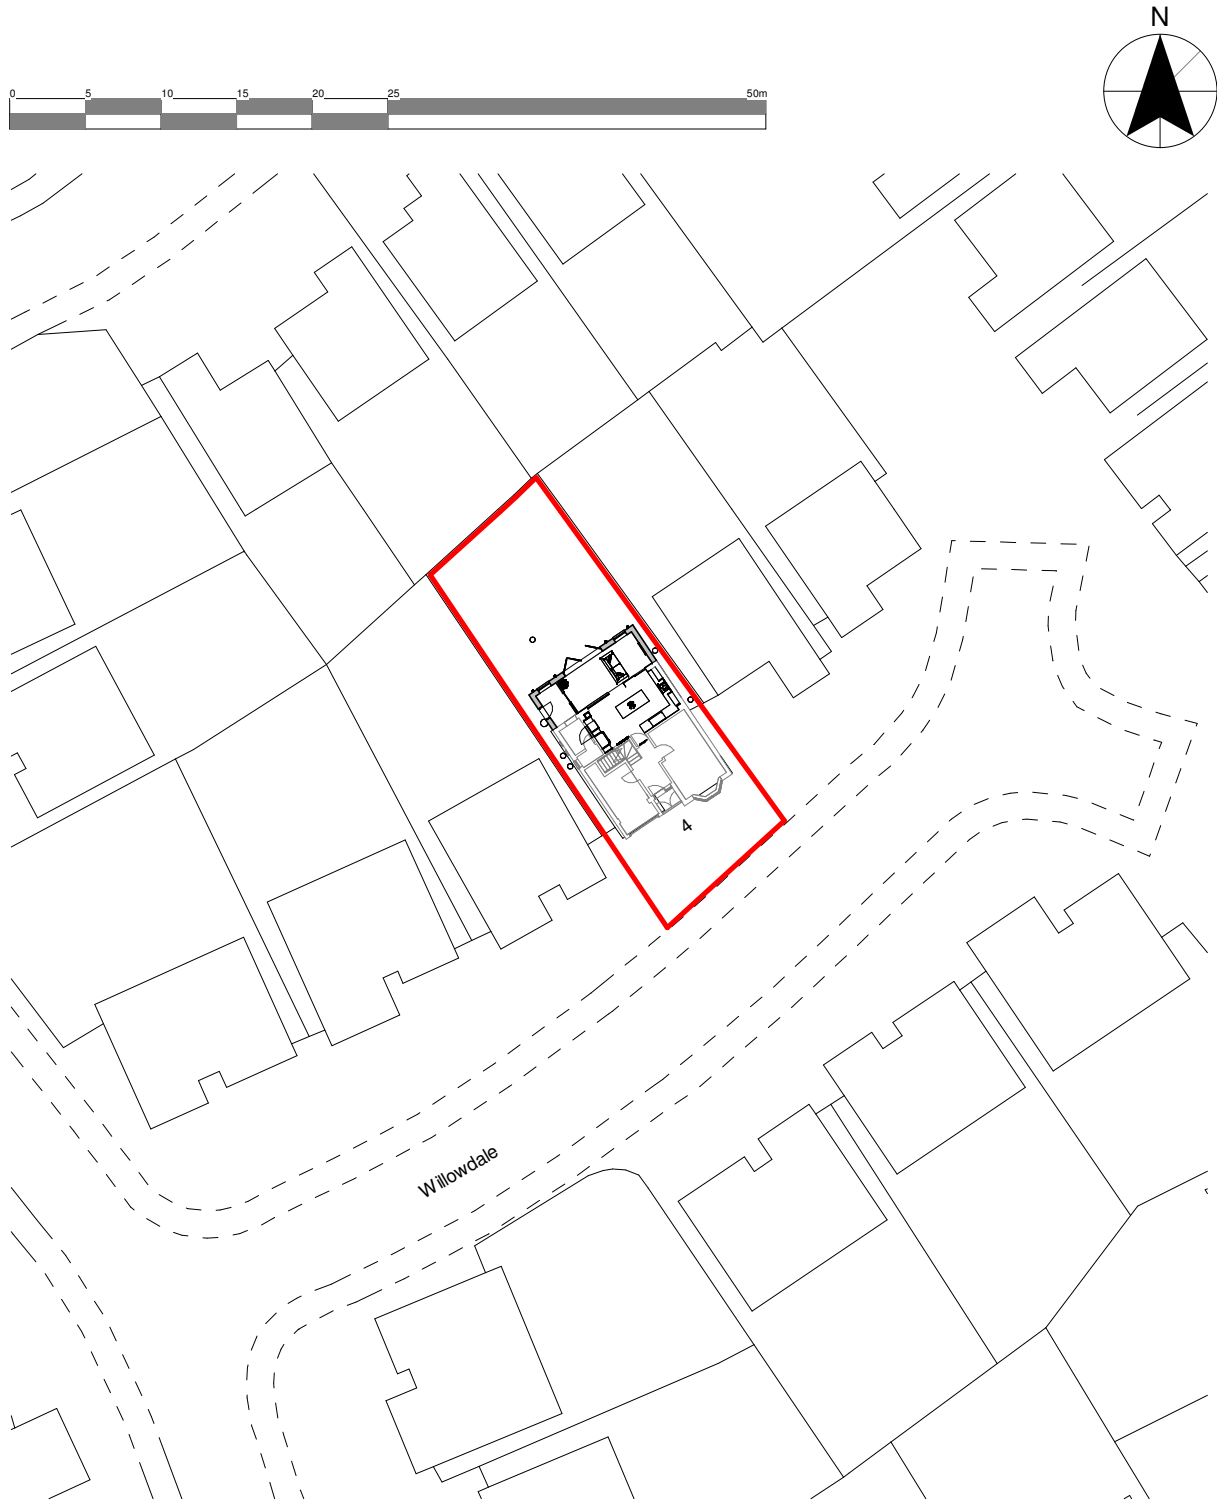

Block Plan
Scale = 1 : 500

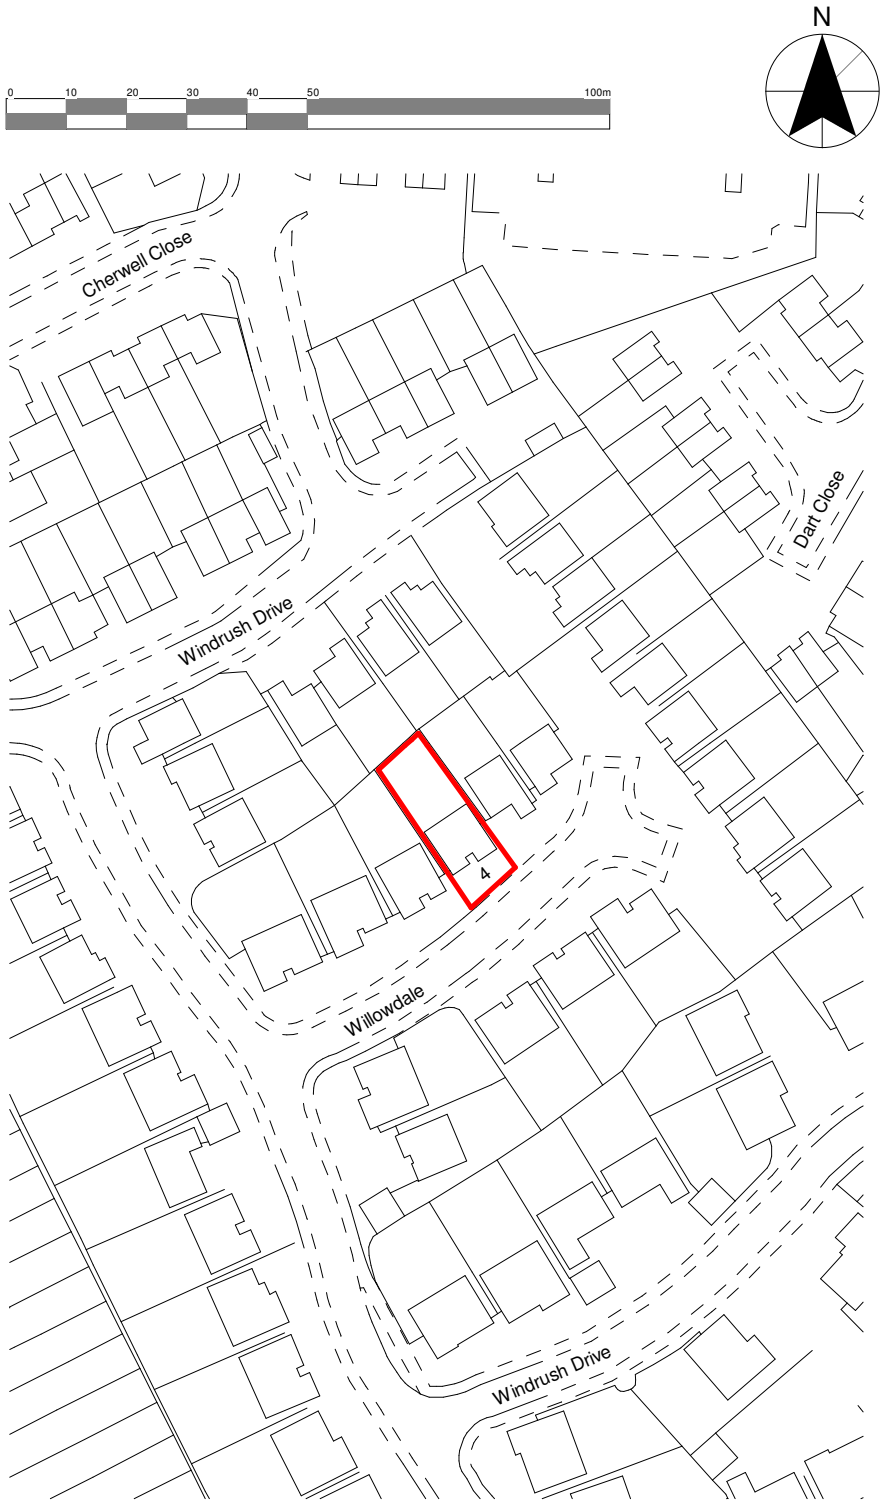

Location Plan
Scale = 1 : 1250

Client Mr R Waddington				hayward ARCHITECTS LTD	
Project Proposed Exts & Alts, 4 Willowdale, Hinckley		Scale 1:500 & 1:1250		Job No. 24/06	
		Date 07/2024			
Drawing Location & Block Plan		Author SS		Drawing No. 08	
		Sheet A3			
THE COPYRIGHT OF THIS DRAWING IS VESTED IN HAYWARD ARCHITECTS LTD. REPRODUCTION IN ANY FORM, EITHER IN WHOLE OR IN PART IS FORBIDDEN WITHOUT THE PRIOR WRITTEN PERMISSION OF THE COPYRIGHT HOLDER. DO NOT SCALE FROM DRAWING AND ONLY FIGURED DIMENSIONS ARE TO BE USED				19 Station Road Hinckley Leicestershire LE10 1AW Tel: 01455 635 665 Fax: 01455 618 971 www.hayward-architects.co.uk	
				Drawing Status Planning Stage	