



1:100 front elevation



1:100 side elevation



1:100 internal elevation



illustrative perspectives



1:100 rear elevation




1:100 side elevation





1:100 internal elevation



1:100 @ A1 1:100 ground floor plan

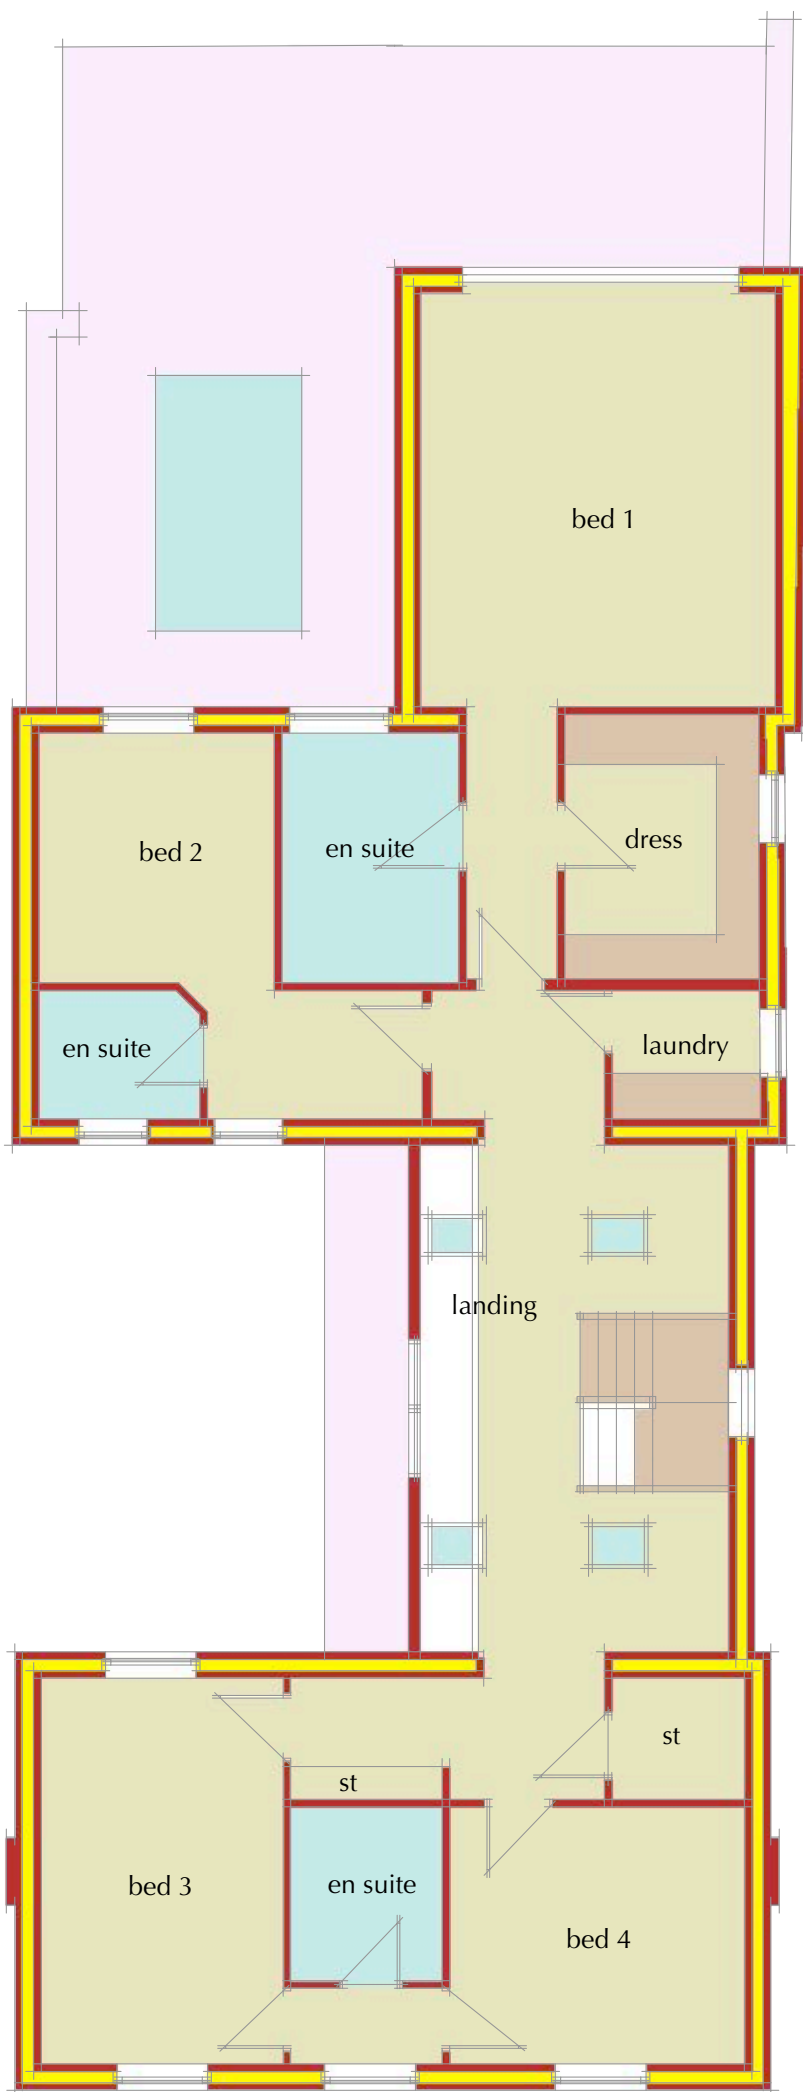

1:100 first floor plan

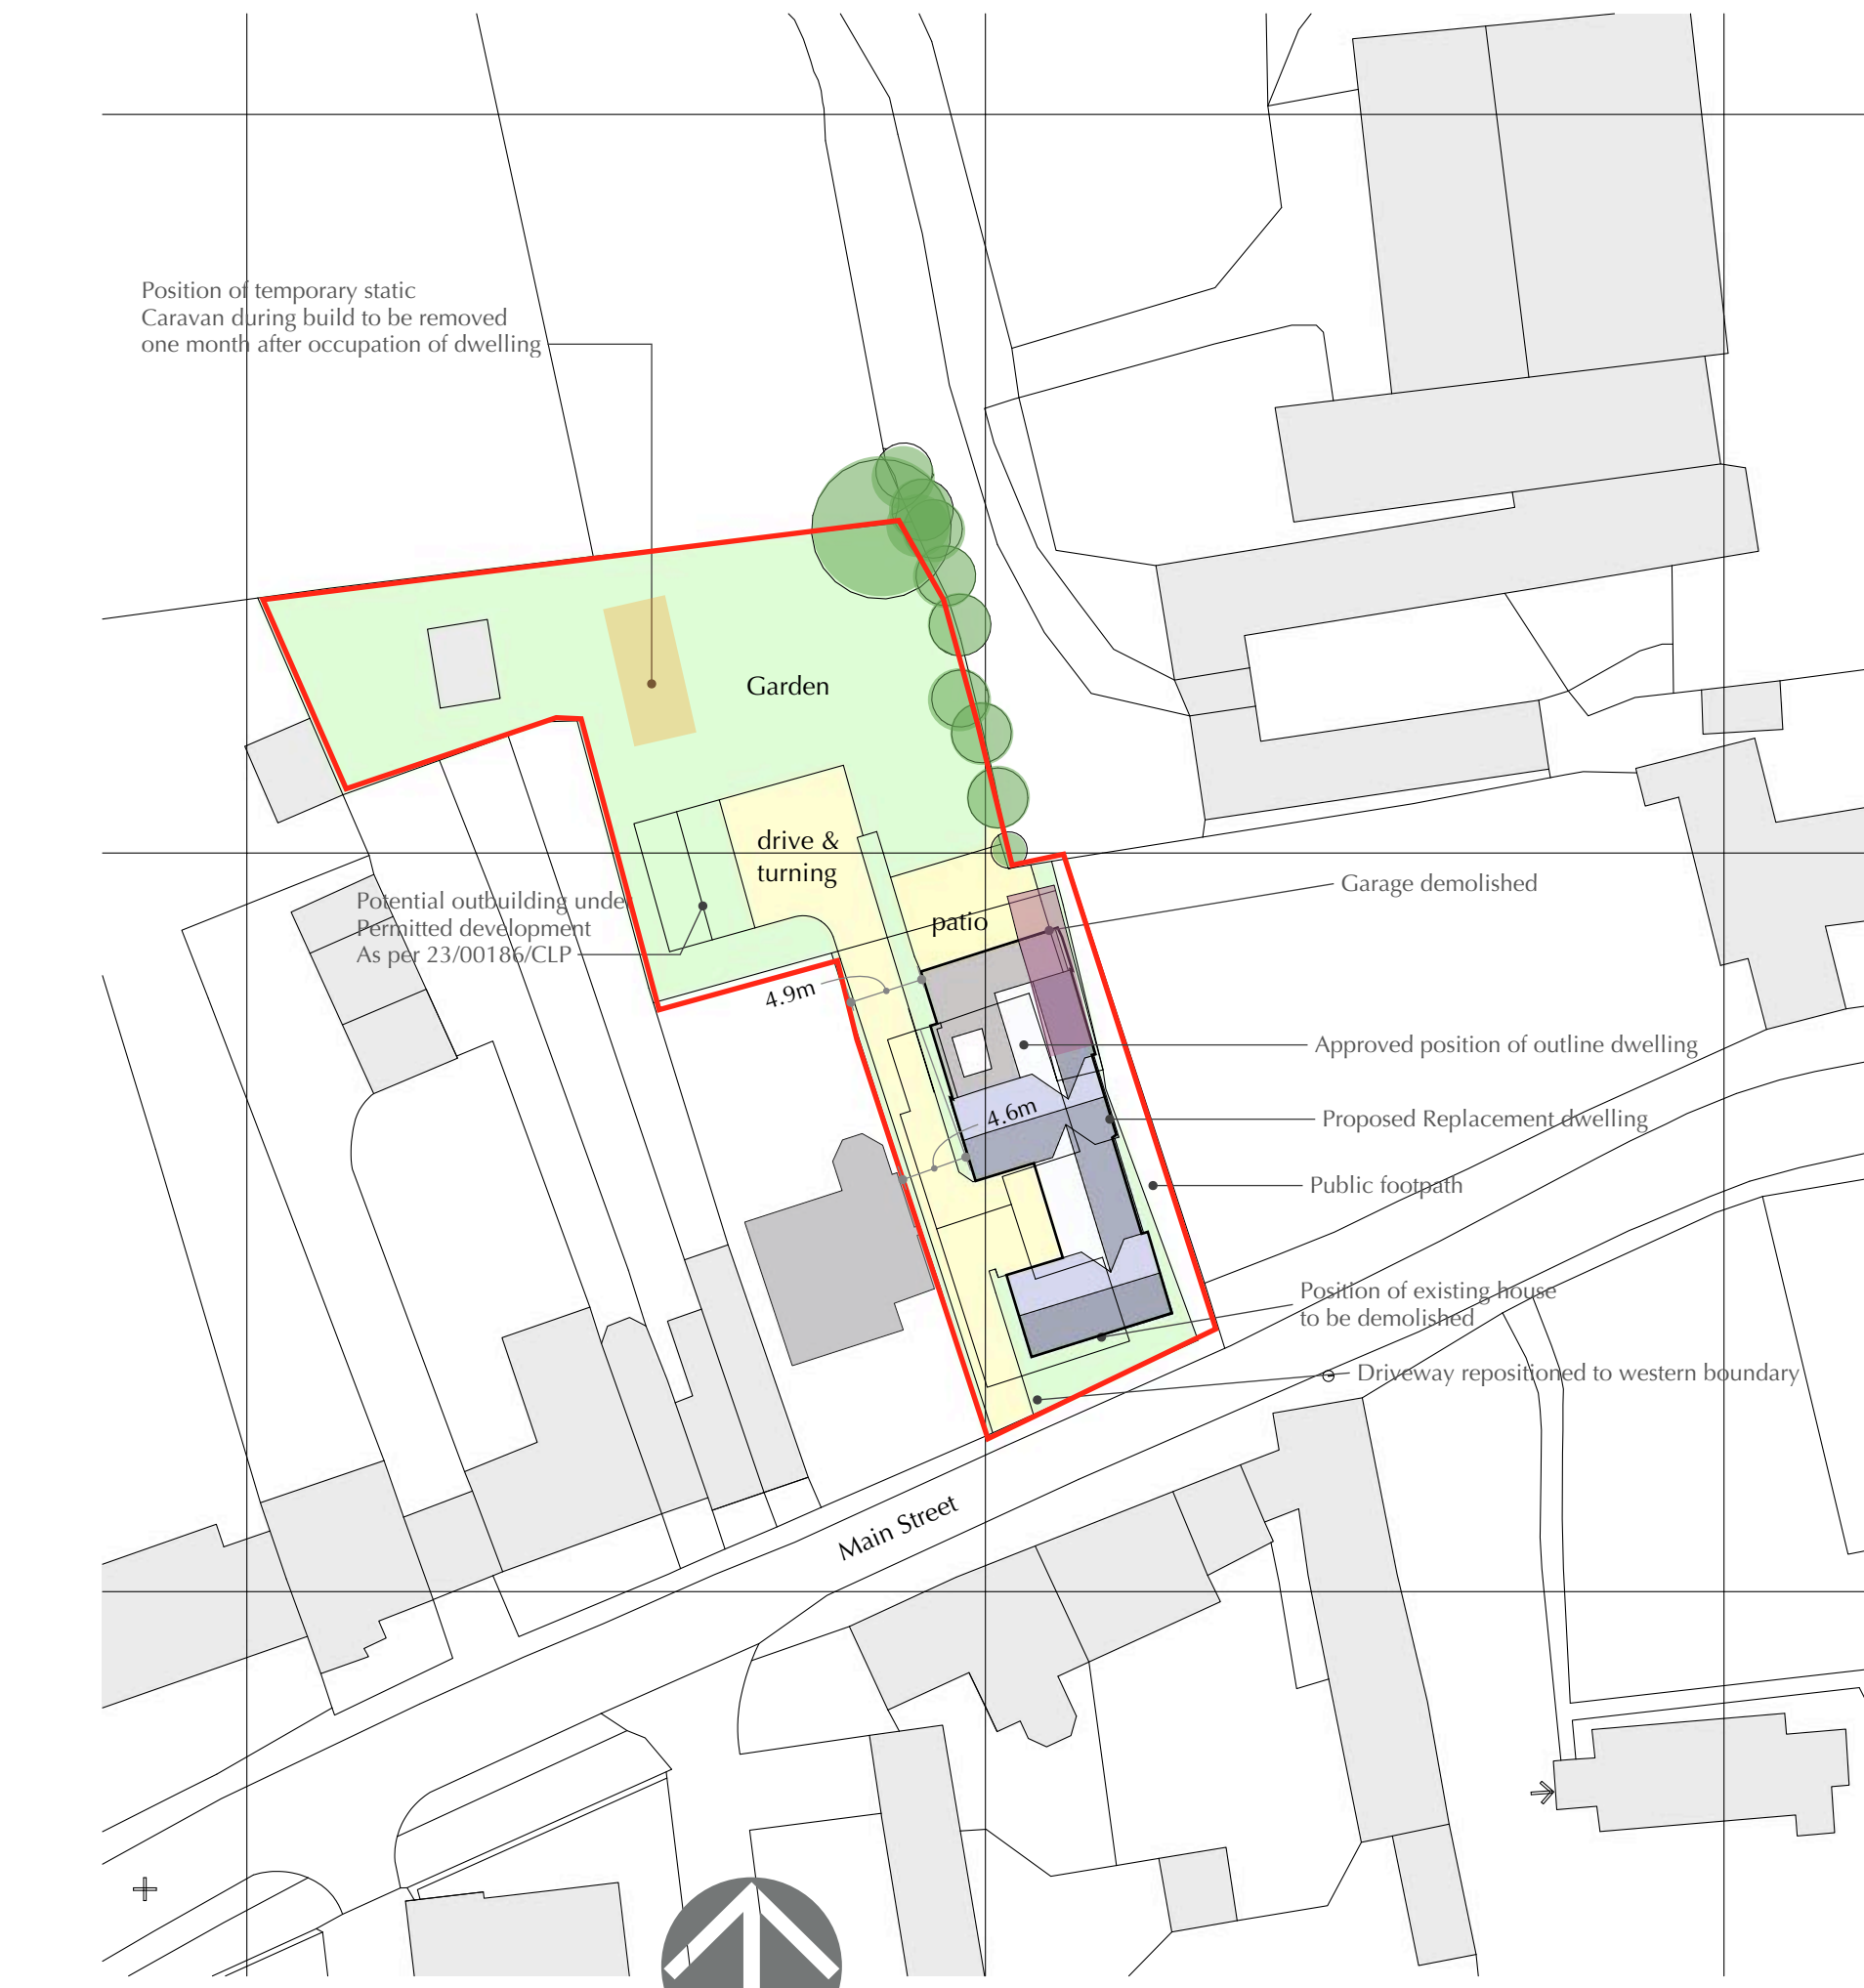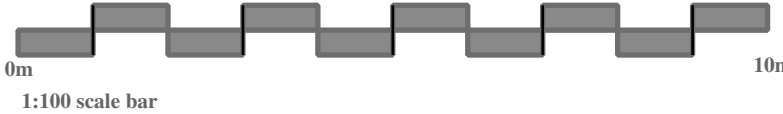

1:500 site plan



1:1250 site location plan

DESIGN
CREATE
INNOVATE

ARCHITECTURE

-n. to make plans to build an object
-v. to make something new
-v. to make changes to something established

-n. the art and technique of designing buildings



T: 01530 588141. M: 07834 162626. E: dciarch@me.com

Project:
OPOSED REPLACEMENT DWELLING

Address:
39, Main Street, Carlton, Leicestershire, CV13 0BZ.

Client:
Mr & Mrs Igoo

Drawing
PLANNING DRAWING

Drawing
No: 03

Rev:
C

Revision:
A. Planning amendments 11/08/23
B. Further planning amendments 11/08/23
C. Further planning amendments 23/07/24

Scale:
1:100, 1:500, 1:1250

Drawing by:
Darren Insley

Project:
APRIL 2023