

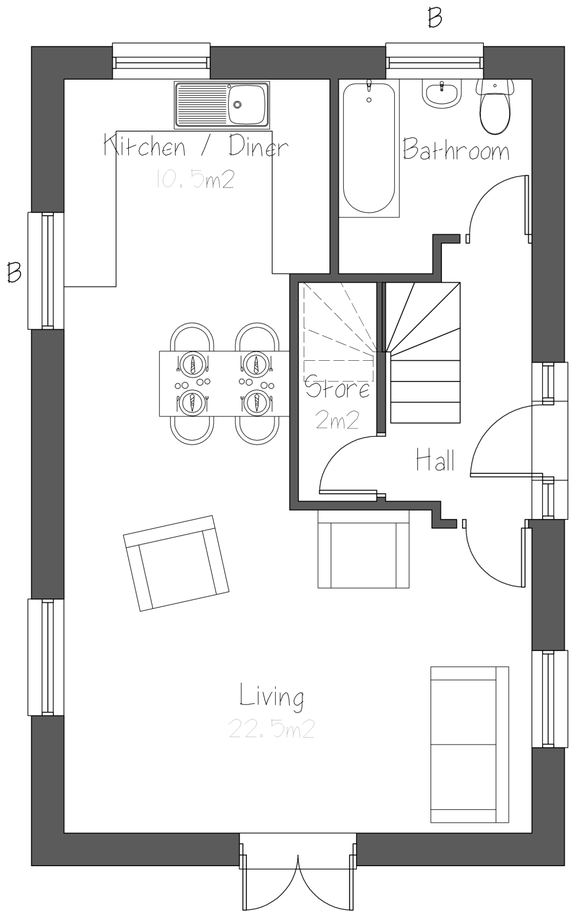


Ground Floor Plan 48.3m2
1:50

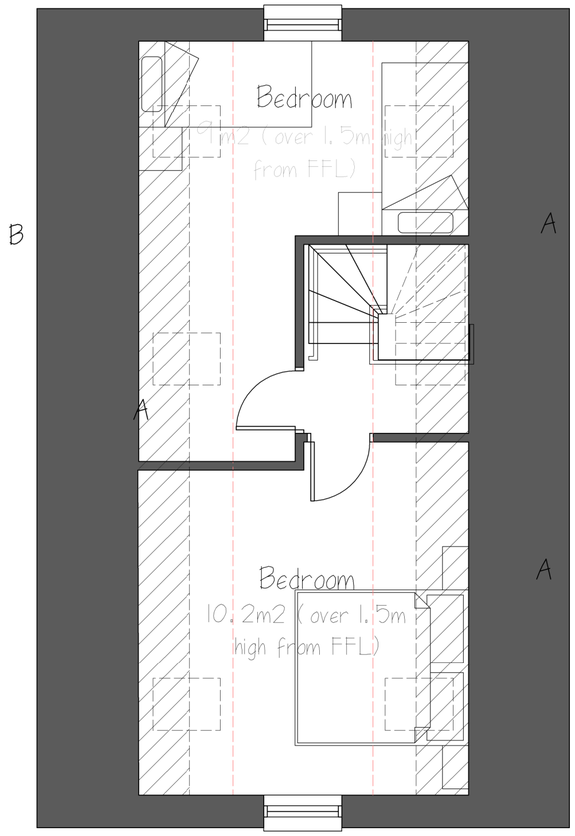


First Floor Plan 22.7M2
1:50

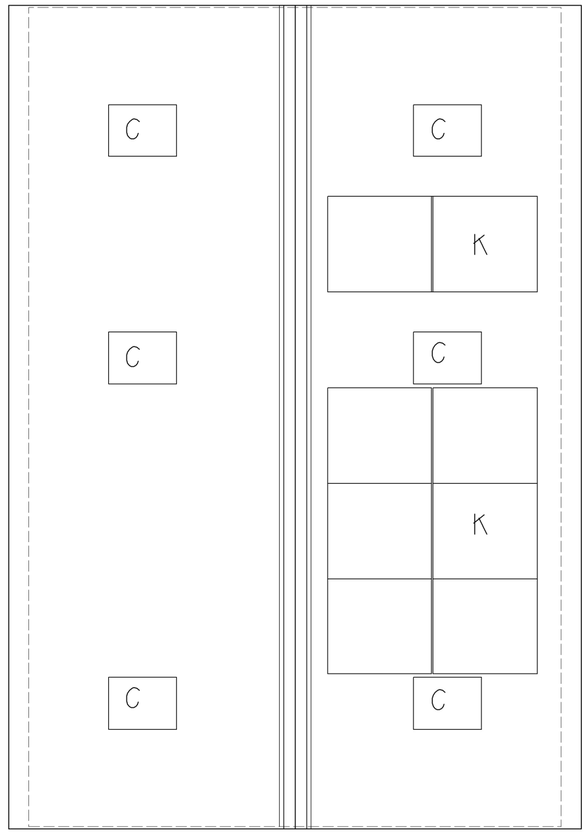


Roof Plan
1:50

0 2 4 6 8 1


1:50 Scale m

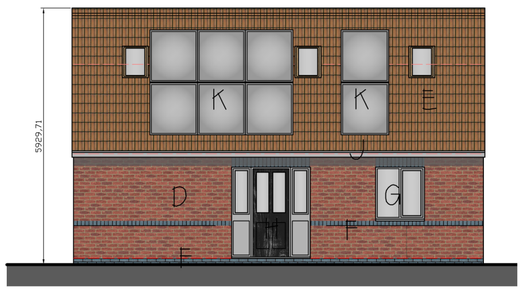

Front (S) Elevation
1:100

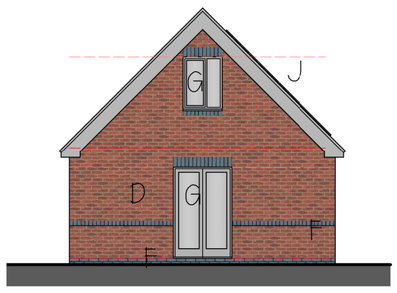

Side (W) Elevation
1:100

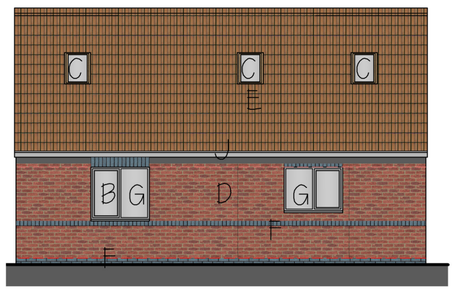

Rear (N) Elevation
1:100



Side (E) Elevation
1:100

0 2 4 6 8 10

1:100 Scale m



Forterra Facing Brick
Hampton Rural Blend



Marley Mendip Roofing
Tile Smooth Brown
MAI23395



Ibstock Staffordshire
Slate Blue Smooth

Printed or electronic copies of the plan can be scaled for planning purposes.

This drawing is issued for the sole and exclusive use of the named recipient. Distribution to any third party is on the strict understanding that no liability is accepted by Stuarch for any discrepancies, errors or omissions that may be present, and no guarantee is offered as to the accuracy of information shown.
© Crown Copyright 2007. All rights reserved. Licence number 100020449

Rev	Date	Description	By
A	04.11.26	Roof tile colour amended	sAh

Legend
A = Hatched area indicates less than 1.5m headroom
B = Obscure glazing to whole window
C = Rooflights cill height minimum 1.7m above floor level
D = Facing bricks to be Forterra Facing Brick Hampton Rural Blend
E = Roof tiles to be Marley Mendip Roofing Tile Smooth Grey
F = Standard blue engineering brick below DPC and for dado course.
G = White uPVC sealed DG Units
H = White uPVC door frames with proprietry black doors
J = White Facia with black gutters and downpipes
K = Photovoltaic Panels (number and size shown indicatively)

stuarch
Tel: 07948 382917 e:1stuarch@gmail.com

Project
Rear development at
63, Heath Lane,
Earl Shilton

Client
Mr D Hollingworth

Drawing
Proposed dwelling

Drg No: 02-2617 Rev A

Scale 1:50 U06 @A2 Date 07.10.24