

Existing S&E Elevations Notes

1. Existing garage to be demolished for proposed new build.
2. Existing wall to be removed.
3. Existing extension to be removed.
4. Adjacent property.

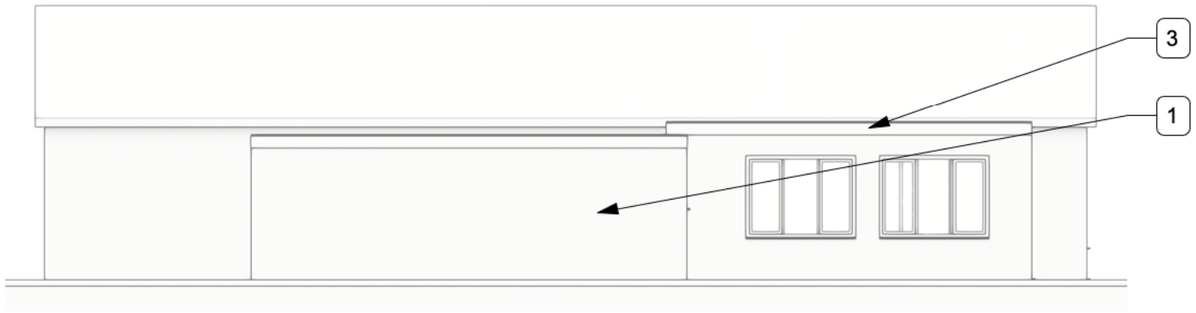

2 East Elevation - Existing
Scale: 1:100

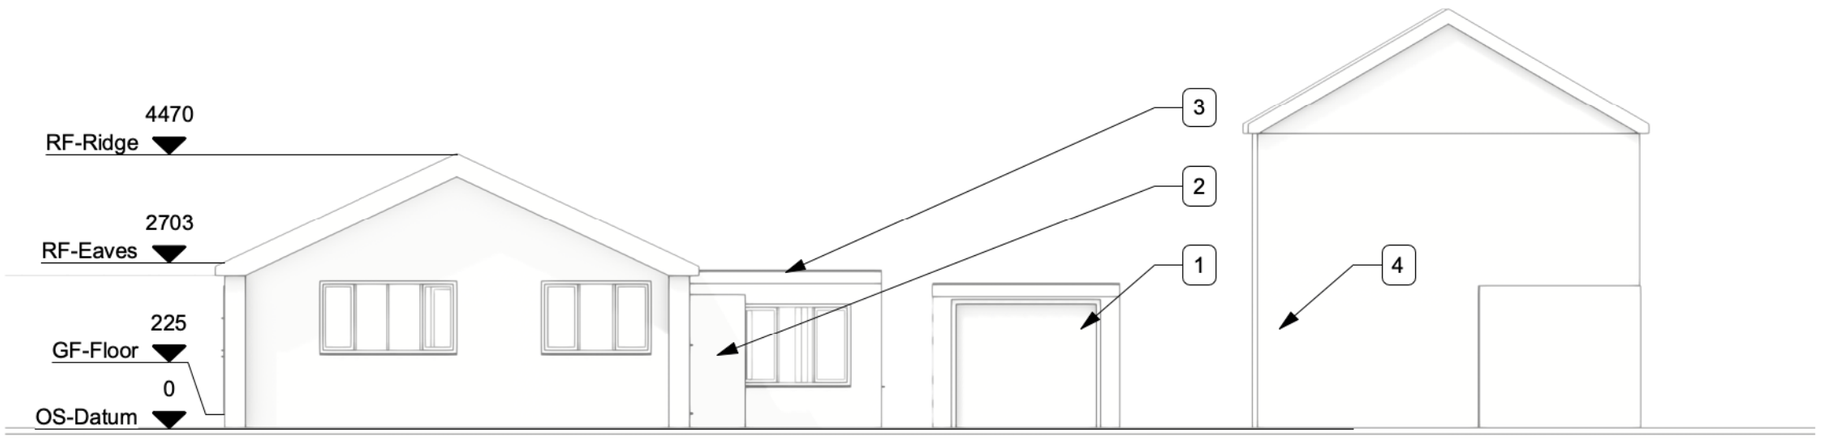

1 South Elevation - Existing
Scale: 1:100

0 1 2 3 4 5 m

N

THE DESIGN SOCIAL

134 Kirkby Road Barwell LE9 8FN UK
T: +44 (0)1455 446521 F: +44 (0)1455 446521
E: admin@thedesignsocial.com

GENERAL DRAWING NOTES

© This drawing is not to be shown to any Third Party unless agreed by The Design Social.

This drawing shows 'design intent' only.
It is the responsibility of the appointed contractor to finalise development, using specialists approved by The Design Social, & produce detailed working drawings.
ALL working drawings to be approved by The Design Social prior to manufacture.

REV.	DATE	NOTES	REV. BY

THE DESIGN SOCIAL

Paul Dickinson

18 Heath Lane, Earl Shilton, Leicester, LE9 7PB

Existing South and East Elevations

AUTHOR	DATE	APPROVED
L.R.	04/11/2026	P.D.

SCALE	READ WITH
1:100 @ A3	0502 (A) GA 001

DRAWING No.

0502	-	L	-	GA	-	006	
Project No.		Type		Area		Number	Rev

DRAWING STATUS
Planning