
Proposed S&E Elevations Notes

1. New dormer cheek wall to be constructed of timber frame with Clay hanging tiles to external faces, tile colour to match existing roof tiles.
2. New flat roof to form dormer in loft space. Roof to be of of warm construction with external face in grey rubberised membrane.
3. Proposed new build to side of property. New build to be of insulated cavity brick & block construction.
4. New uPVC double glazed window.
5. New double pitched roof, tiled to match existing roof.
6. Adjacent property.

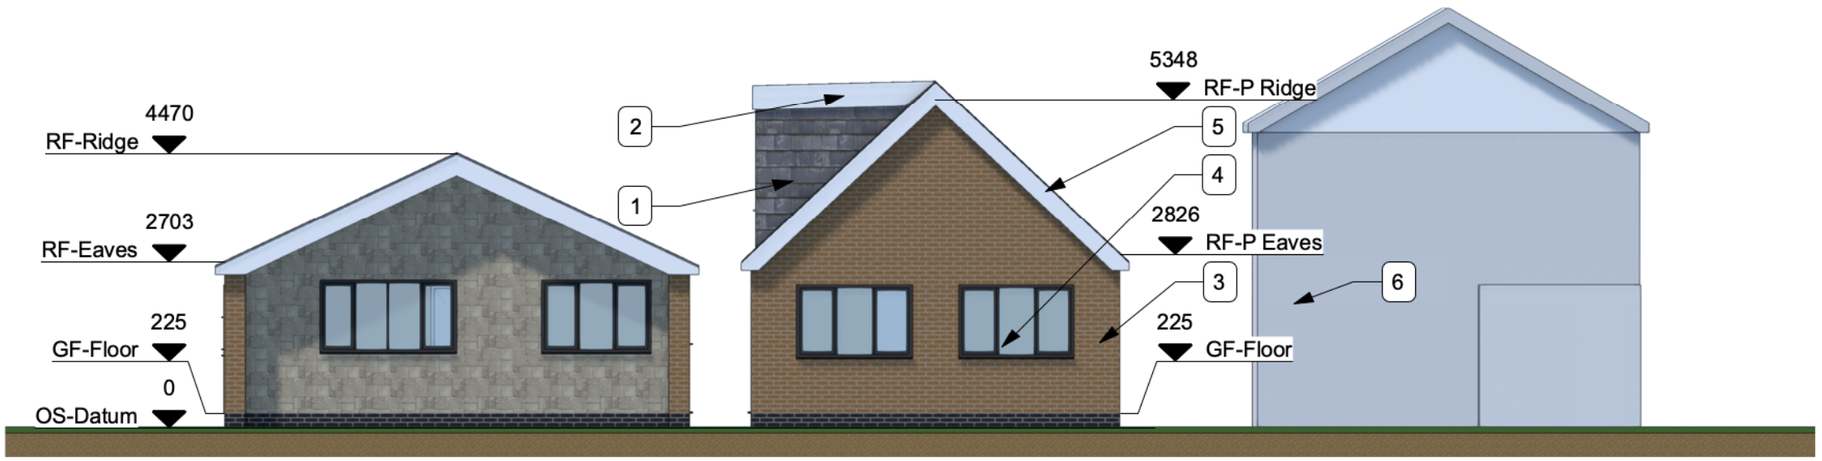

2 East Elevation - Proposed
Scale: 1:100



1 South Elevation - Proposed
Scale: 1:100

THE DESIGN SOCIAL

134 Kirkby Road Barwell LE9 8FN UK
T: +44 (0)1455 446521 F: +44 (0)1455 446521
E: admin@thedesignsocial.com

GENERAL DRAWING NOTES

© This drawing is not to be shown to any Third Party unless agreed by The Design Social.

This drawing shows 'design intent' only.
It is the responsibility of the appointed contractor to finalise development, using specialists approved by The Design Social, & produce detailed working drawings.
ALL working drawings to be approved by The Design Social prior to manufacture.

REV.	DATE	NOTES	REV. BY

THE DESIGN SOCIAL

Paul Dickinson

18 Heath Lane, Earl Shilton, Leicester, LE9 7PB

Proposed South and East Elevations

AUTHOR	DATE	APPROVED
L.R.	04/11/2026	P.D.

SCALE	READ WITH
1:100 @ A3	0502 (A) GA 001

DRAWING No.

0502 - L - GA - 011

Project No. | Type | Area | Number | Rev

DRAWING STATUS
Planning