


Location Plan

Site Address: Easting: 443507 Northing: 295834

Date Produced: 04-Mar-2026

Scale: 1:1250 @A4

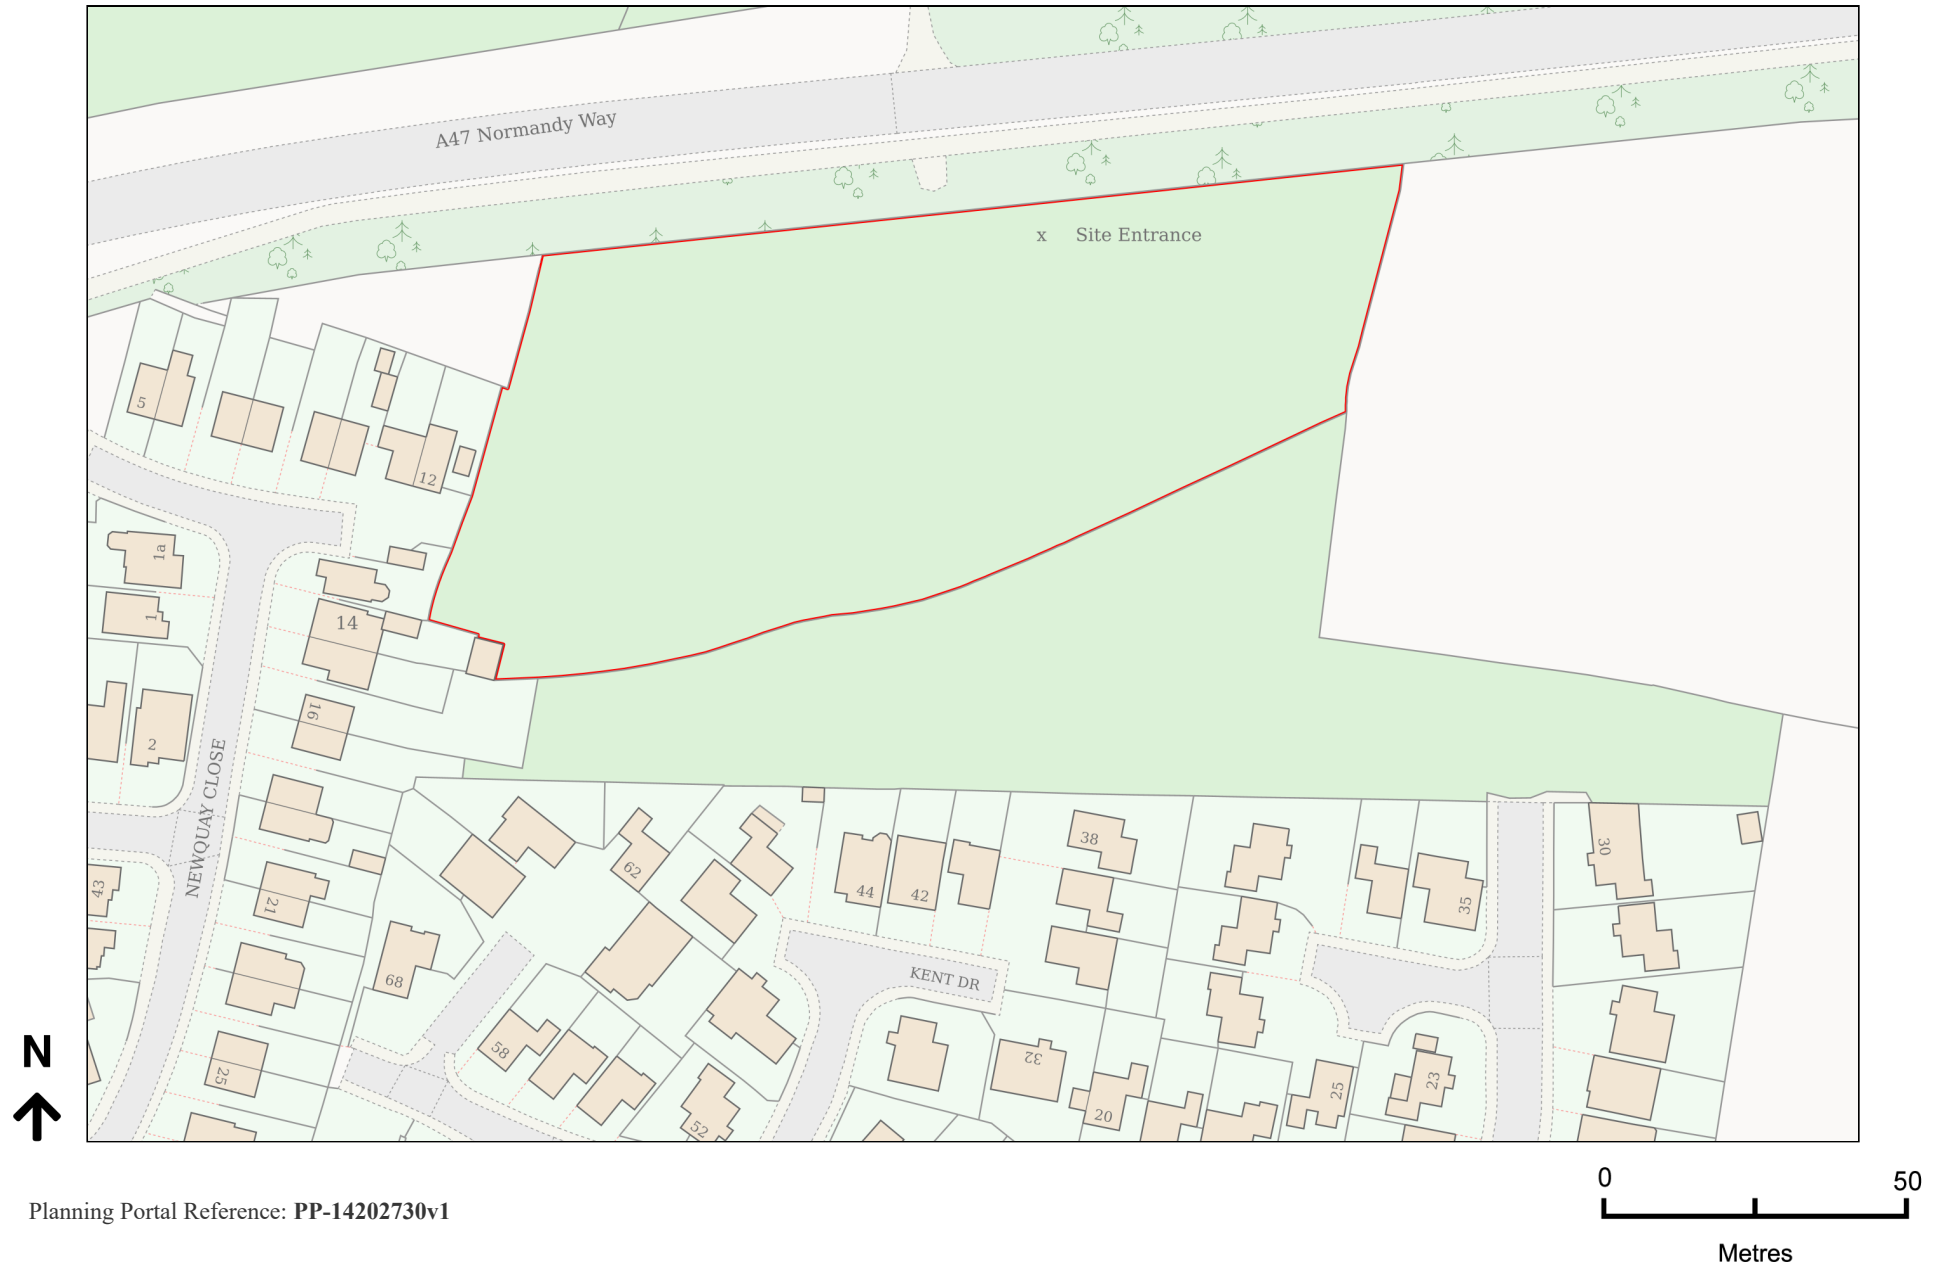

Planning Portal Reference: PP-14202730v1