


25 Lucas Road

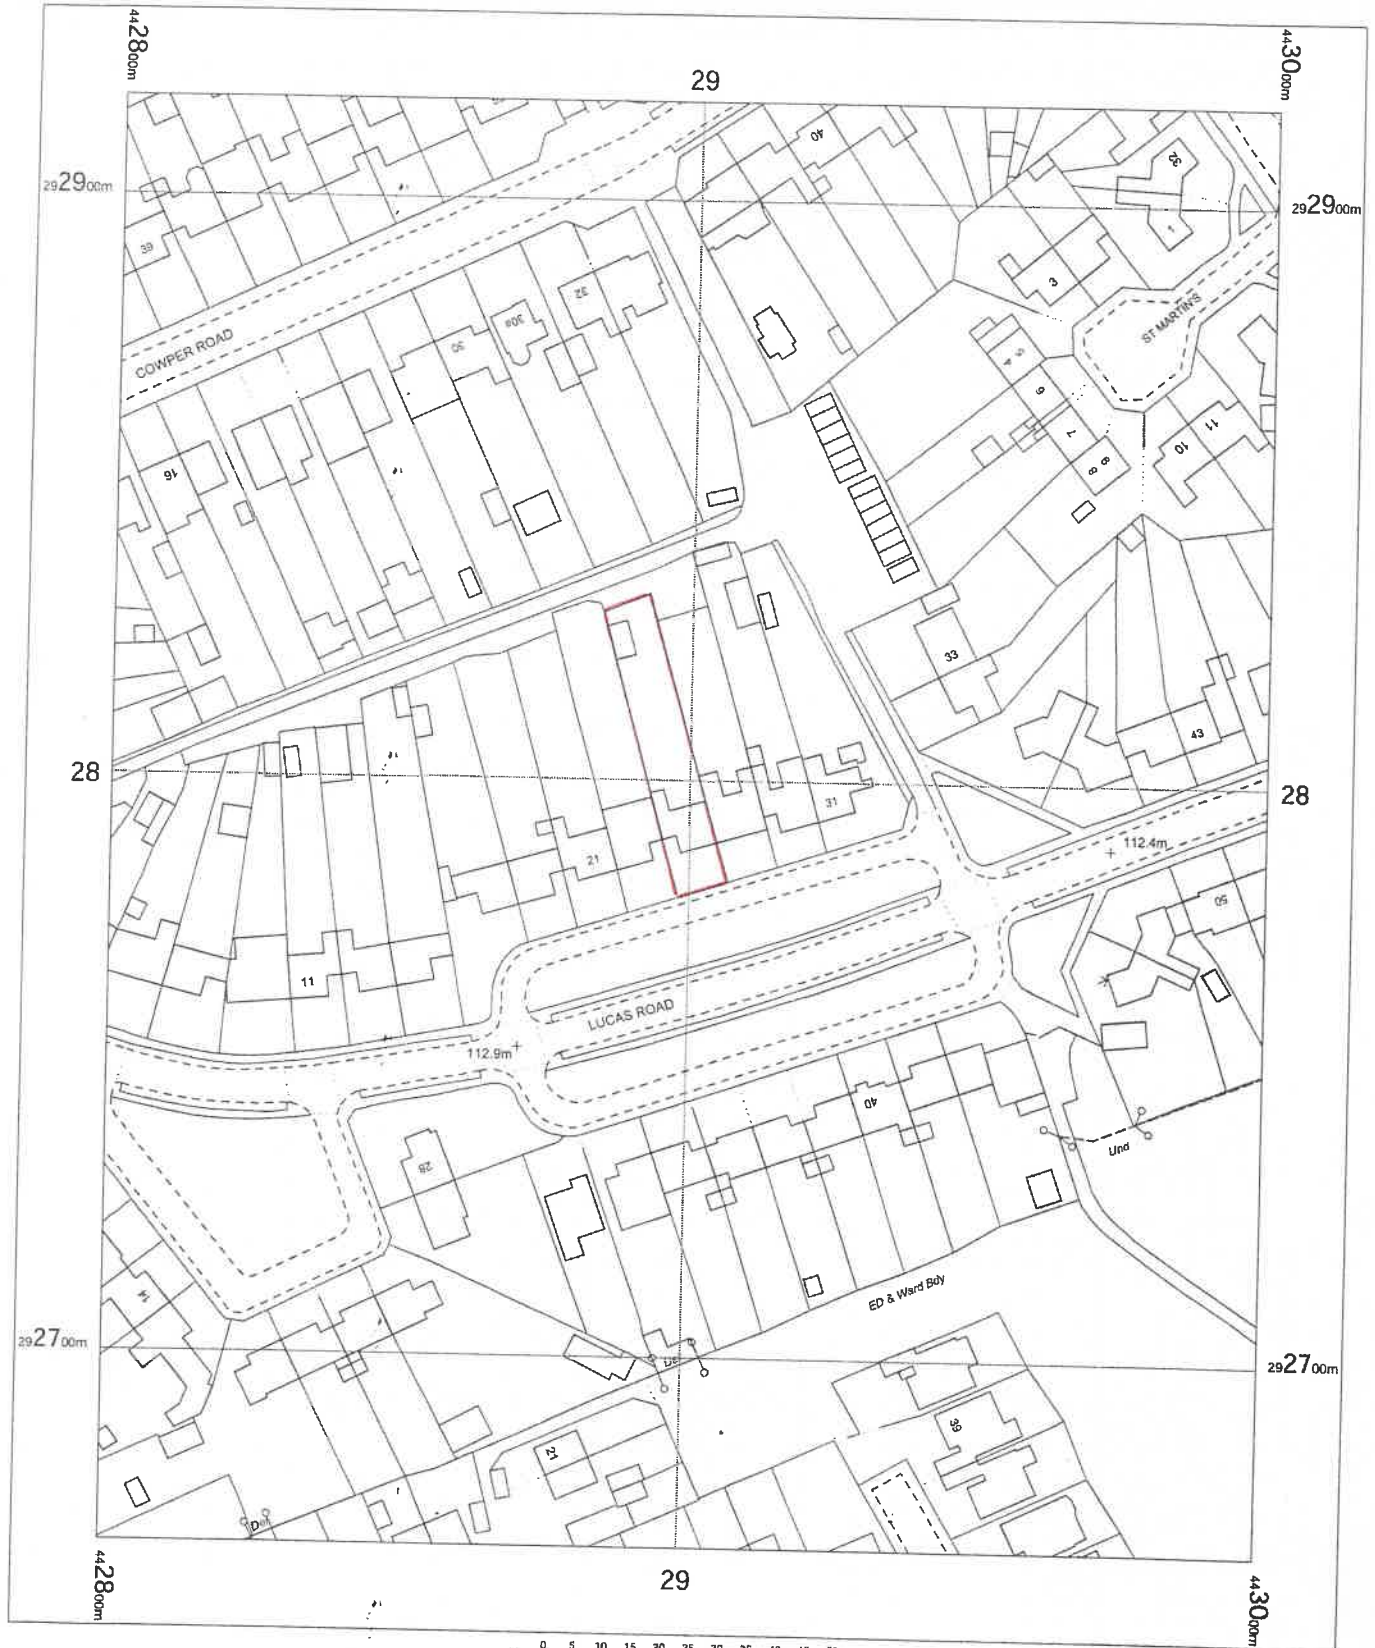


25 Lucas Road
Burbage
Hinckley
LE10 2LZ

OS MasterMap 1250/2500/10000 scale
Thursday, October 5, 2023, ID: JEW-01129143
maps.johnnewright.com

1:1250 scale print at A4, Centre: 442900 E, 292792 N

©Crown Copyright Ordnance Survey. Licence no. AC0000805567

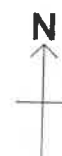

johnnewright

maps@johnnewright.com
tel: 0115 950 6633