
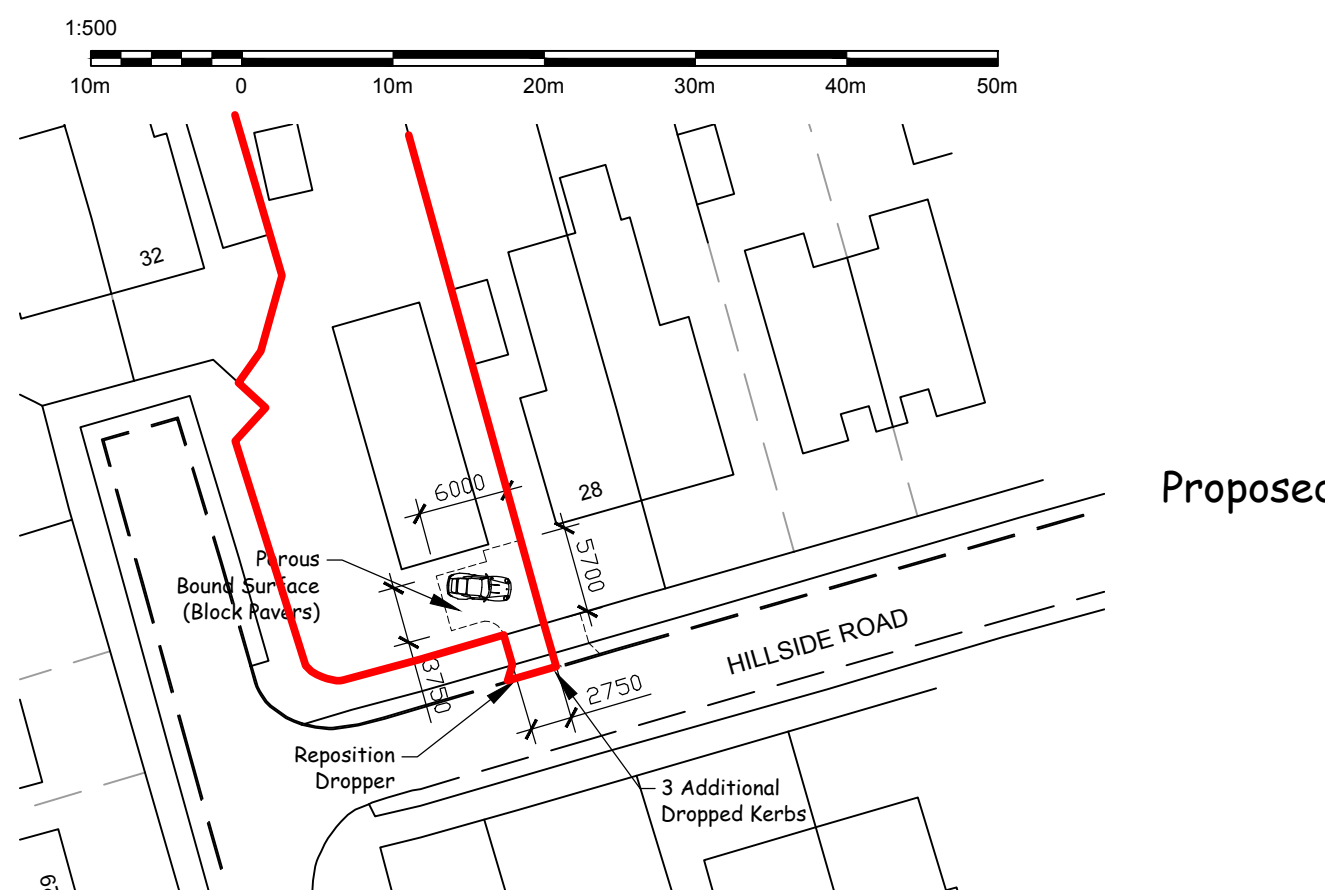
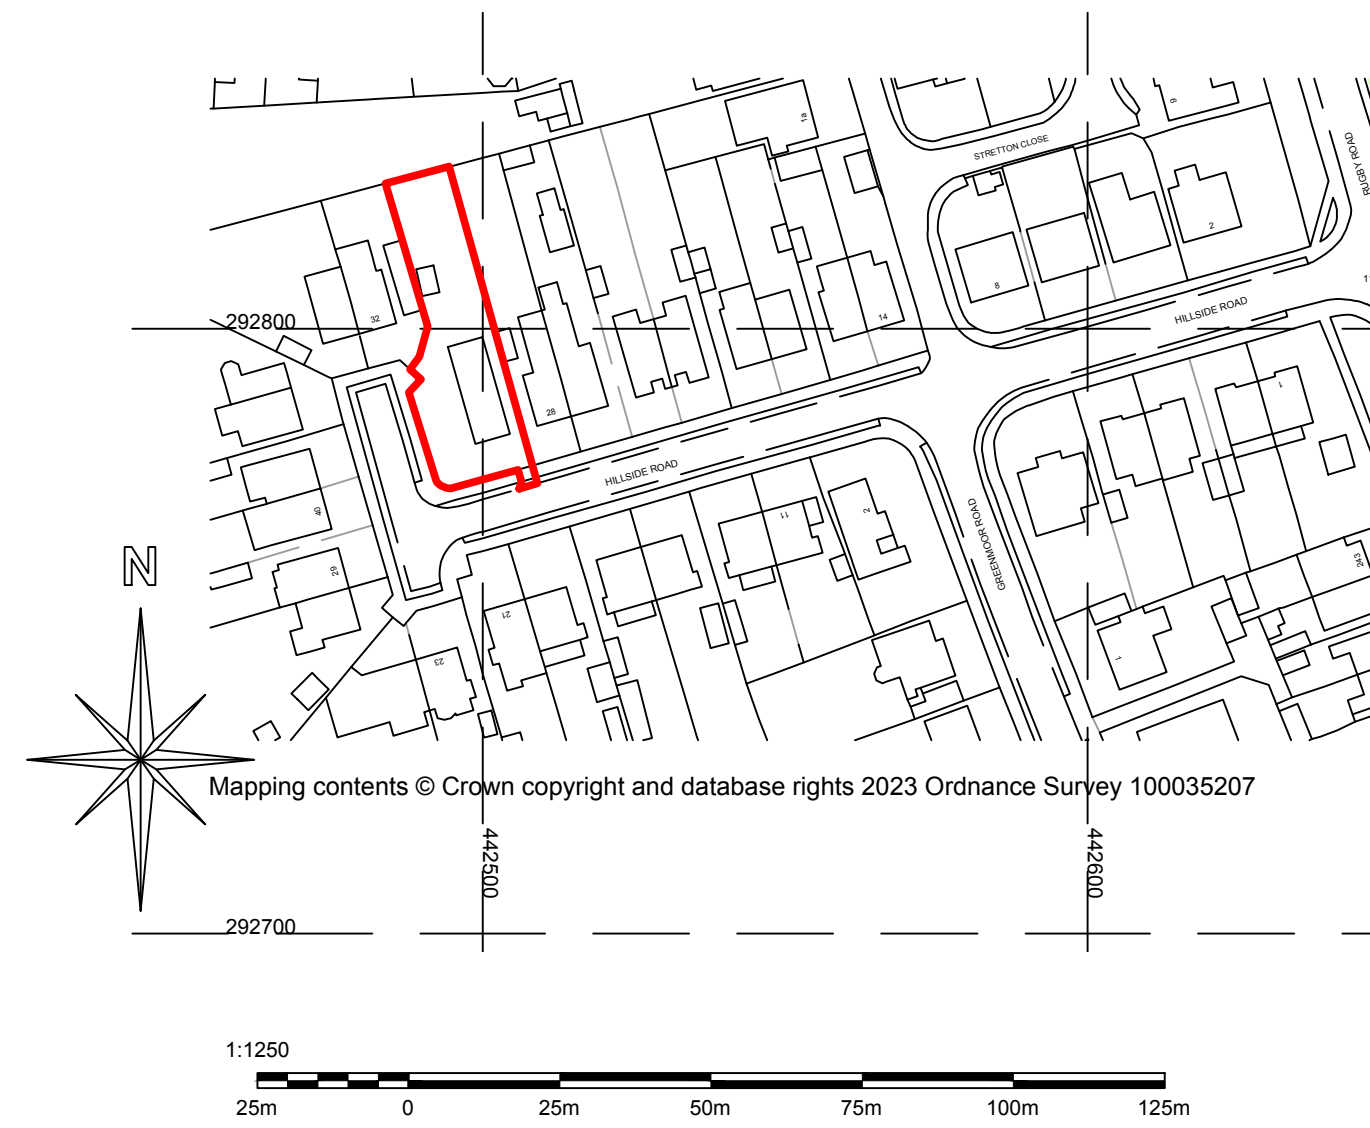
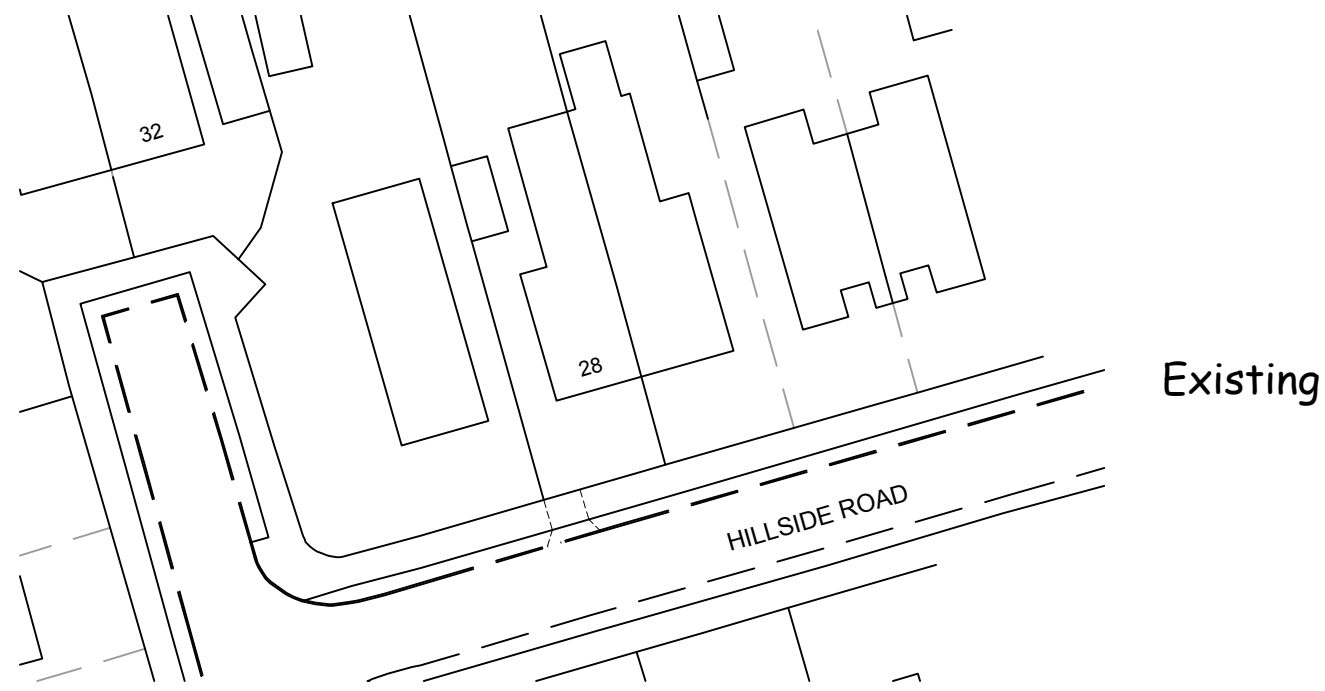
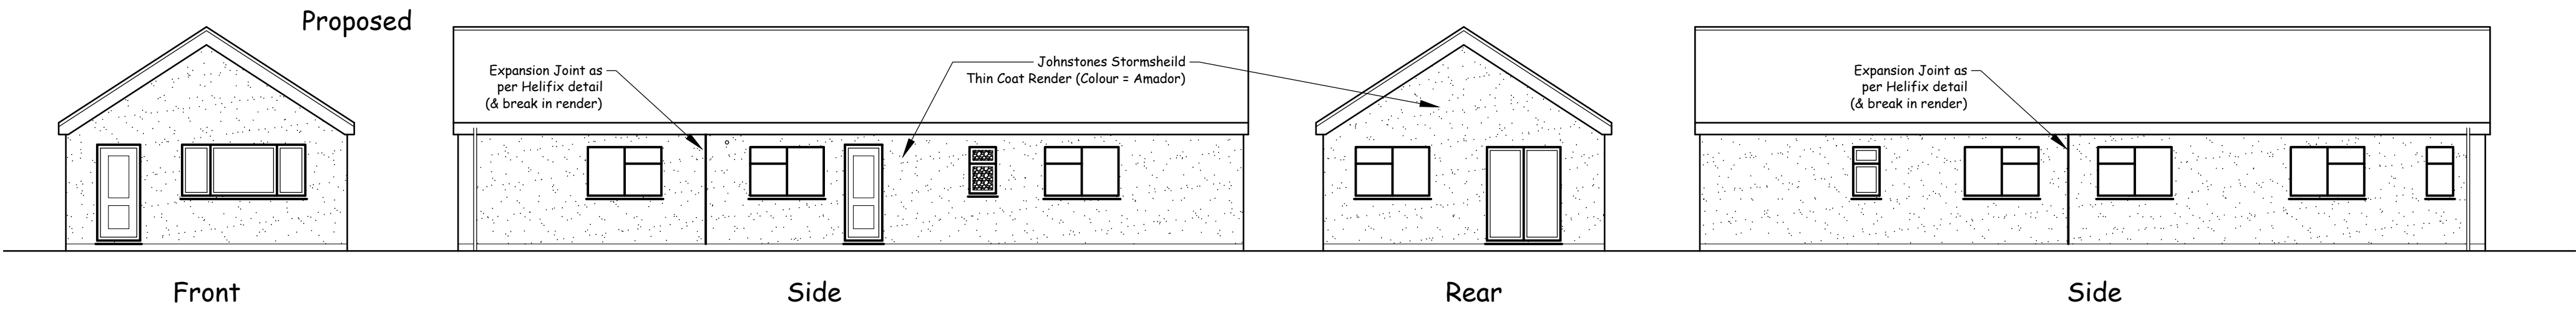


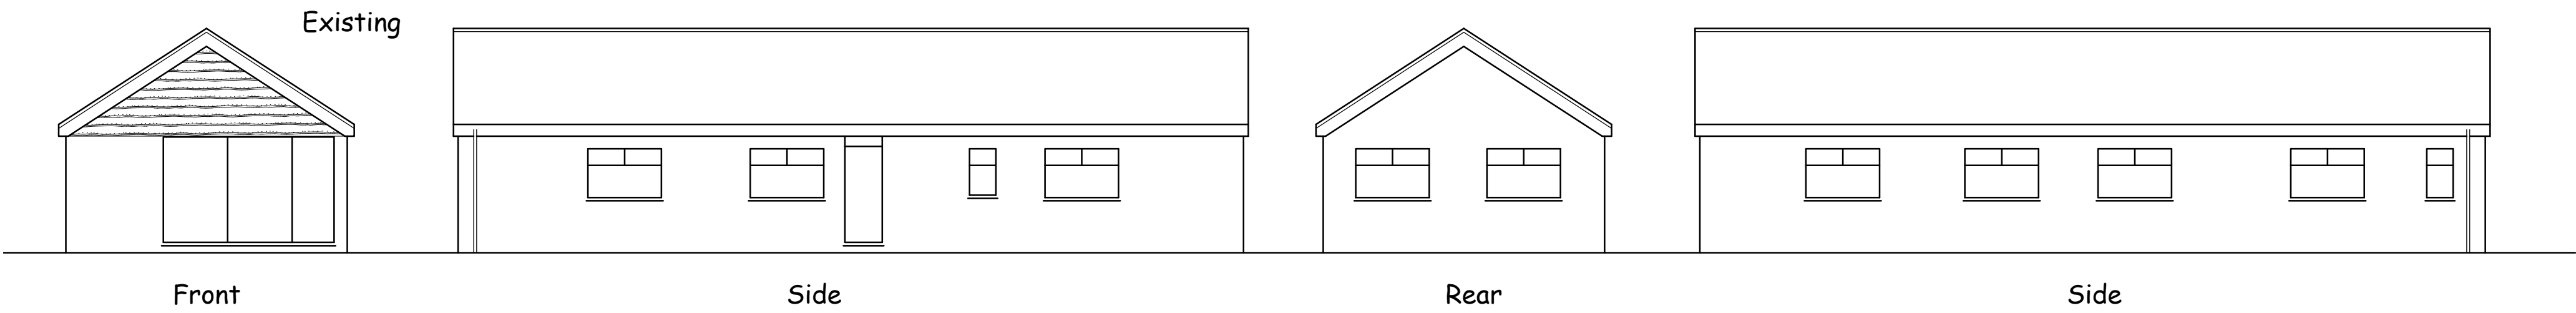

Rev A. - Drive Width 2.75

Drawing prepared for the purpose of Planning Permission and/or Building Regulation approval.
All dimensions to be checked on site before works commence.
Internal room layouts and fittings to client's requirements.
Actual boundary lines to be confirmed on site between parties concerned prior to commencement of work and no part of the new construction to project over the boundary.
Underground services may have been assumed and therefore they should be located prior to commencement.

Project
Dropped Kerb & Render
30 Hillside Road
Burbage
Leicestershire
LE10 2LX

Drawing
Elevations & Dropped Kerb Plan
Drawing Ref: Planning Application
Scales 1:100, 1:500 & 1:1250 at A2

Date
September 2023

