


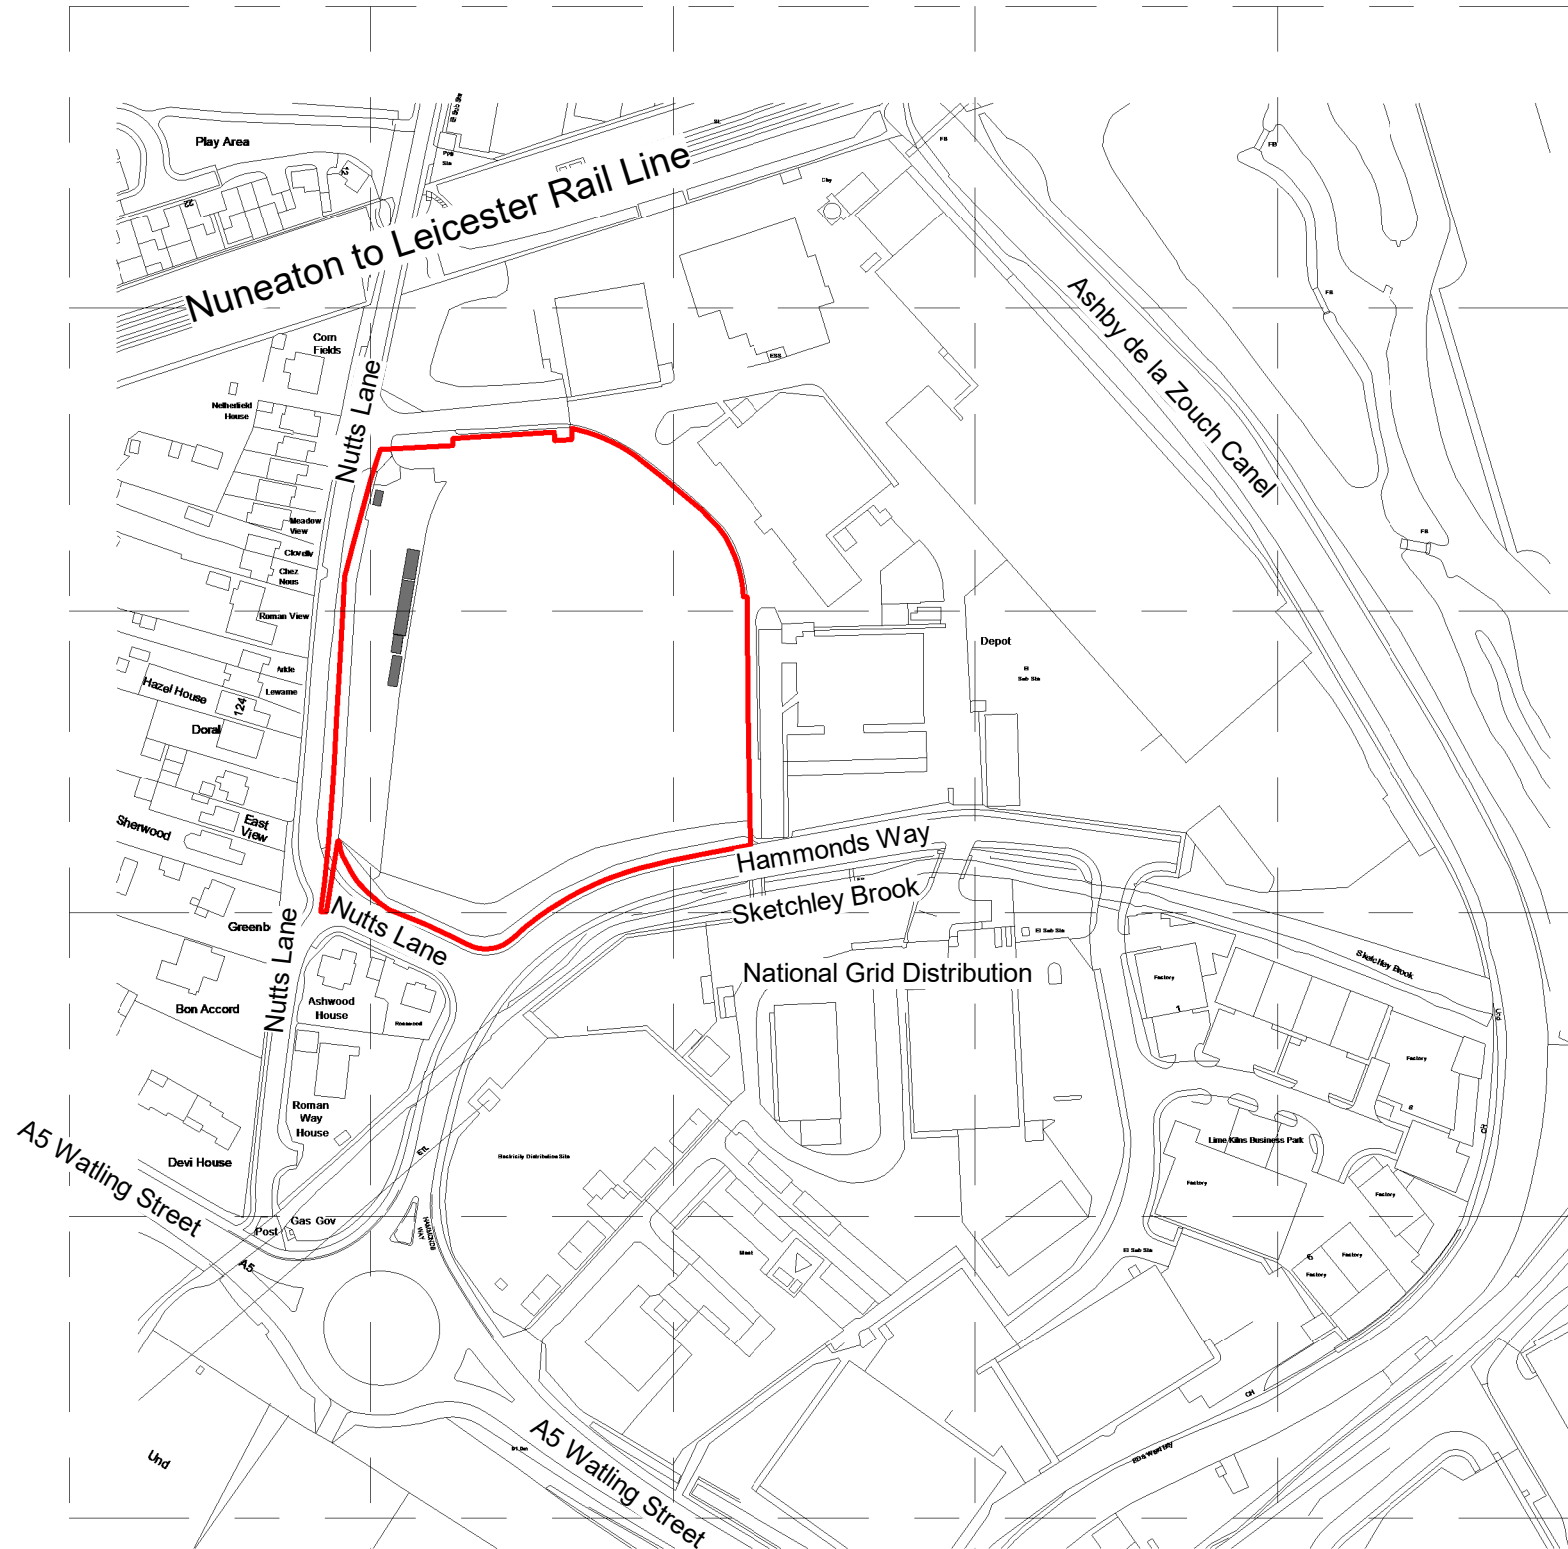

NOTES:


Ordnance Survey © Crown Copyright 2022. All rights reserved. Licence number 100022432

The Contractor is to check and verify all building and site dimensions, levels and sewer invert levels at connection points before work starts. The Contractor is to comply in all respects with current Building Legislation, British Standard Specifications, Building Regulations, Construction (Design & Management) Regulations, Party Wall Act, etc. whether or not specifically stated on this drawing. This drawing must be read with and checked against any structural, geotechnical or other specialist documentation provided.

This drawing is not intended to show details of foundations, ground conditions or ground contaminants. Each area of ground relied upon to support any structure depicted (including drainage) must be investigated by the Contractor. A suitable method of foundation should be provided allowing for existing ground conditions. Any suspect or fluid ground, contaminants on or within the ground, should be further investigated by a suitable expert. Any earthwork constructions shown indicate typical slopes for guidance only & should be further investigated by a suitable expert.

Where existing trees are to be retained they should be subject to a full Arboricultural inspection for safety. All trees are to be planted so as to ensure they are a minimum of 5 metres from buildings and 3 metres from drainage and services. A suitable method of foundation is to be provided to accommodate the proposed tree planting.

Sketch proposals are for illustrative purposes only & as such are subject to detailed site investigation including ground conditions / contaminants, drainage, design & planning / density negotiations. Sketch proposals may be based upon enlargements of OS sheets & visual estimations of existing site features, accuracy will therefore need to be verified by survey. Sketch proposals have not been considered in respect of CDM Regulations.

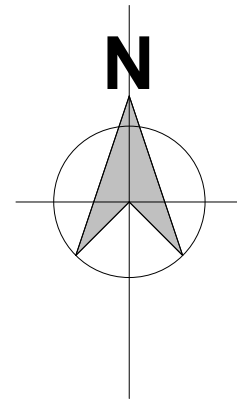

PL02	RJF	27-10-2025	Updated to Quod Comments received 23-10-2025.
PL01	RJF	30-09-2025	Planning Drawing Issue.
Rev:	By:	Date:	Description:



a bhp group company

Birmingham
B3 1FQ, United Kingdom
t: +44(0)121 314 6618
w: bhp-design.co.uk



CLIENT: HINCKLEY INVESTMENT LLP

PROJECT: PROPOSED DEVELOPMENT
HAMMONDS WAY
LE10 3EJ
HINCKLEY

TITLE: Site Location Plan

Drawing Status: PLANNING DRG		
Job No : 24-078	Drq No : Ex-1001	
Scale @ A3: 1 : 2500	Date : Nov 2024	Rev No: PL02
Drawn By: RJF	Checked By: DB	Orig: A3