

Existing Front Elevation 1:100



Existing Rear Elevation 1:100

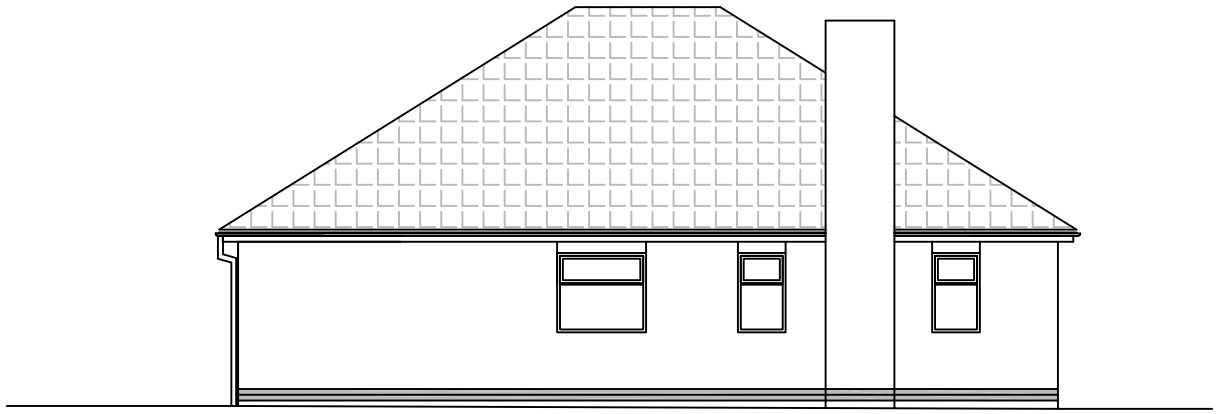

Existing Side Elevation 1:100

ARCHITECTURAL GRAPHICS

188 Roston Drive, Hinckley,
Leicestershire LE10 0US

TEL:07841 901 171
EMAIL:
helen@architecturalgraphics.ltd.uk

DRAWING TITLE Existing Elevations	SCALE 1:100	DATE 10/03/09
CLIENT Mr & Mrs Stanton 22 Boyslade Road East Burbage Le10 2LQ	DRAWN H.E.J.	DWG. NO. 002
	REV. NO.	