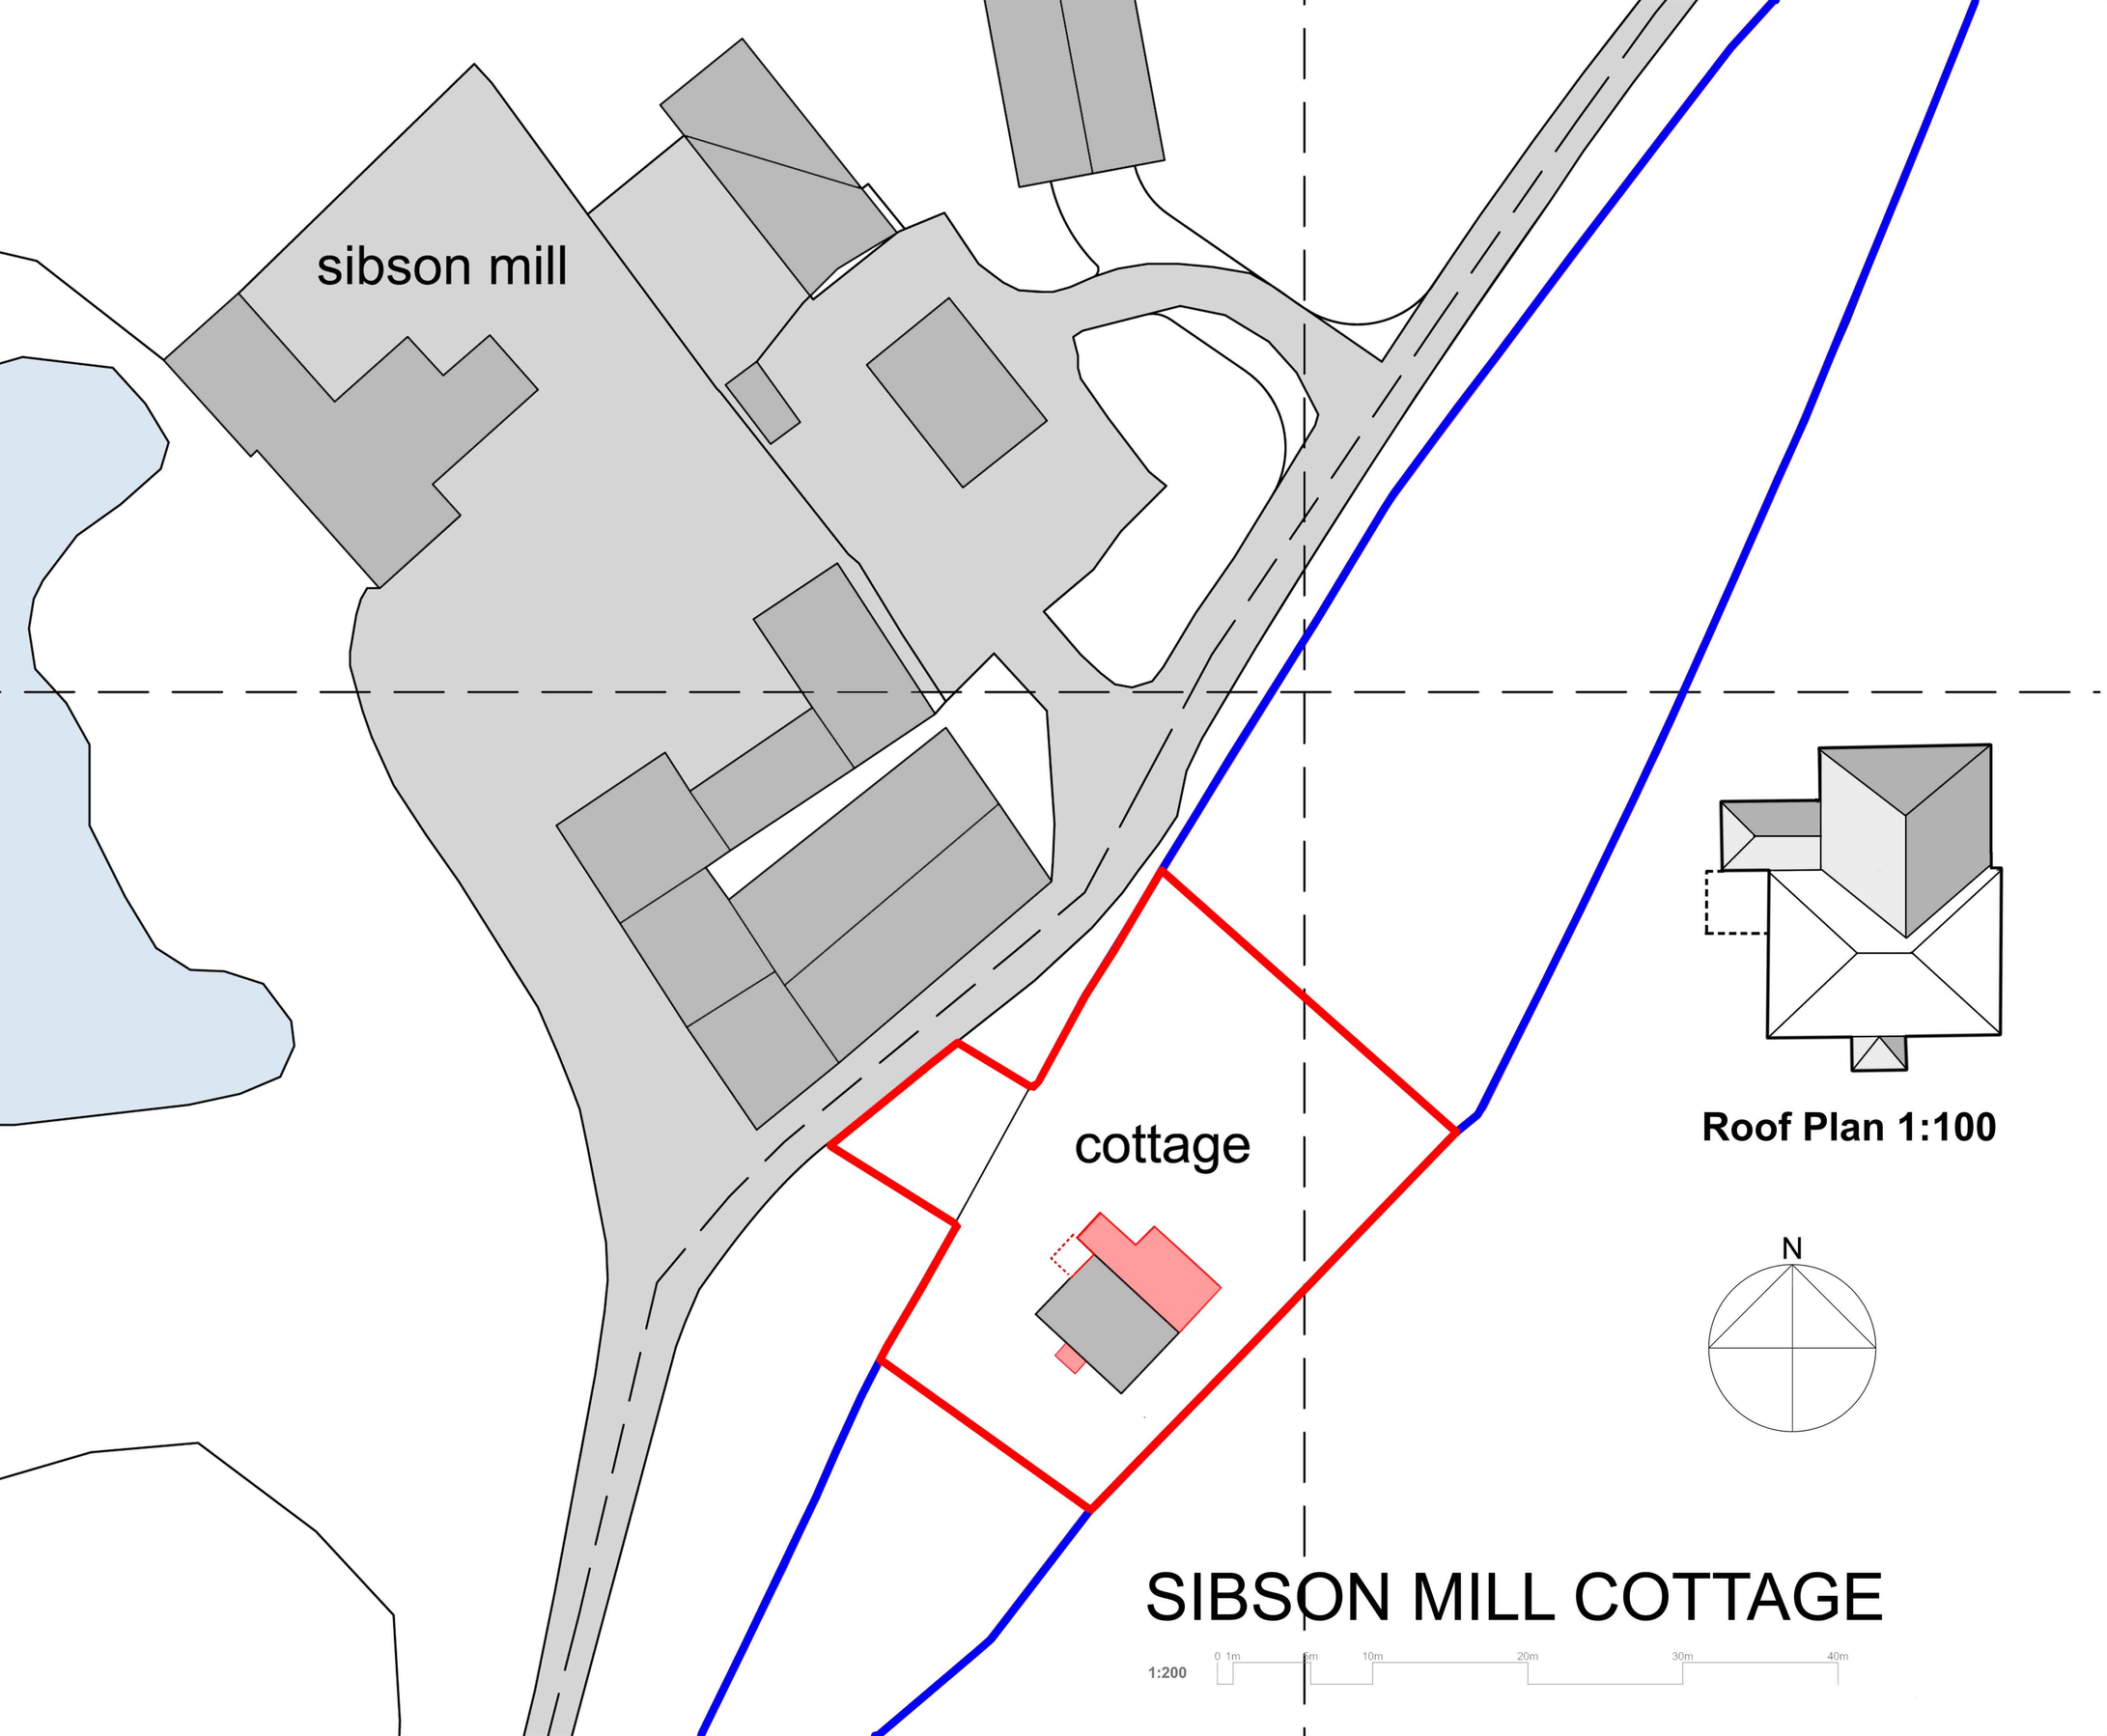

Roof Plan 1:100

SIBSON MILL COTTAGE

1:200

0 1m 5m 10m 20m 30m 40m

The Builder is to check and verify all buildings and site dimensions, levels and sewer invert levels prior to commencement of work.

Do not scale off this drawing, work to figured dimensions only.

This drawing must be read and checked with all structural and relevant specialist drawings.

The Builder is to comply in all respects with the current Building Regulations and latest Codes of Practice.

Revisions | JOB No.

No.	Description	Date
A	Red line alteration	APR11
B	Roof Plan Added	JUN11
C	Red and Blue Lines Amended for Planning	JUL 11

Sibson Mill properties Ltd

RITCHIE & RITCHIE LLP
Architecture & Design
THE MANOR HOUSE, LICHFIELD STREET, TAMWORTH
STAFFORDSHIRE, B79 7QF TEL | 01827 62251 FAX | 01827 310513
EMAIL | Ian@RandRarchitects.co.uk

Sibson Mill

SCALE	DATE	DRAWN	JOB No.
1:200	Oct 10	IAP	**7080.04C**

copyright of this drawing and of work executed from it remain the property of Ritchie & Ritchie Architects LLP