SIBSON MILL COTTAGE

1:1250

0 10m 25m 50m 75m 100m 125m 150m 175m 200m 225m 250m

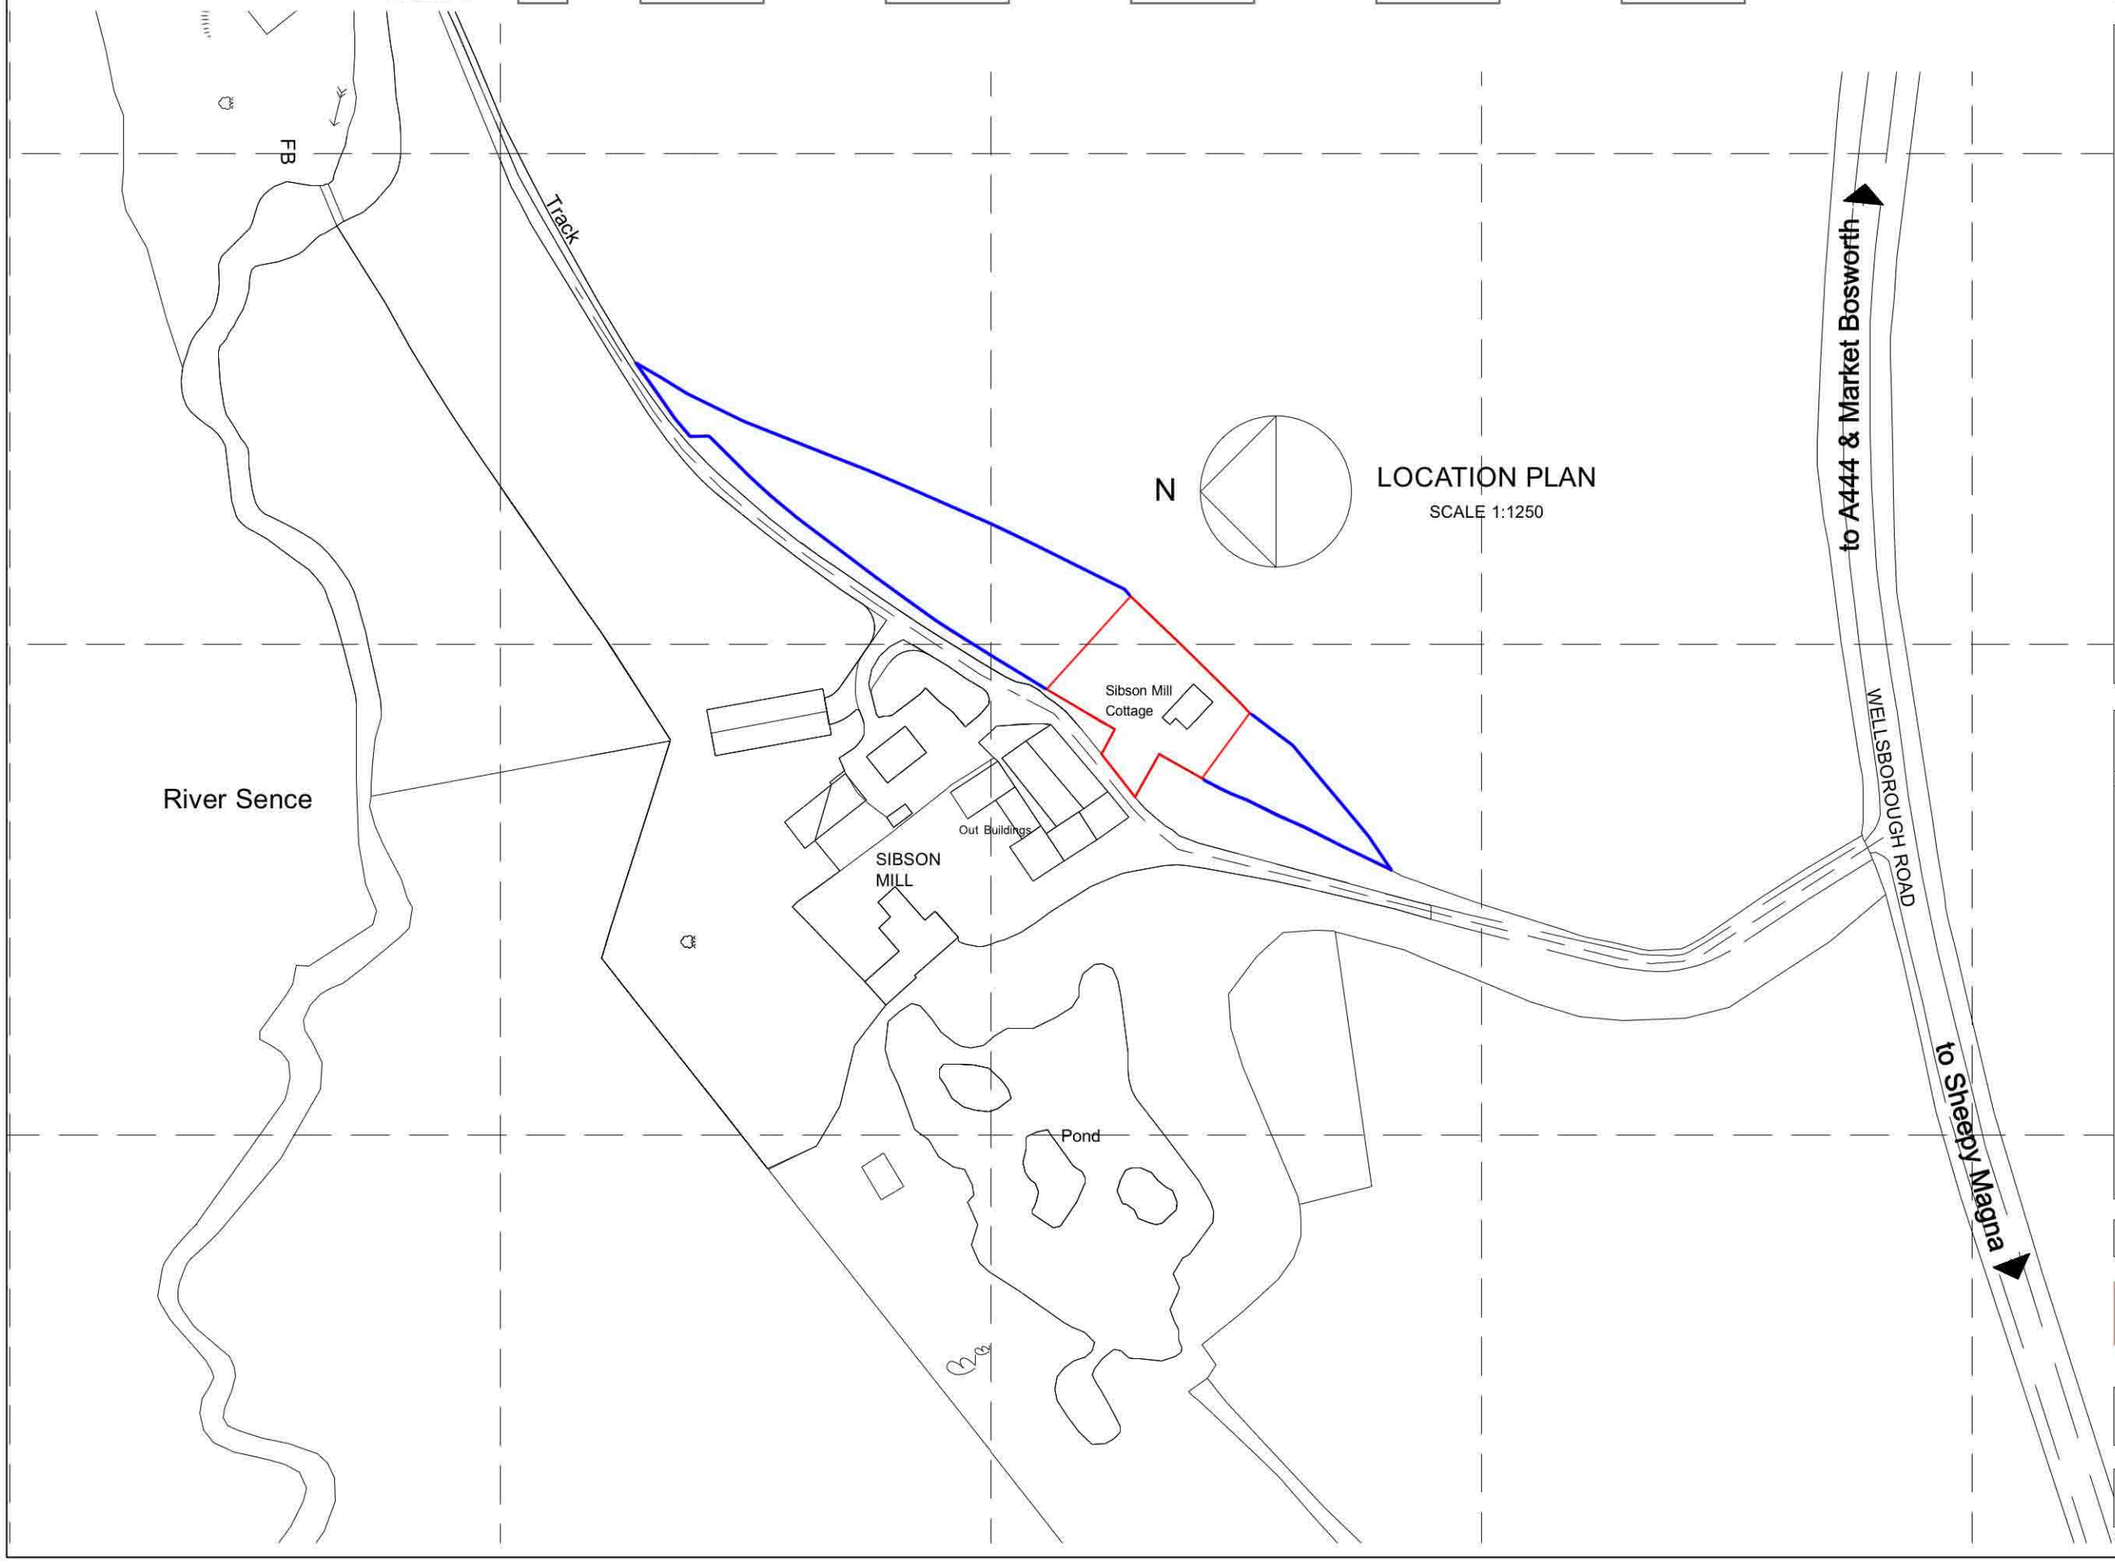

The Builder is to check and verify all buildings and site dimensions, levels and sewer invert levels prior to commencement of work.

Do not scale off this drawing, work to figured dimensions only.

This drawing must be read and checked with all structural and relevant specialist drawings.

The Builder is to comply in all respects with the current Building Regulations and latest Codes of Practice.

Revisions

JOB No. 7080

No.	Description	Date

SIBSON MILL COTTAGE

RITCHIE & RITCHIE LLP
Architecture & Design
THE MANOR HOUSE, LICHFIELD STREET, TAMWORTH
STAFFORDSHIRE, B79 7QF TEL | 01827 62251 FAX | 01827 310513
EMAIL | ian@RandRarchitects.co.uk

LOCATION MAP

SCALE	DATE	DRAWN	JOB No.
1|1250	MAY |11	CR	7080.OS

A1 Site Plan

Copyright of this drawing and of work executed from it remains the property of Ritchie & Ritchie Architects LLP