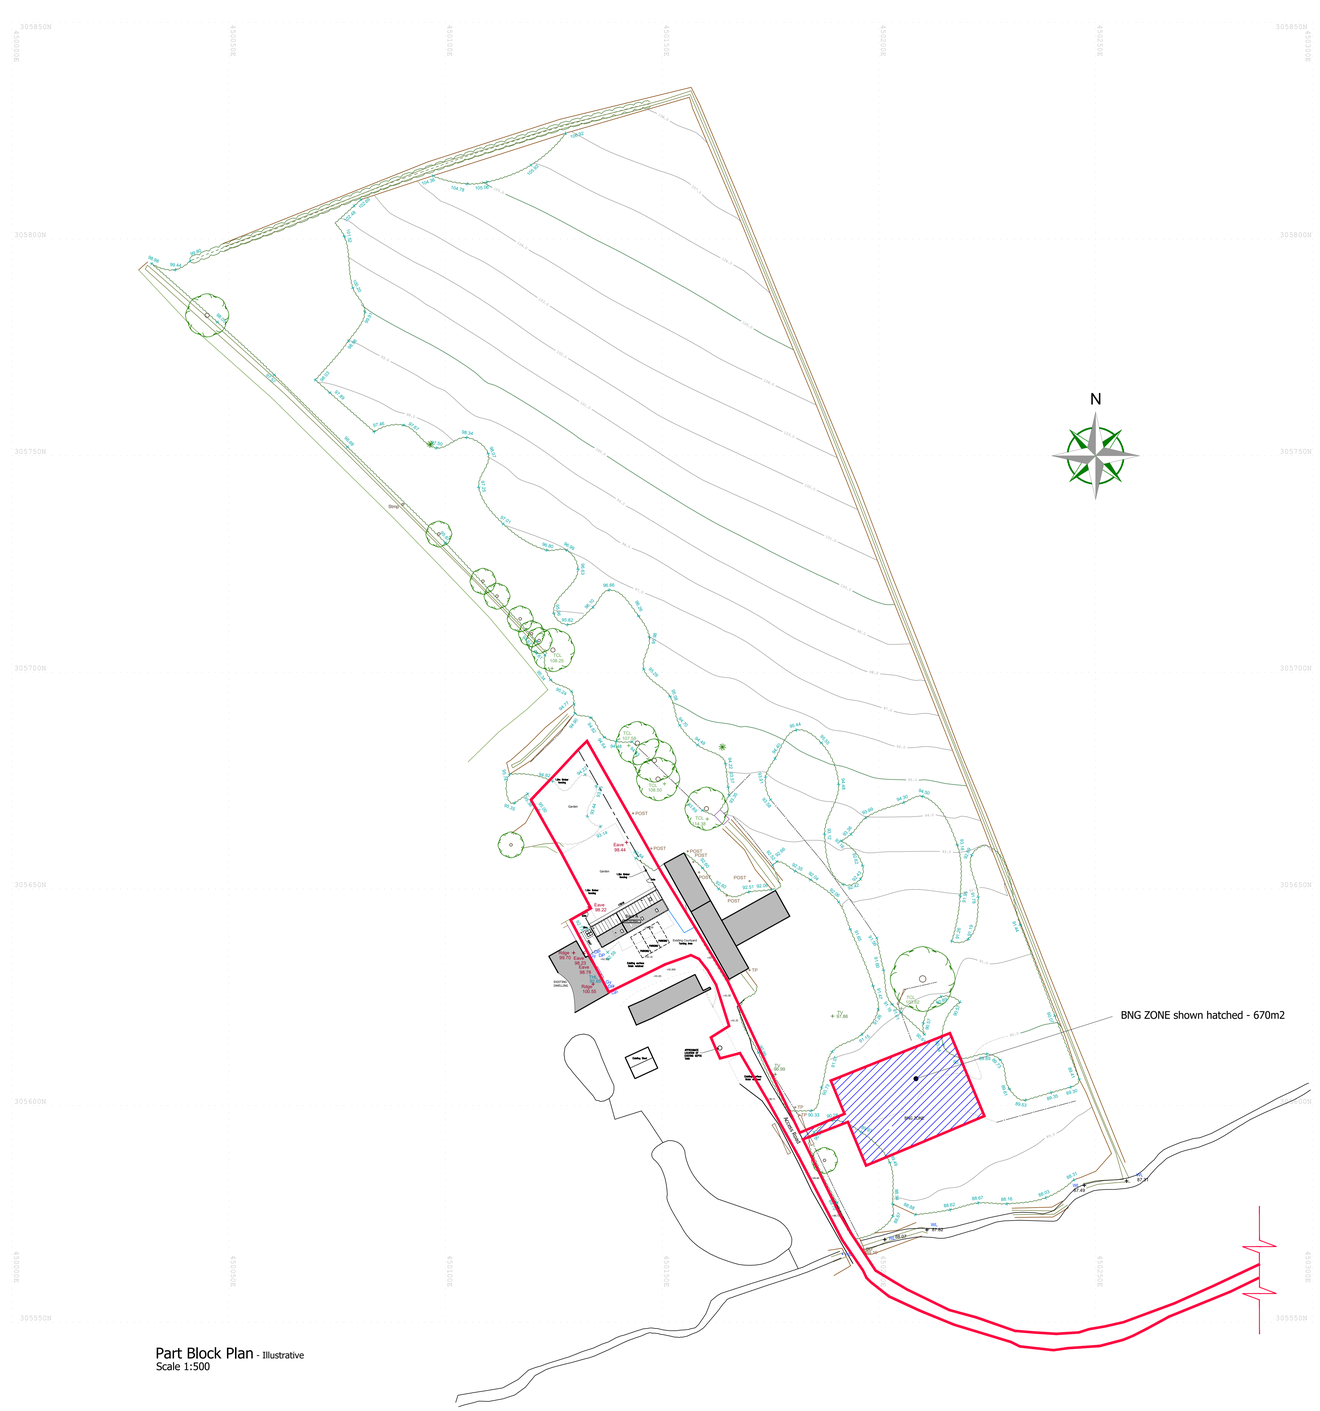


Part Block Plan - Illustrative
Scale 1:500

PART BLOCK PLAN

PROPOSED WORKS - HOLYWELL FARM - DESFORD LANE - RATBY

1:500 Metres
0 10 20 30

Revisions :

Figured dimensions must be taken in preference to scaled dimensions. Any discrepancies are to be referred to R3DESIGN DEVELOPMENTS LTD.
Contractors, subcontractors, specialist, service providers, suppliers, purchasers & their representatives must verify all details, dimensions & levels on site before commencing work, ordering, purchase, sale or making any workshop drawings.
R3DESIGN DEVELOPMENTS LTD takes no responsibility for errors or omissions arising from 3rd party information used and / or any form of Plagiarism.
All drawings are copyright of R3DESIGN DEVELOPMENTS LTD.

CIAT

R3DESIGN DEVELOPMENTS LTD

The Glasshouse, 9 Hallam Close, Littlethorpe, Leics. LE19 2LA
Tel: 0116 2165175 Email: r3@r3ddl.com Web: www.r3ddl.com
Company Reg. No. 7657036

Project Details
Proposed Works
Holywell Farm
Desford Lane
Ratby

Drawing Title
Part Block Plan 1:500

Client Details
Mr Watts

Drawing No.
25.335.BP2_1:500

Date	Scale (A0 Size)
March 2026	1:500
Drawn by	Checked by
SK	R3D