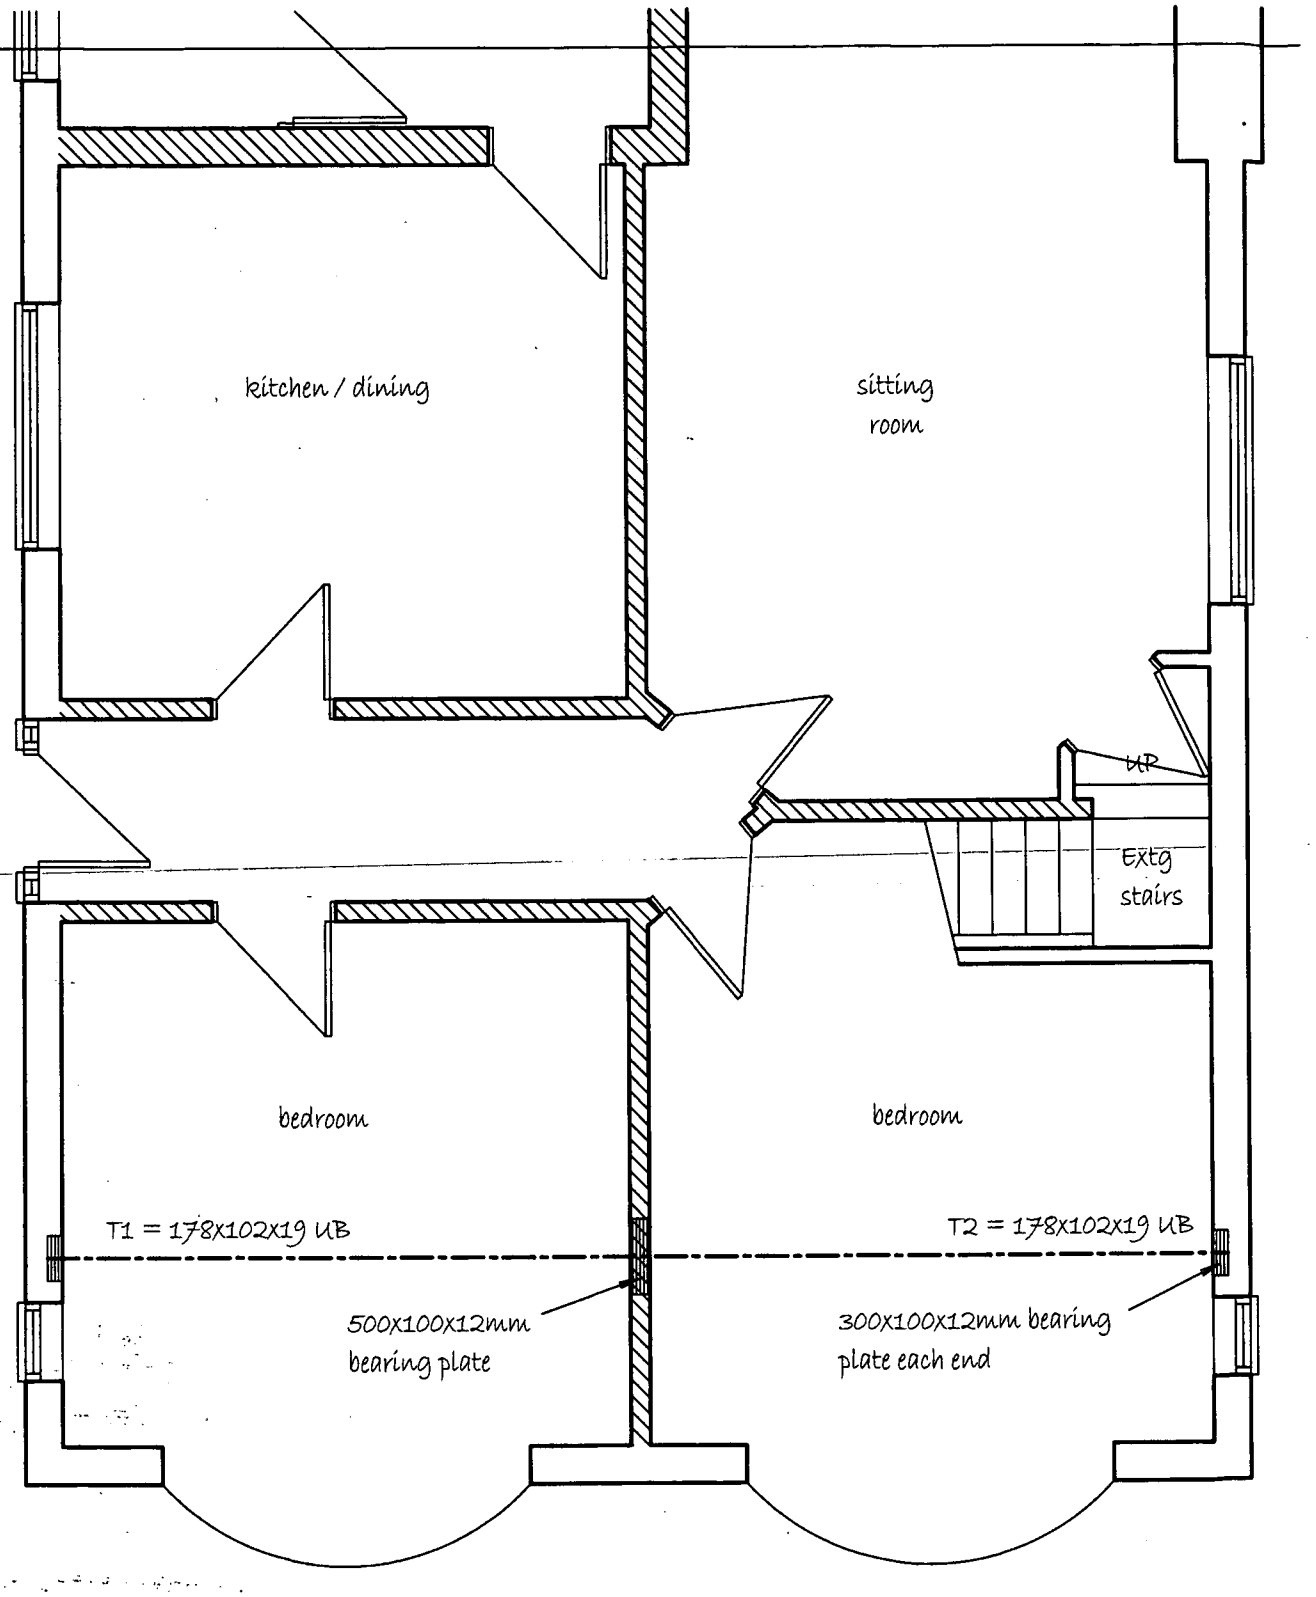

PART GROUND FLOOR PLAN

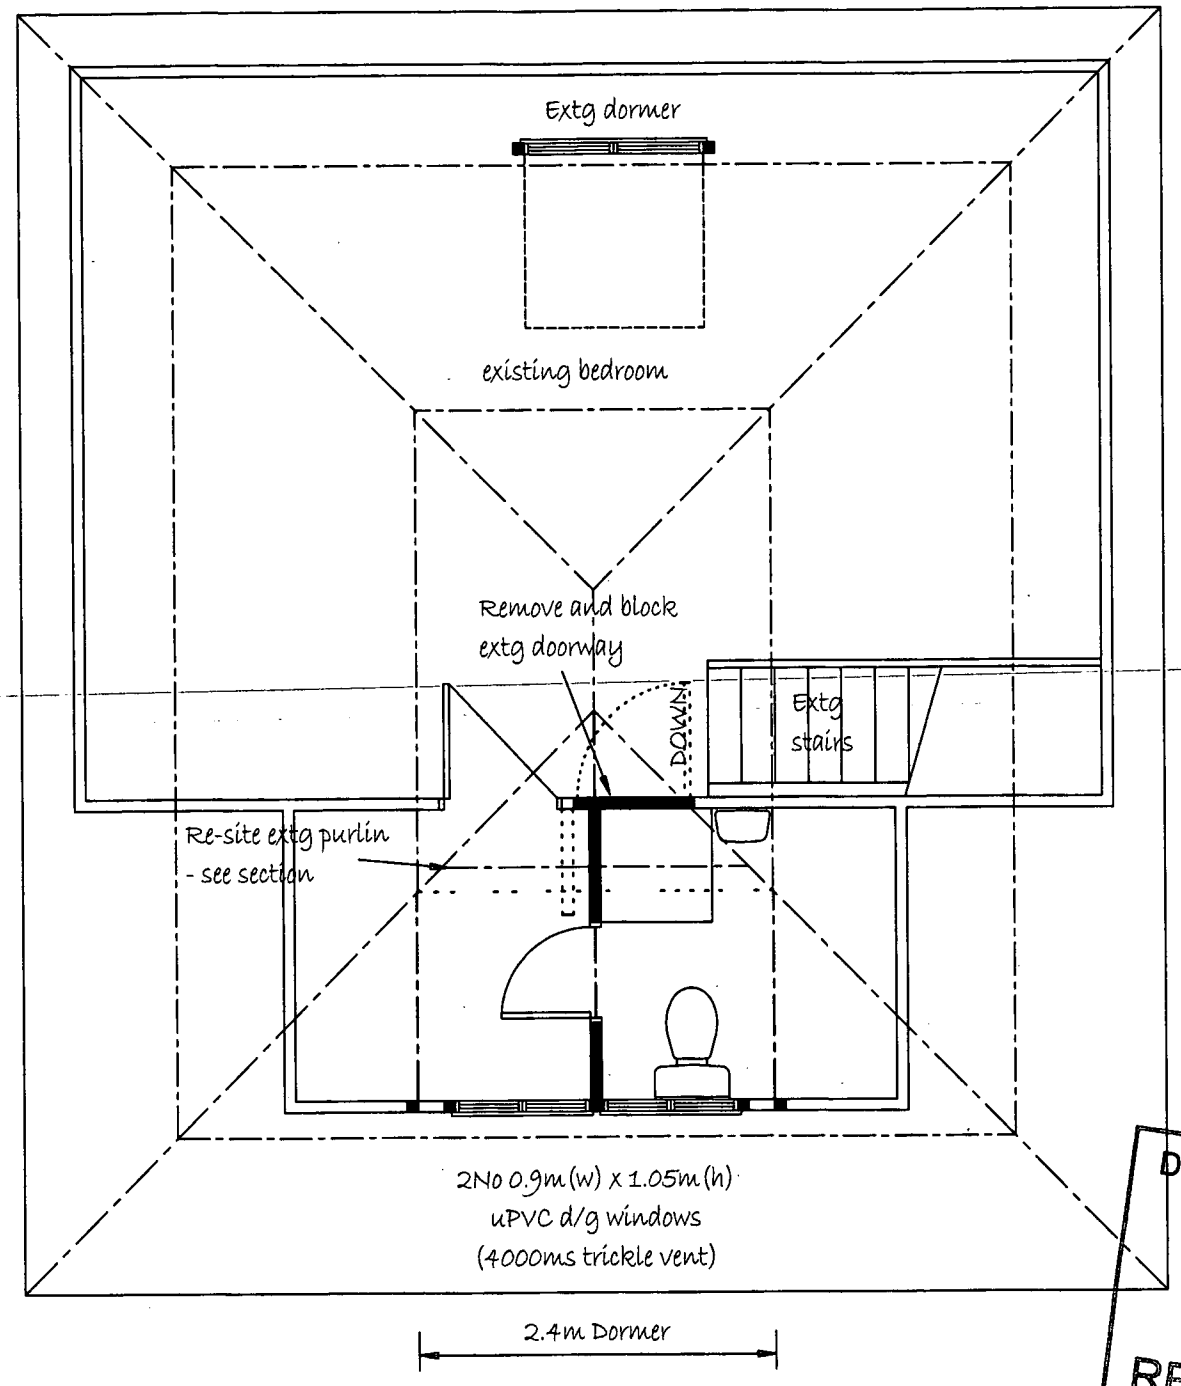

ROOF PLAN

DEVELOPMENT SERVICES
13 MAR 2008
RECEIVED

PROPOSED FRONT DORMER
TO EXISTING ROOM IN ROOF
AND REAR / SIDE GARAGE

Mr & Mrs RINYLO
140 Main Road
Sheepy Magna
CV9 3QU

Scale - 1:50 Drawn : Feb 2008