07/01457/FUL

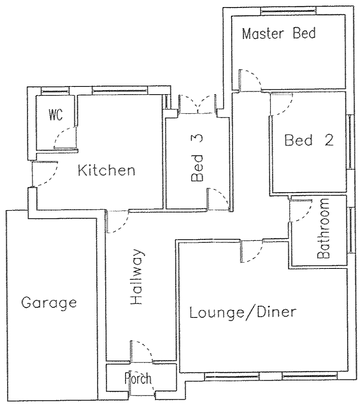

Existing Ground Floor Plan

New double glazed Roof, wall panels and door units
in UPVC frames to match existing
Colour to Local Authority approval.

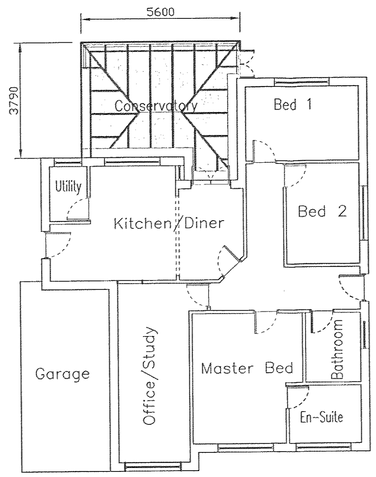

Proposed Ground Floor Plan



Existing Front Elevation

New double glazed window and door unit

New double glazed window unit
in UPVC frame to match existing
Colour to Local Authority approval.



Proposed Front Elevation

New cay fired bricks hand picked
for colour to match ex. and
to Local Authority approval

Existing Right Side Elevation

Existing Rear Elevation

Existing Left Side Elevation

Line of existing retaining wall and steps up to lawned garden.

New double glazed window and door unit
in UPVC frame to match existing
Colour to Local Authority approval.

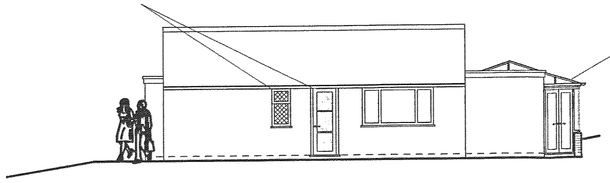

Proposed Right Side Elevation

New double glazed Roof, wall panels and door units
in UPVC frames to match existing
Colour to Local Authority approval.

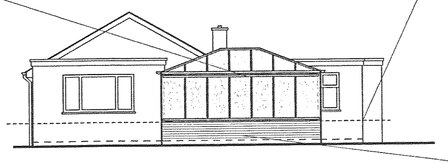

Proposed Rear Elevation

New cay fired bricks hand picked
for colour to match ex. and
to Local Authority approval

New double glazed Roof, wall panels and door units
in UPVC frames to match existing
Colour to Local Authority approval.

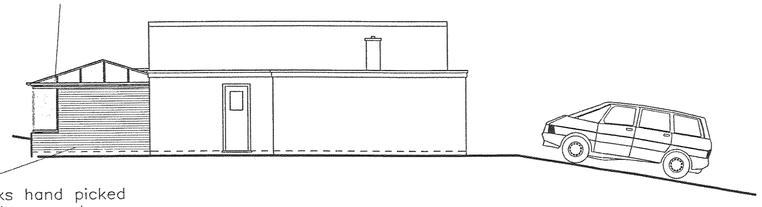

Proposed Left Side Elevation

Project	Proposed Conservatory to 12 Lutterworth Road Burbage Leicestershire For Mr N Whysall
Title	Proposed & Existing Elevations & Floor Plans

Jonathan Burke
BEng(hons) CEng MIStructE MICE MaPS
42 Woodland Road
Hinckley
Leicestershire. LE10 1JG
Tel. 01455 636404 jburke.consulting@btinternet.com

Drawn JB	Date 27-02-08
Checked	
Scale 1:100	Drawing Number 08403/P01