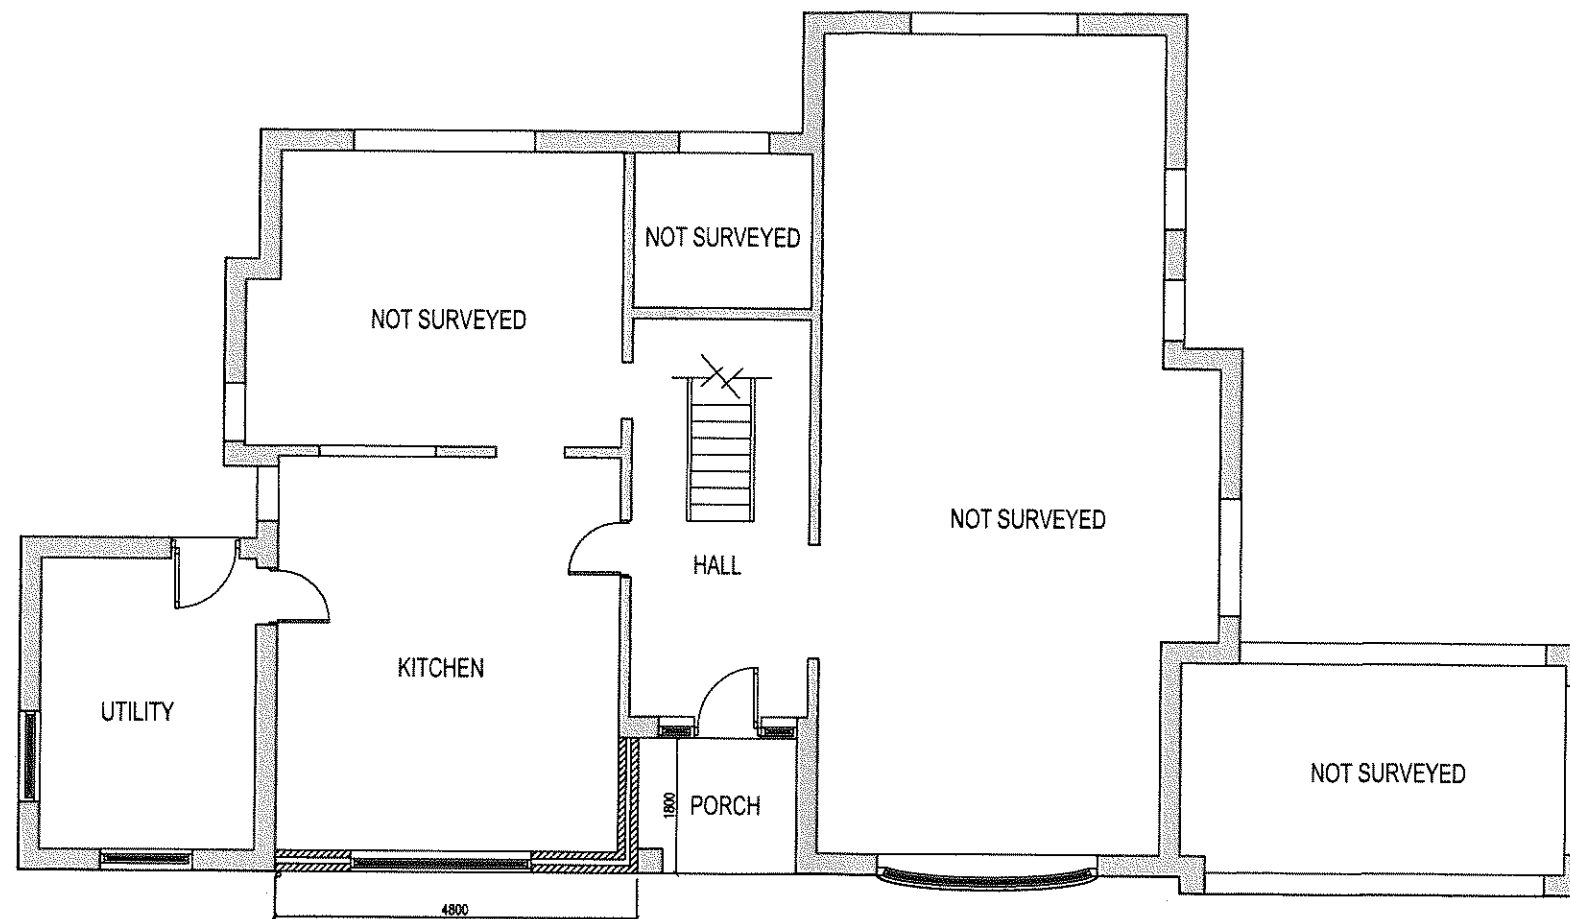


PROPOSED GROUND FLOOR

NOTES:

All dimensions must be checked on site and not scaled from this drawing

Client

MR A. WALKER-SMITH

Job Title

73 NEWBOLD ROAD
BARLESTONE.

Scale

1 : 100 @ A3

Drawn by

Date APR. 2024

Drawing Title

Drg No.

004

Rev