


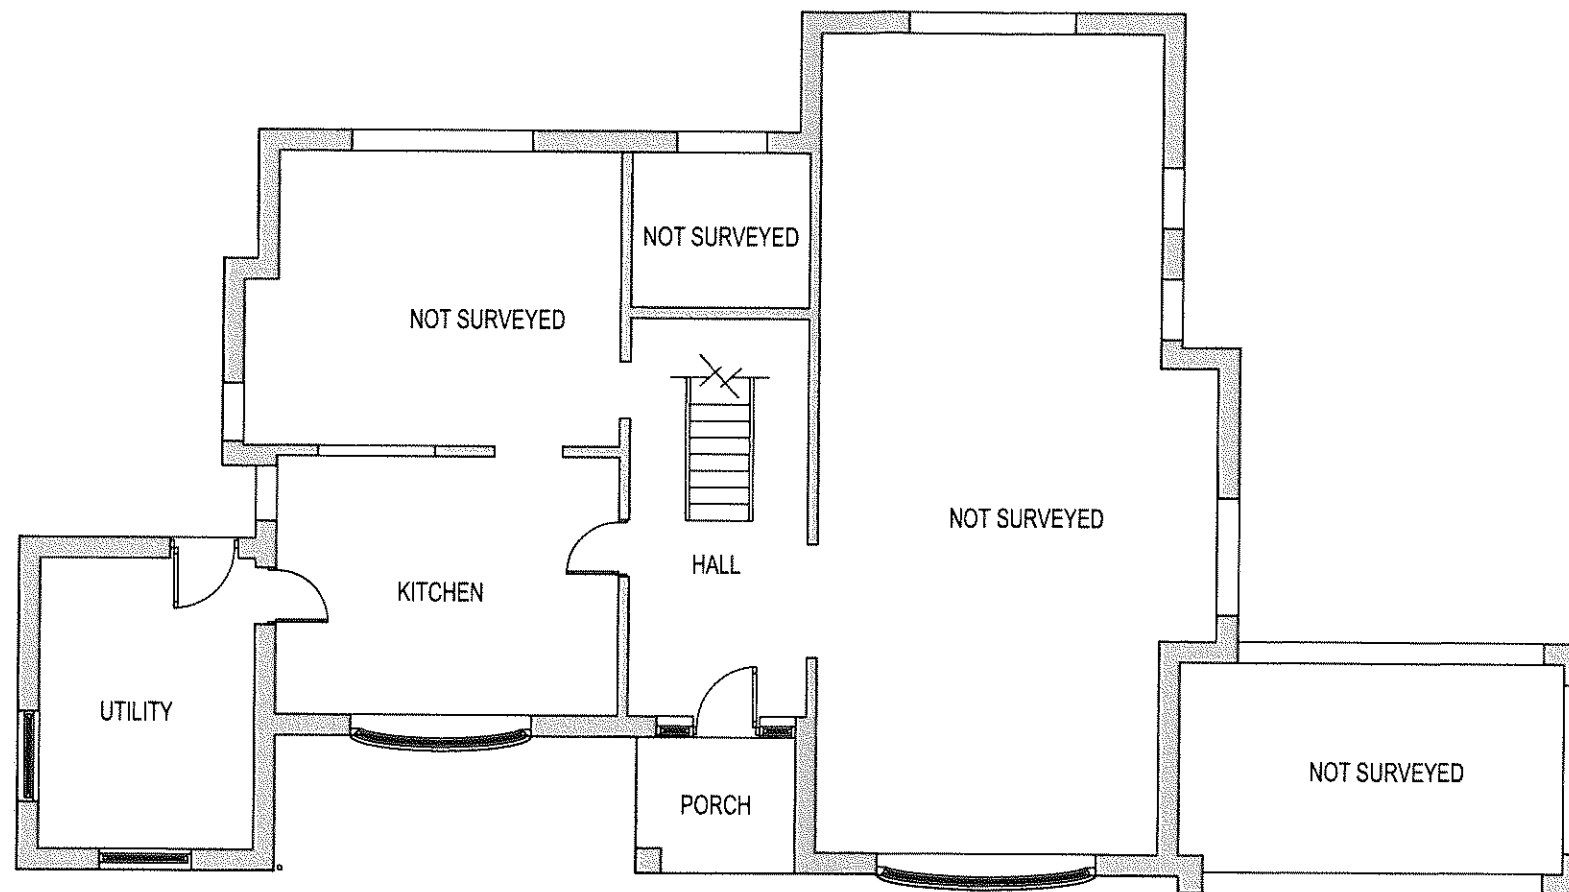

EXISTING GROUND FLOOR

NOTES: All dimensions must be checked on site and not scaled from this drawing	Client	MR A. WALKER-SMITH		Scale 1 : 100 @ A3		Drawing Title	
	Job Title	73 NEWBOLD ROAD BARLESTONE.		Drawn by		Drg No.	002
				Date	APR. 2024		Rev