



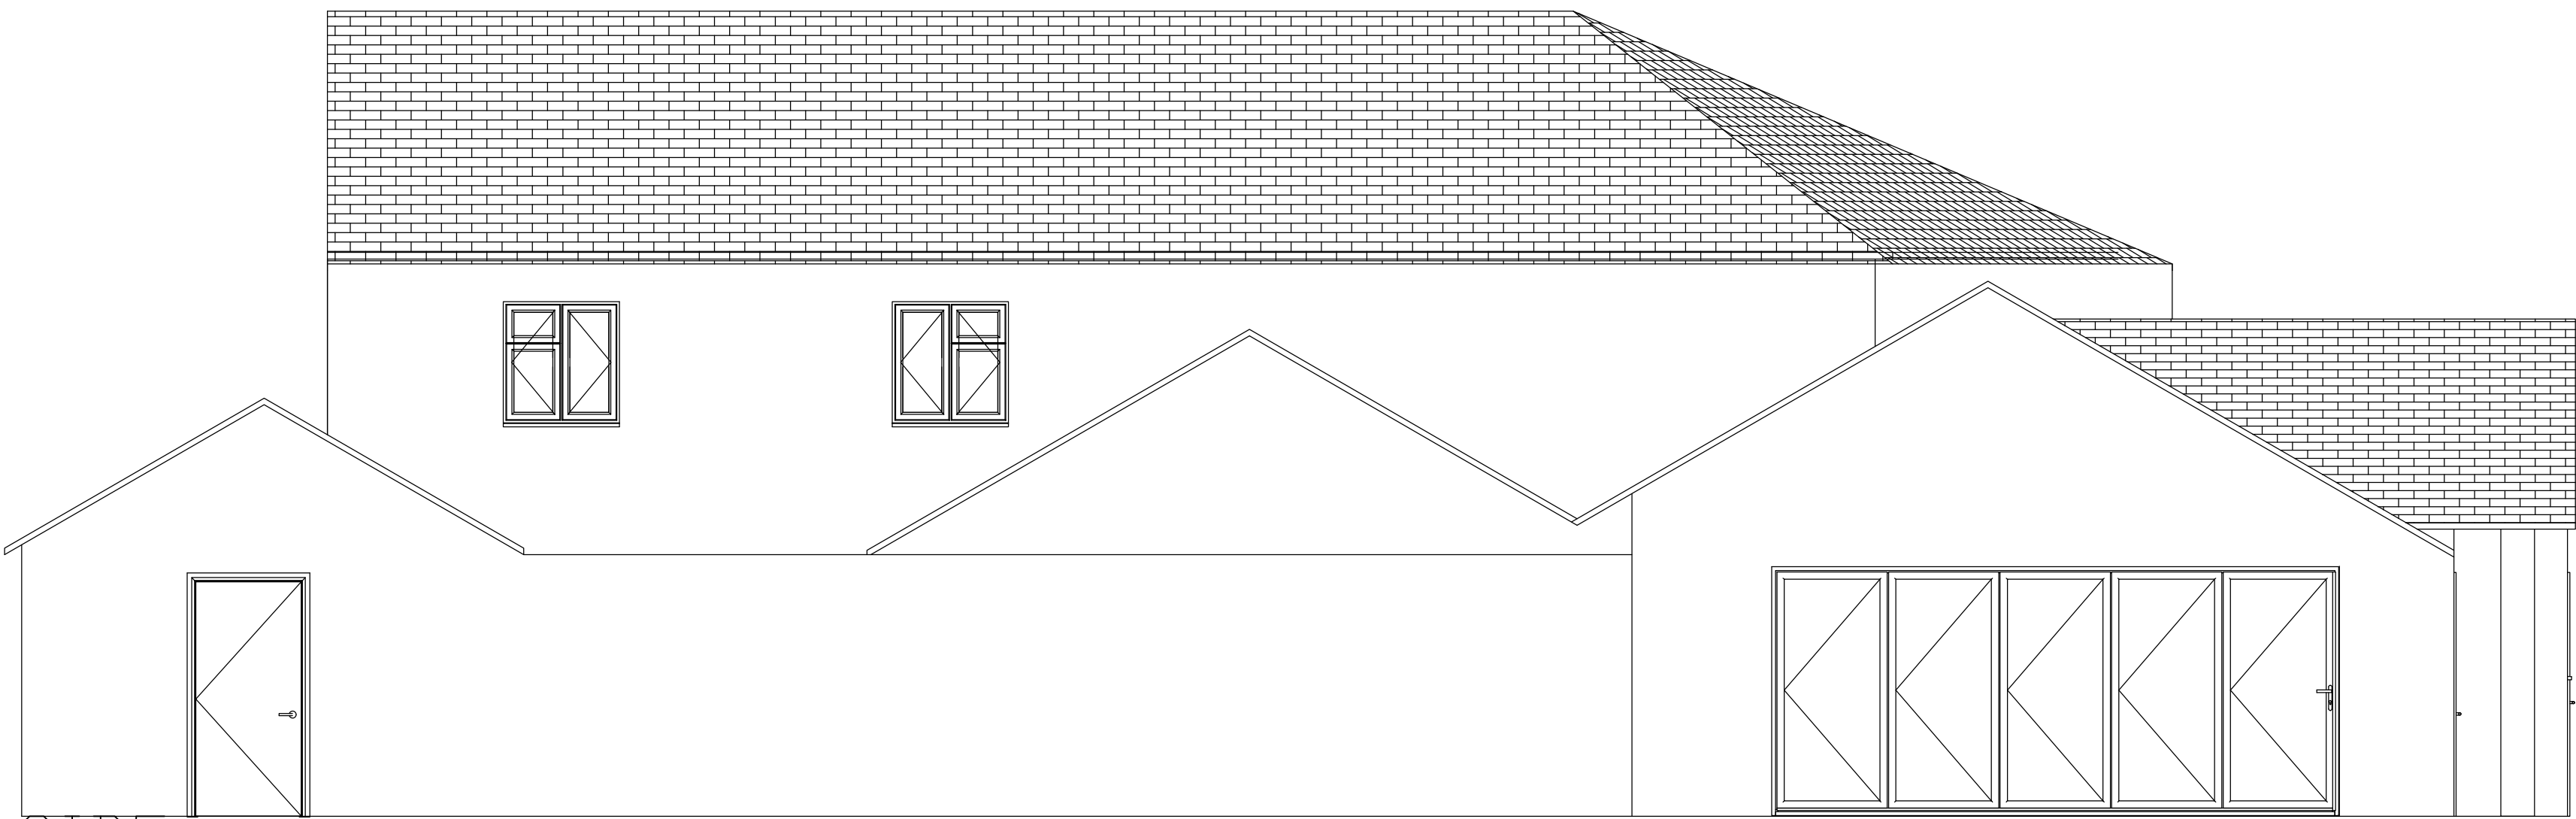


FRONT
ELEVATION

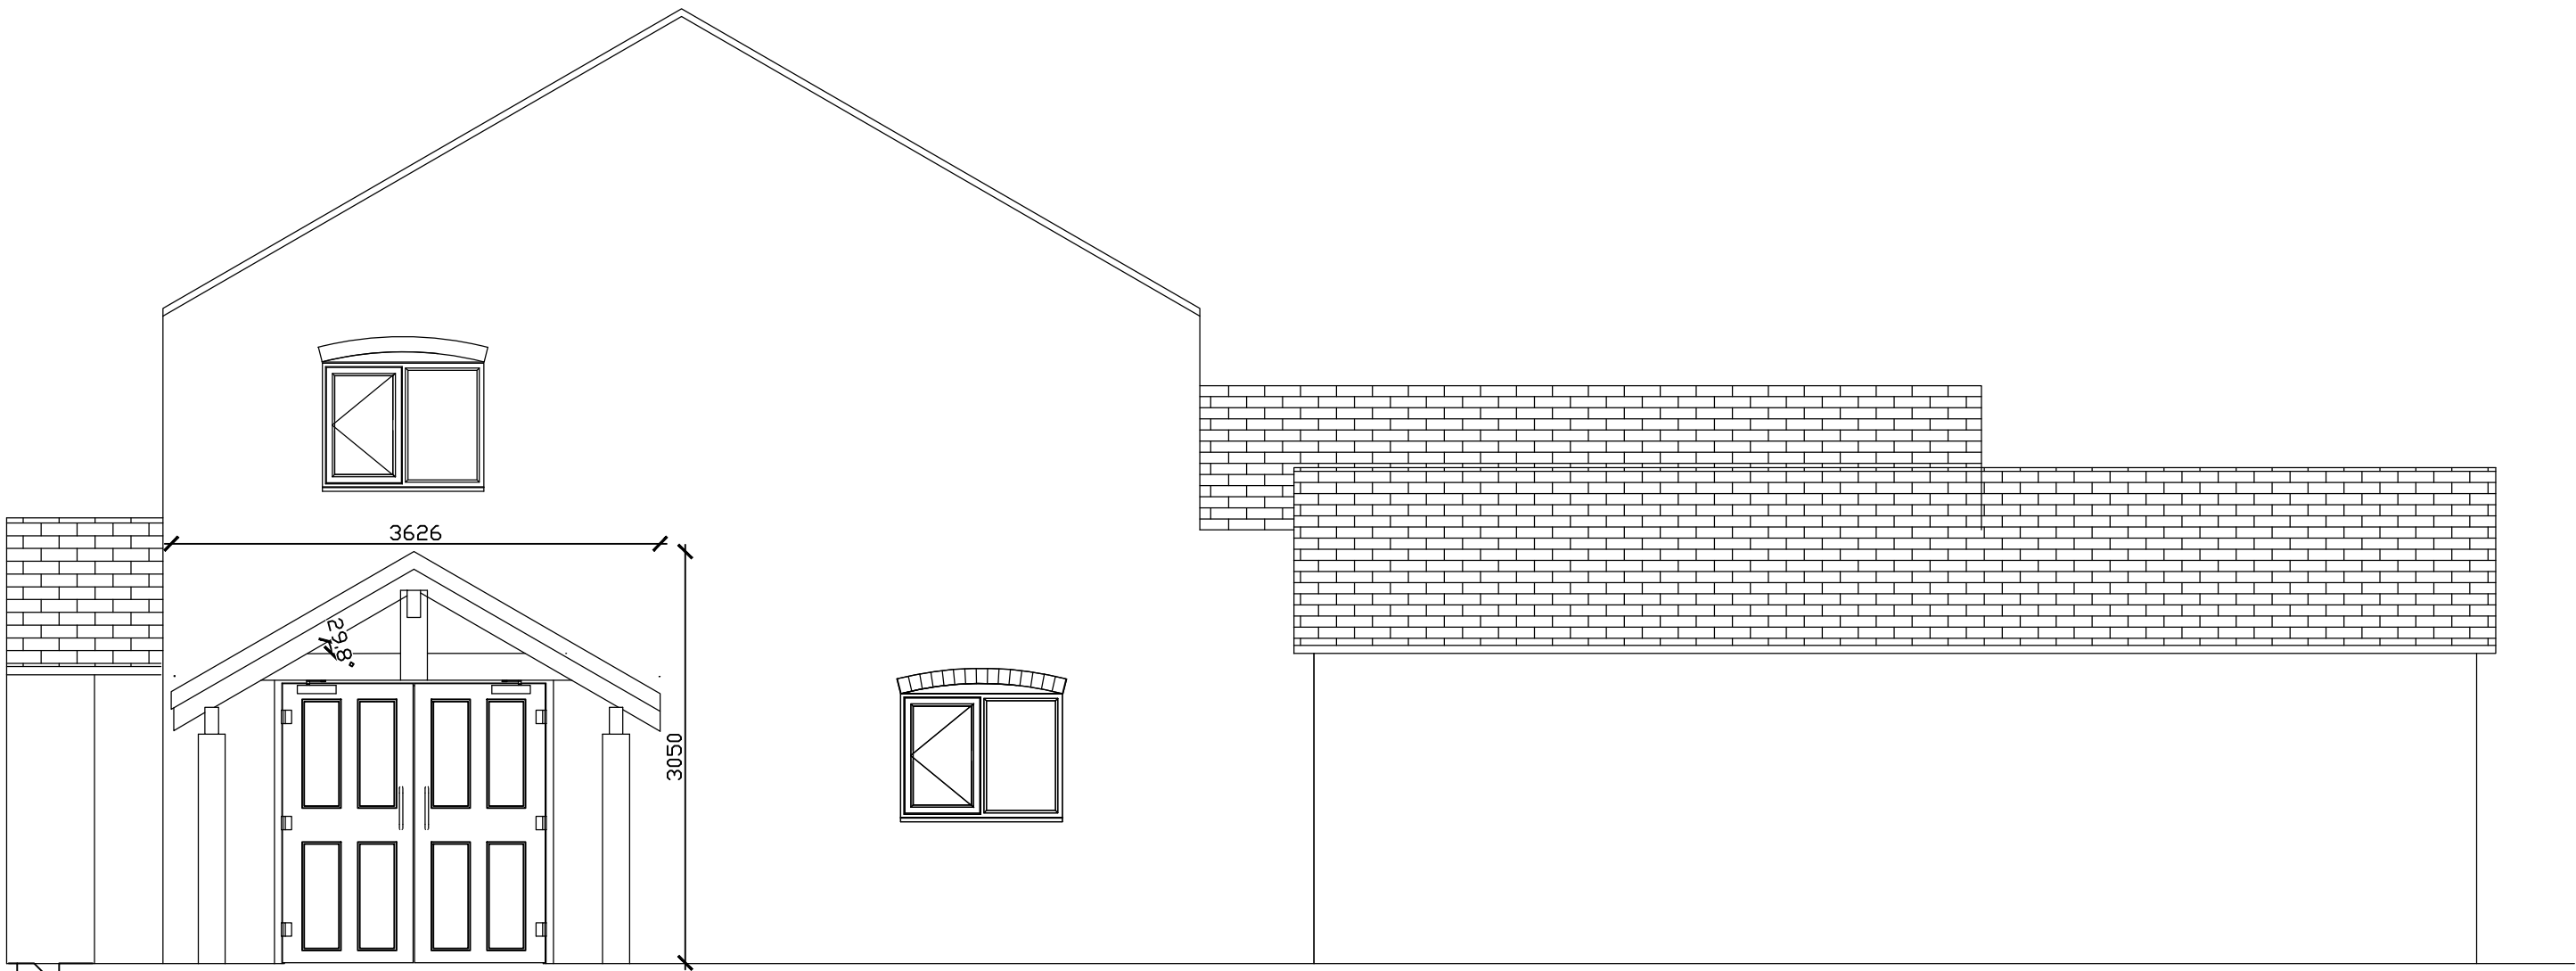

SIDE
ELEVATION



SIDE
ELEVATION

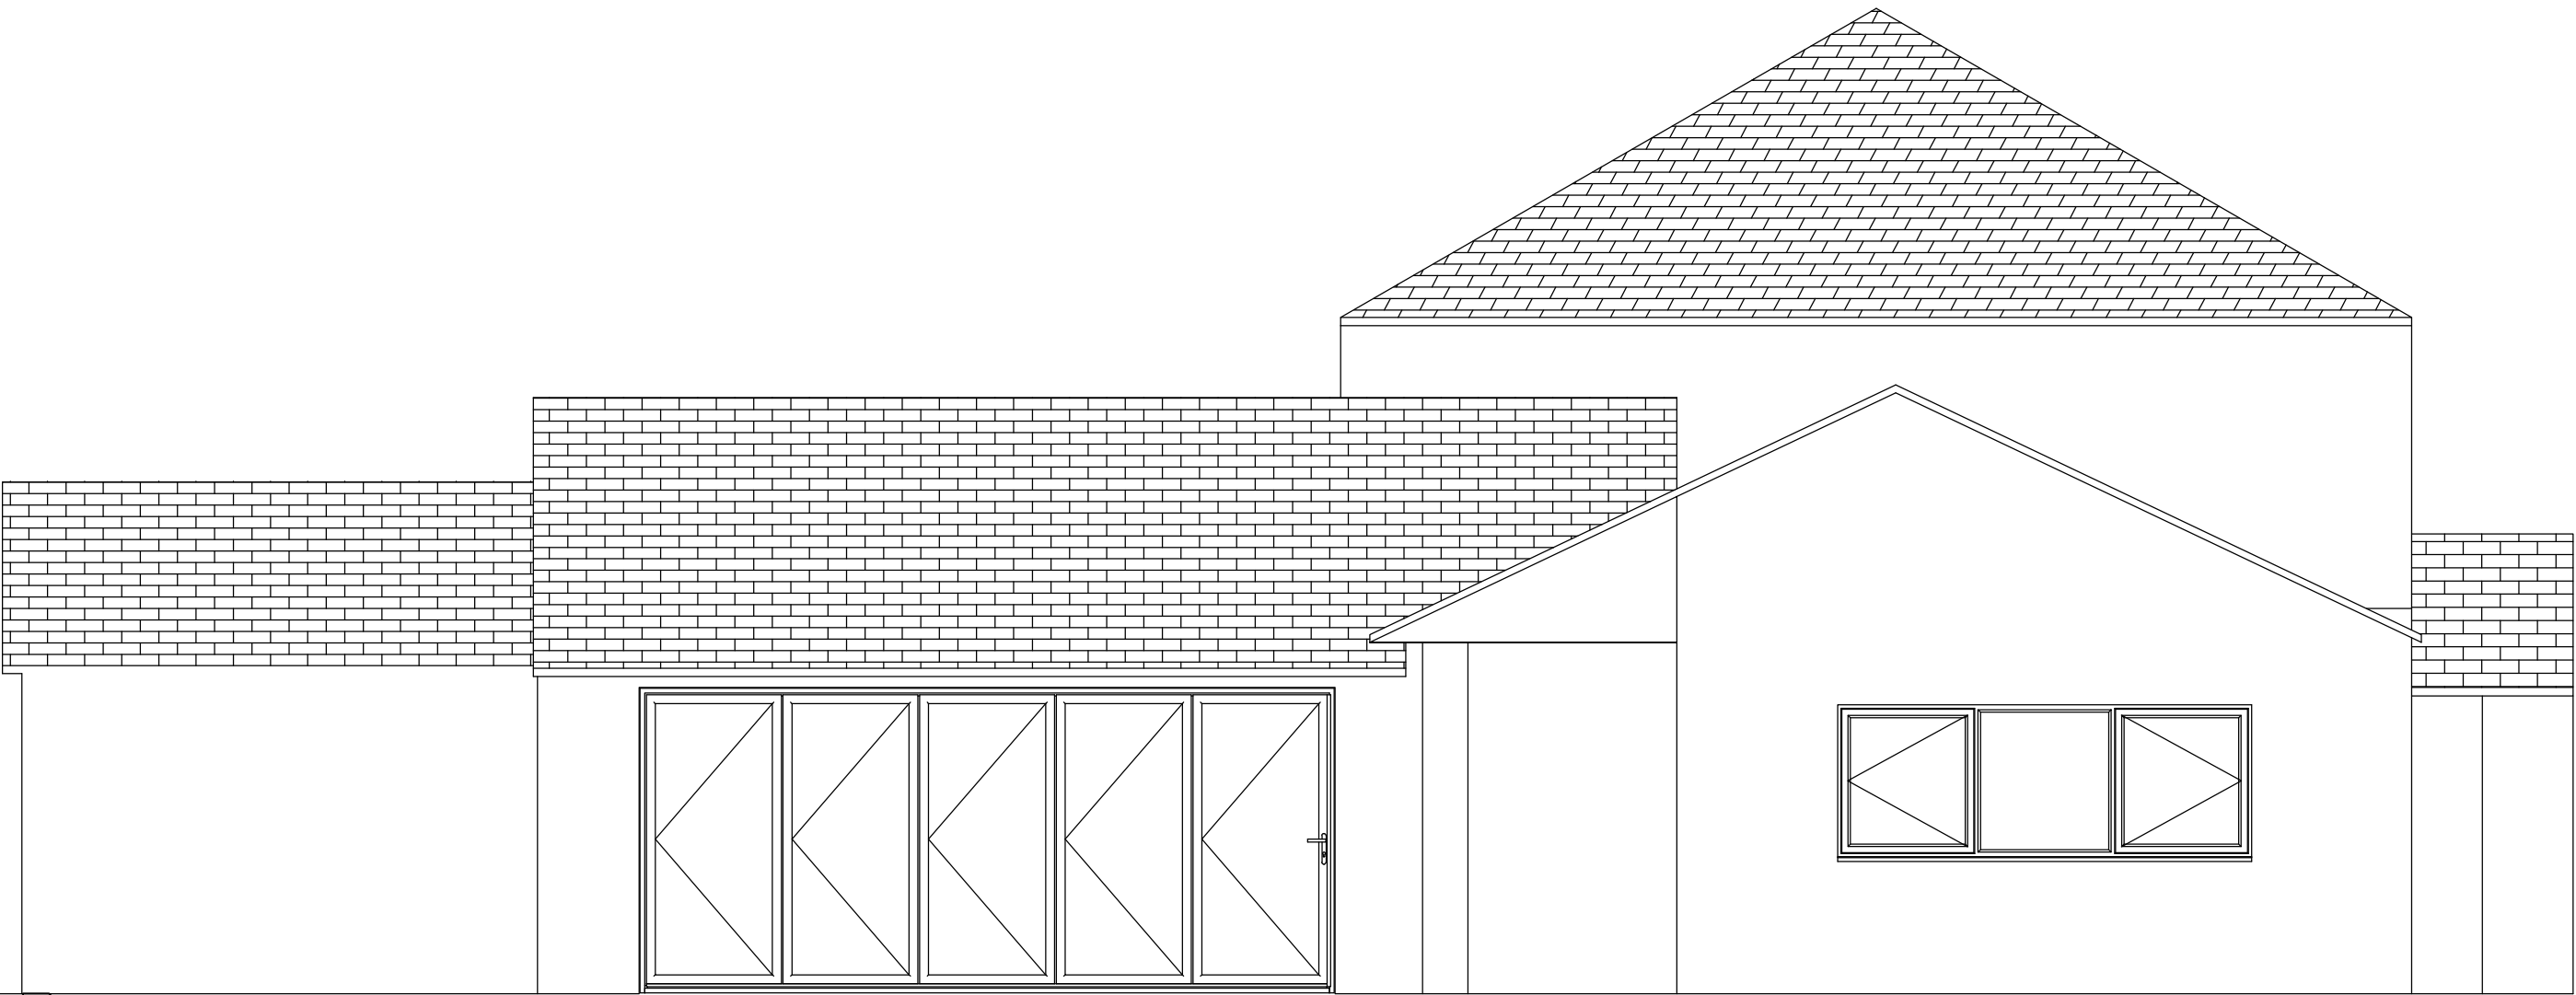

REAR
ELEVATION

A	Elevations revised			MP	MP	02.12.2025
REV	DESCRIPTION	DRN	CHD	DATE		
☐	PRELIMINARY				☐	INFORMATION
☐	CONSTRUCTION				☐	TENDER
☐	AS BUILT					
SCALE	1:50 @ A1	DATE	September 2025			
DRAWN	MP	CHK	MP			
REV	01					
TITLE	The Cinnamon Tree					
DETAILS	Elevations					

Studio 98

Architecture
Mohamed Patel
T: +44 (0) 7498208912

PLEASE CONSIDER THE ENVIRONMENT BEFORE PRINTING THIS DRAWING