




DENIS ROAD

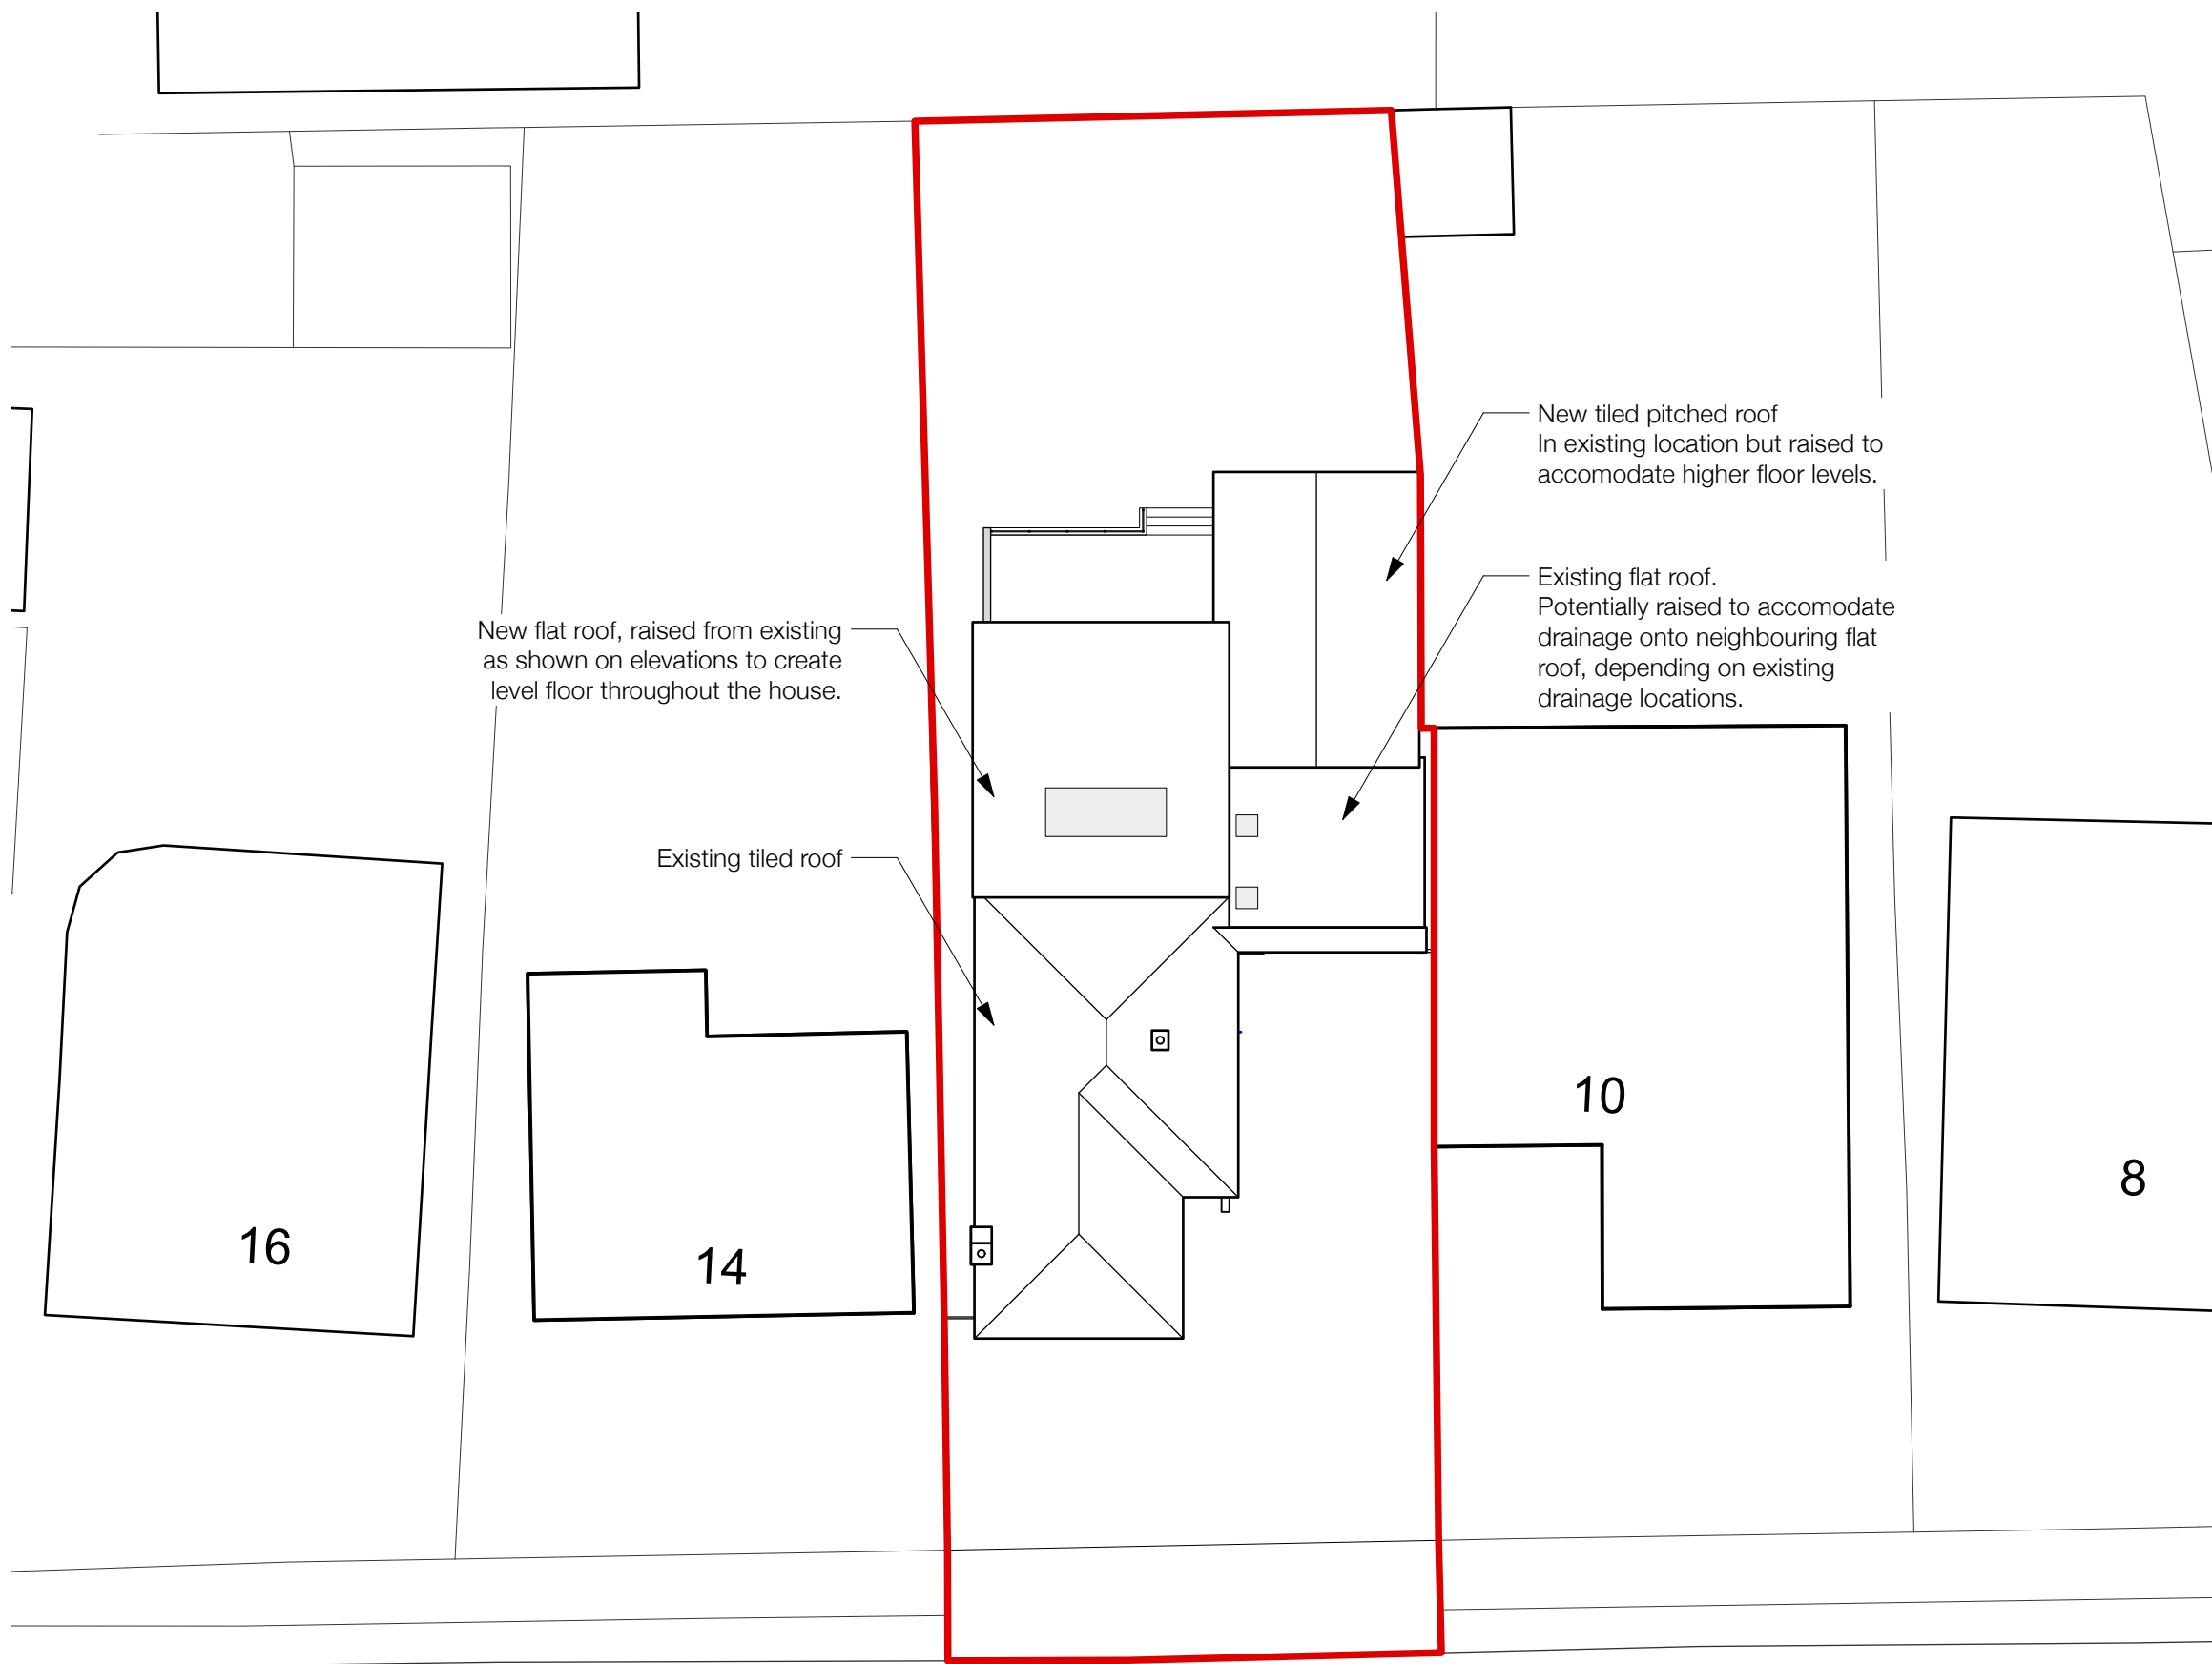

01 **Block Plan (Proposed Roof)**  
Scale: 1:200



Revision: \_\_\_\_\_ Date: \_\_\_\_\_ By: \_\_\_\_\_



Architects, Landscape & Interior Design  
16-20 Bath Street, Nottingham NG1 1DF  
T 0115 8418418 E design@ajaltd.co.uk

Client:  
**Aunit Sadhu**

Project:  
**12 Denis Road**  
Burbage, Hinckley LE10 2LR


Drawing package:

Drawing title:  
**Proposed Block Plan**

Drawing status:  
**Planning**

Scale: 1:100 @ A3 Date: 24/03/2026 Drawn: OR

Project no: 4224 Package ref: Drawing no: 04 Revision:

 All dimensions to be checked on site and any discrepancy to be notified to AJA before proceeding with the works on site or shop drawings. Do not scale from this drawing. Figured dimensions to be worked to in all cases. This drawing is to be read in conjunction with other drawings as required. This drawing is the copyright of Allan Joyce Architects Ltd. Print Size Check  40 mm