

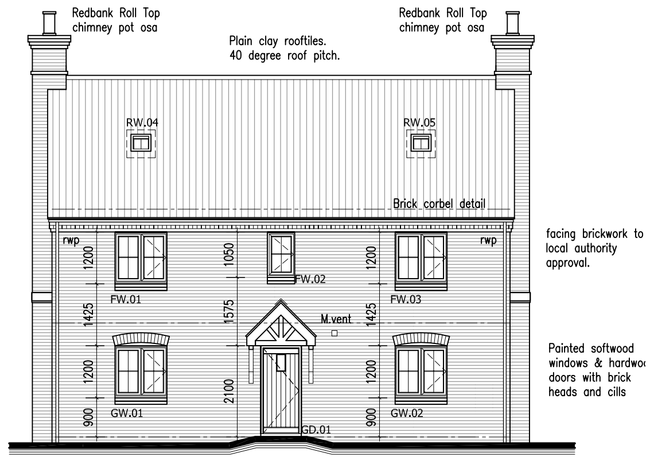



Front Elevation
Scale 1:100

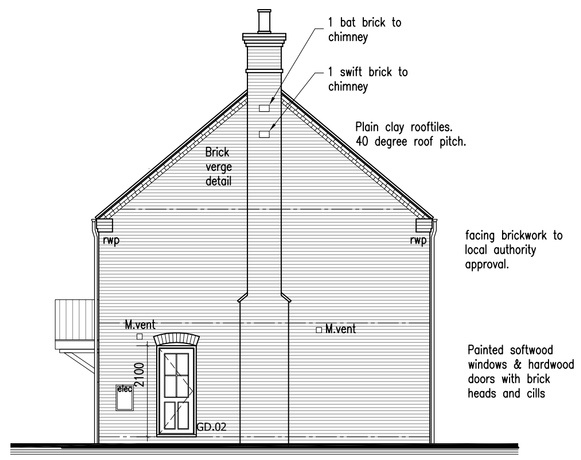


Side Elevation
Scale 1:100

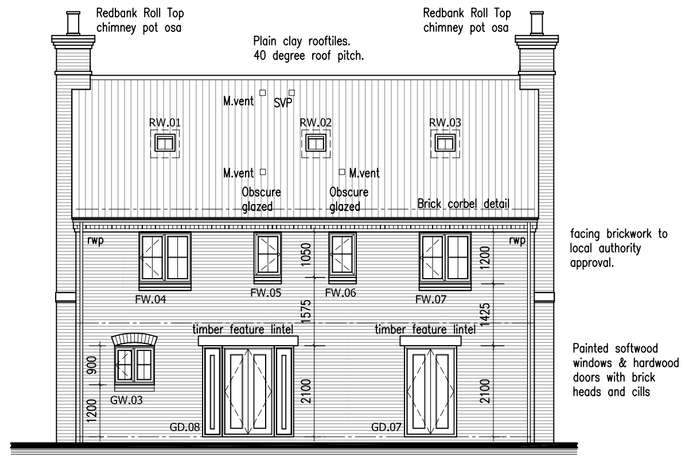


Rear Elevation
Scale 1:100

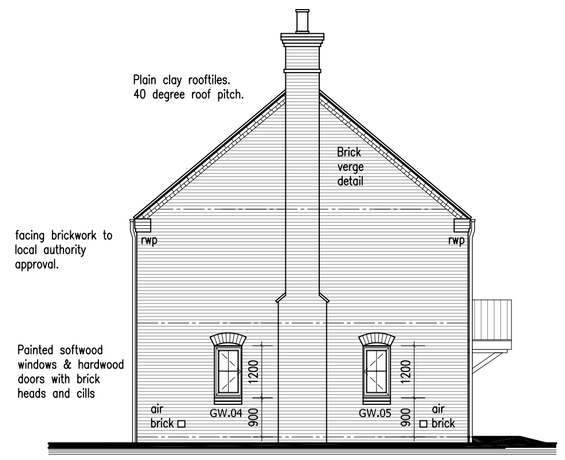

Side Elevation
Scale 1:100

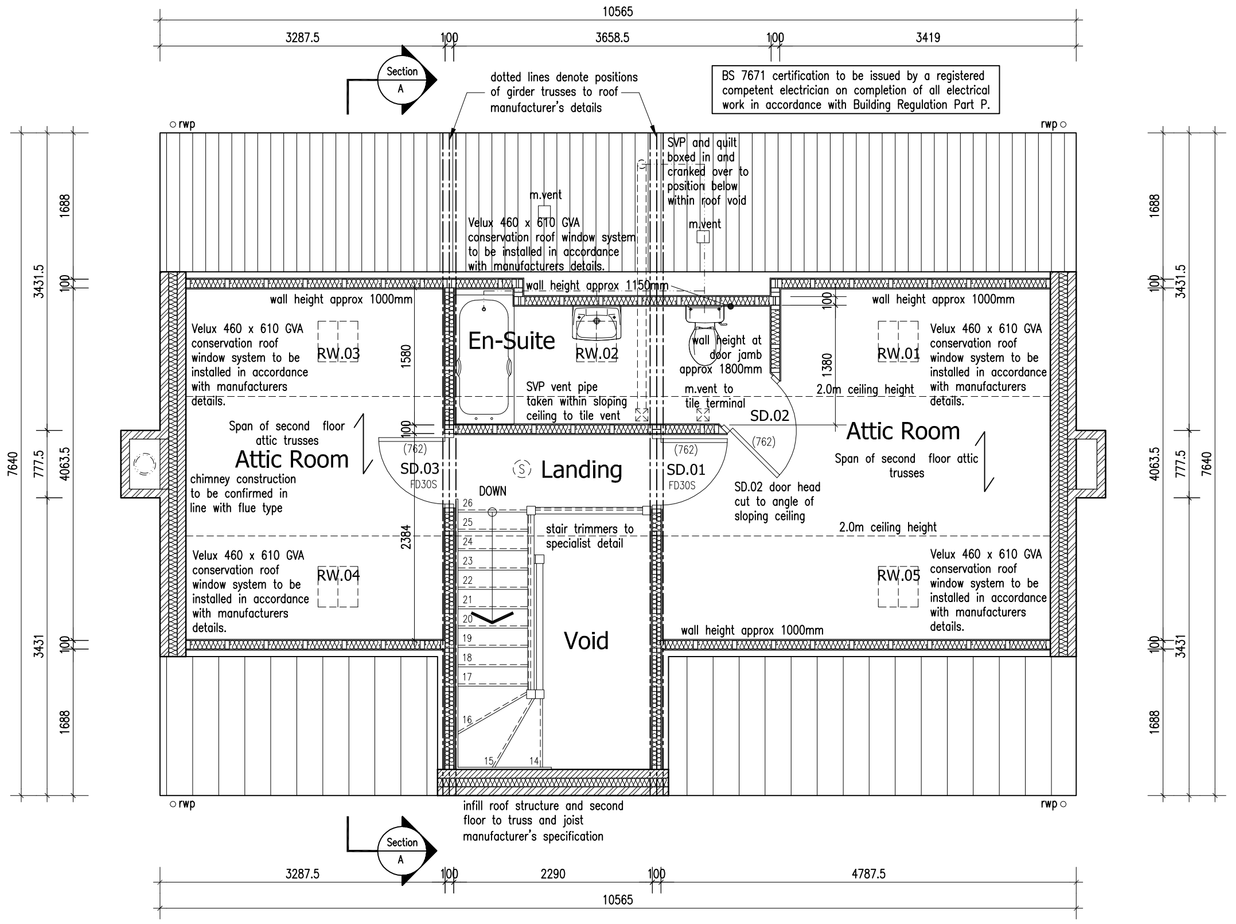

Second Floor Plan
Scale 1:50

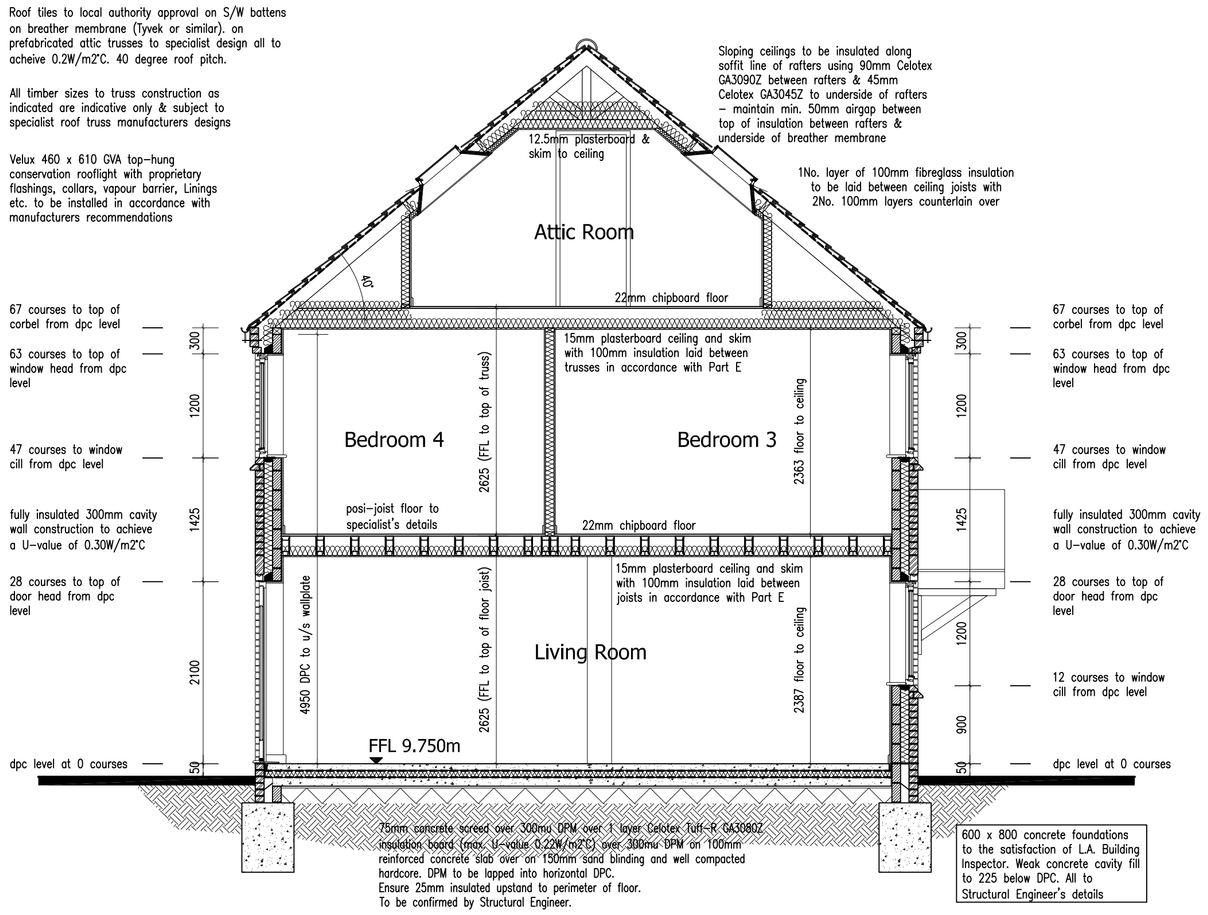

Section A-A
Scale 1:50

PRODUCTION DRAWING ~ PLOT 1 ~ SECTION & ELEVATIONS

RESIDENTIAL DEVELOPMENT ~ FERNLEA ~ BARTON ROAD ~ CARLTON ~ NUNEATON ~ WARWICKSHIRE

THIS DRAWING IS TO BE READ IN CONJUNCTION WITH:-

TOPOGRAPHICAL SURVEY - 03.1718.01 & 02
PRODUCTION DRAWINGS - 03.1718.18, 19, 21 to 27

F	Client's Amendments	17/07/09
E	Client's Amendments	06/07/09
D	Building Regulation Amendments	24/09/08
C	Client's Amendments	09/06/08
B	Client's Amendments	20/05/08
A	Client's Amendments	25/04/08

Revisions :

Figured dimensions must be taken in preference to scaled dimensions and any discrepancies are to be referred to David Granger Architectural Design Limited. Contractors, subcontractors and suppliers must verify all dimensions on site before commencing any work or making any workshop drawings. All drawings are copyright of David Granger Architectural Design Limited.

DAVID GRANGER
Architectural Design Limited

Project
Proposed Residential Development
Fearnlea, Barton Road,
Carlton, Nuneaton
Warwickshire

Drawing Title
Production Drawing – Sheet 3 of 10
Plot 1 – Plan, Section & Elevations

Client
Mr & Mrs Davies

Drawing No.
03.1718.20 F

Date
March 2008

Scale
1:50 / 1:100

Drawn by
SR

Checked by
SF

The Old Dairy, Mill St., Packington,
Ashby-de-la-Zouch, Leics. LE65 1WN
Tel: 01530 560939 Fax: 01530 560115
www.davidgrangerdesign.com
Company Reg. No. 5068912