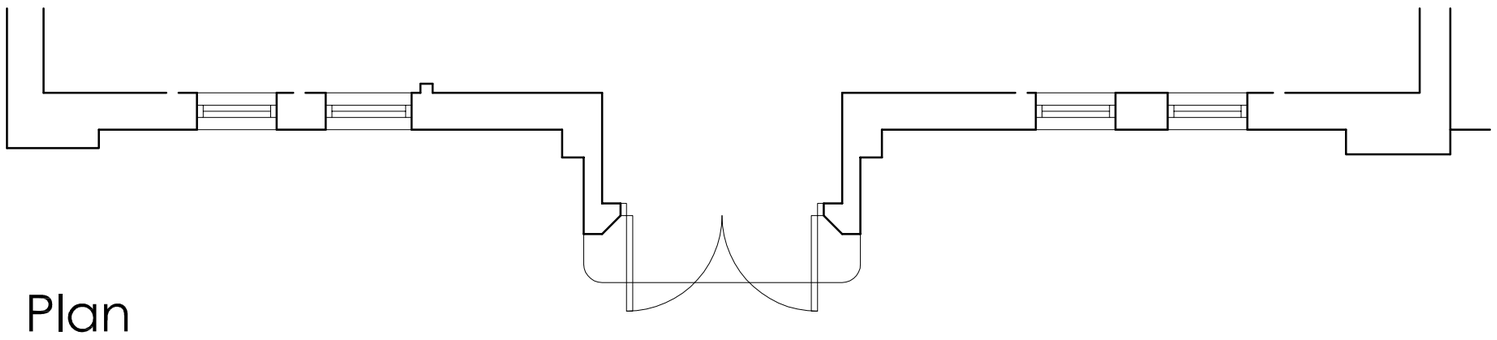
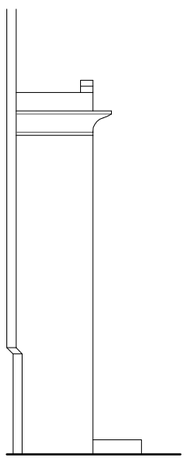
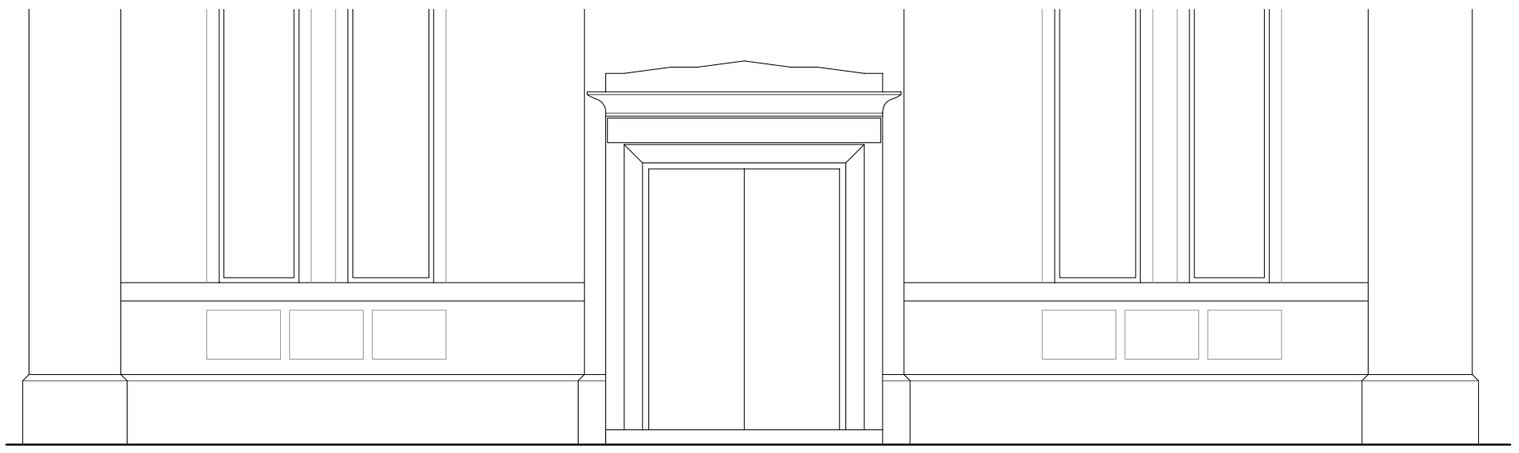
# AS EXISTING



Plan



Side Elevation



Front Elevation
(Lancaster Road)

Step height 120mm


UKBS PLC

The Grange
80 Tamworth Road, Ashby De La Zouch
Leicestershire. LE65 2BW
fax: 01530 413896 tel: 01530 410871


| | |
|---|---|
| **Client:** | **THE SALVATION ARMY** |
| **Project:** | **SALVATION ARMY HALL<br>LANCASTER ROAD<br>HINCKLEY** |
| **Title:** | **RAMP DETAILS TO<br>WORSHIP HALL ENTRANCE** |

| | |
|---|---|
| **Scale:** | **1:50 @ A1** |
| **Date:** | **FEBRUARY 2009** |
| **Drawn:** | **NM** **Checked:** **JE** |
| **Drg No:** | **UKBS047/003B** |

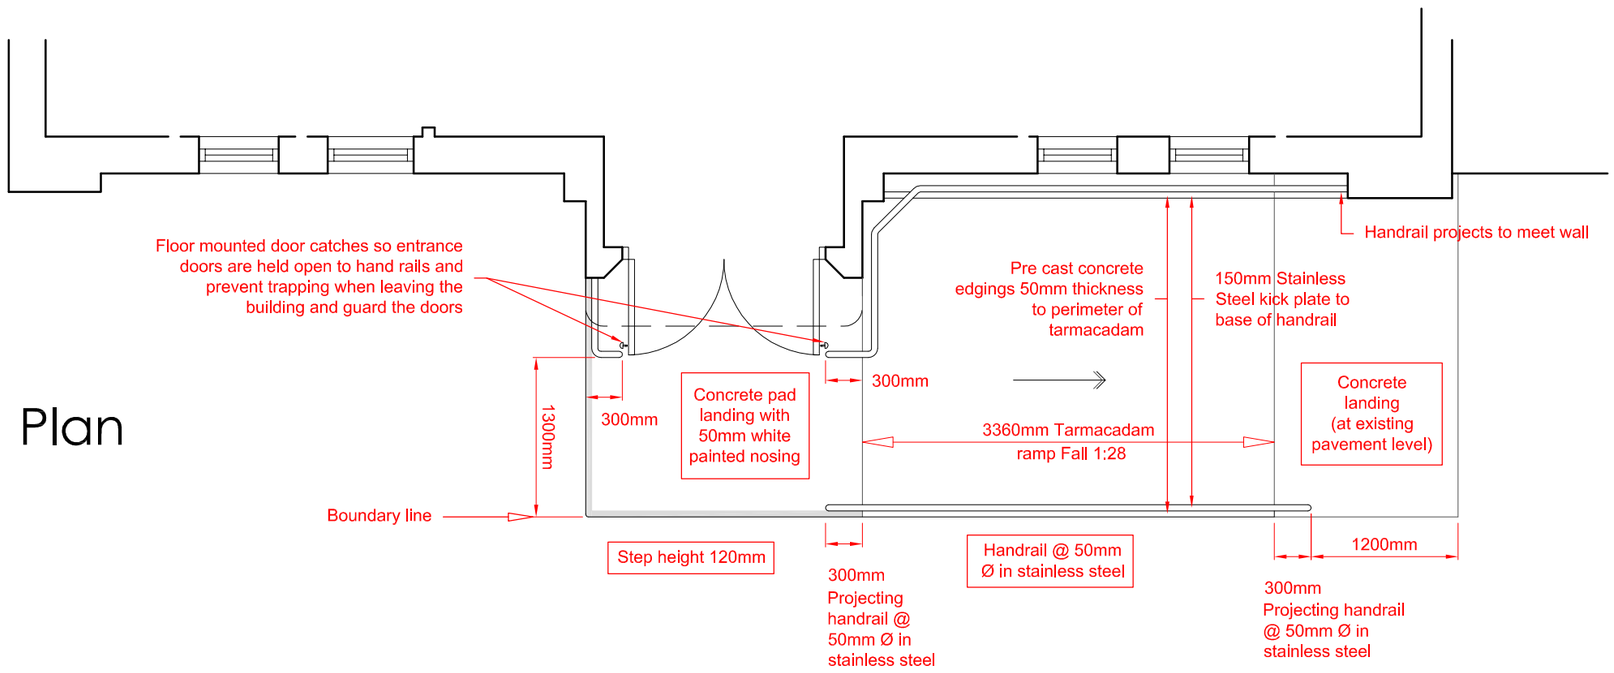

THIS DRAWING IS PROTECTED BY COPYRIGHT. IT MAY NOT BE REPRODUCED IN ANY FORM OR BY ANY MEANS FOR ANY PURPOSE WITHOUT WRITTEN PERMISSION OF UKBS PLC..

DO NOT SCALE FROM THIS DRAWING. IF IN DOUBT, ASK

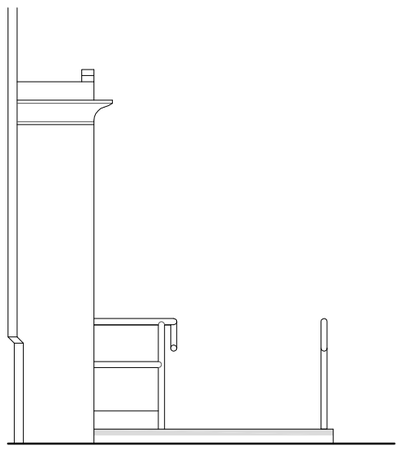

| Rev. | Date. | Revision Details. |
|---|---|---|
| A | 03/03/09 | Revised layout |
| B | 17/07/09 | Notes revised |
| | | |
| | | |
| | | |

**Note**
Measured survey by others

# AS PROPOSED




Plan



Side Elevation




Front Elevation
(Lancaster Road)