




front elevation

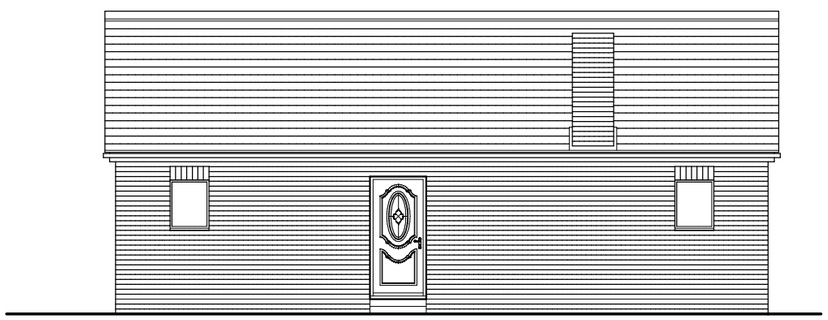

end elevation

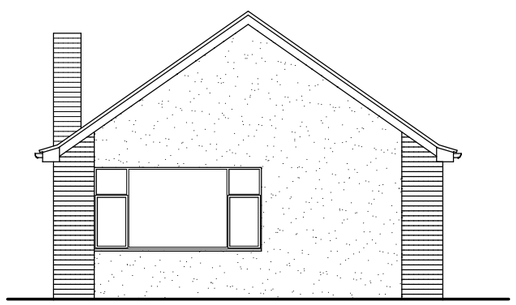

rear elevation

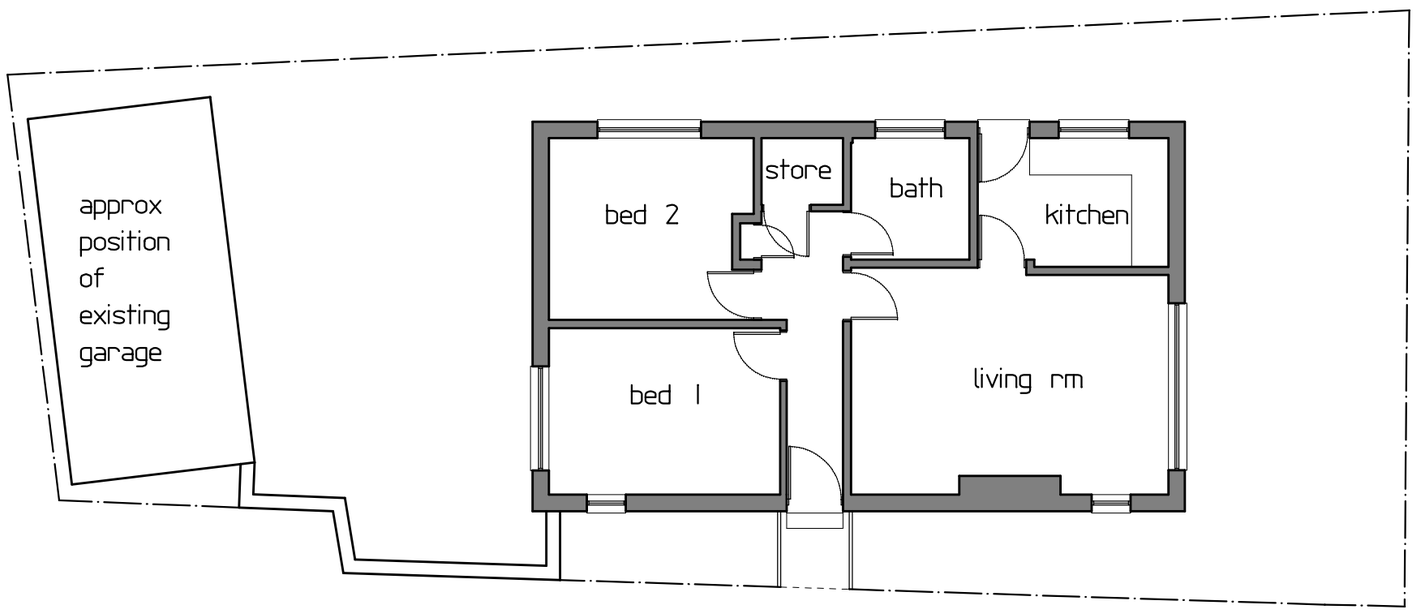

ground floor and site plan



end elevation

5 4 3 2 1 0 5

S A V A G E H A Y W A R D

A R C H I T E C T S

19 Station Rd Hinckley, Leicstershire, LE10 1AW, 01455 635665, FAX- 01455 618971

Client	Mr & Mrs Hirons		Drawing	As Existing	
Project	Exts and Alts 6 Church Walks Stoke Golding	Auth LJW Scale 1 : 100	Sheet Size: A3	Date July 2009 Job No 09/65	Drawing No 01

THIS DRAWING IS THE COPYRIGHT OF SAVAGE HAYWARD REPRODUCTION IN ANY FORM OF WHOLE OR PART IS FORBIDDEN WITHOUT PRIOR WRITTEN PERMISSION OF THE COPYRIGHT HOLDER DO NOT SCALE FROM DRAWING AND ONLY FIGURE DIMENSIONS ARE TO BE USED