


Existing Site Plan
Scale 1:500

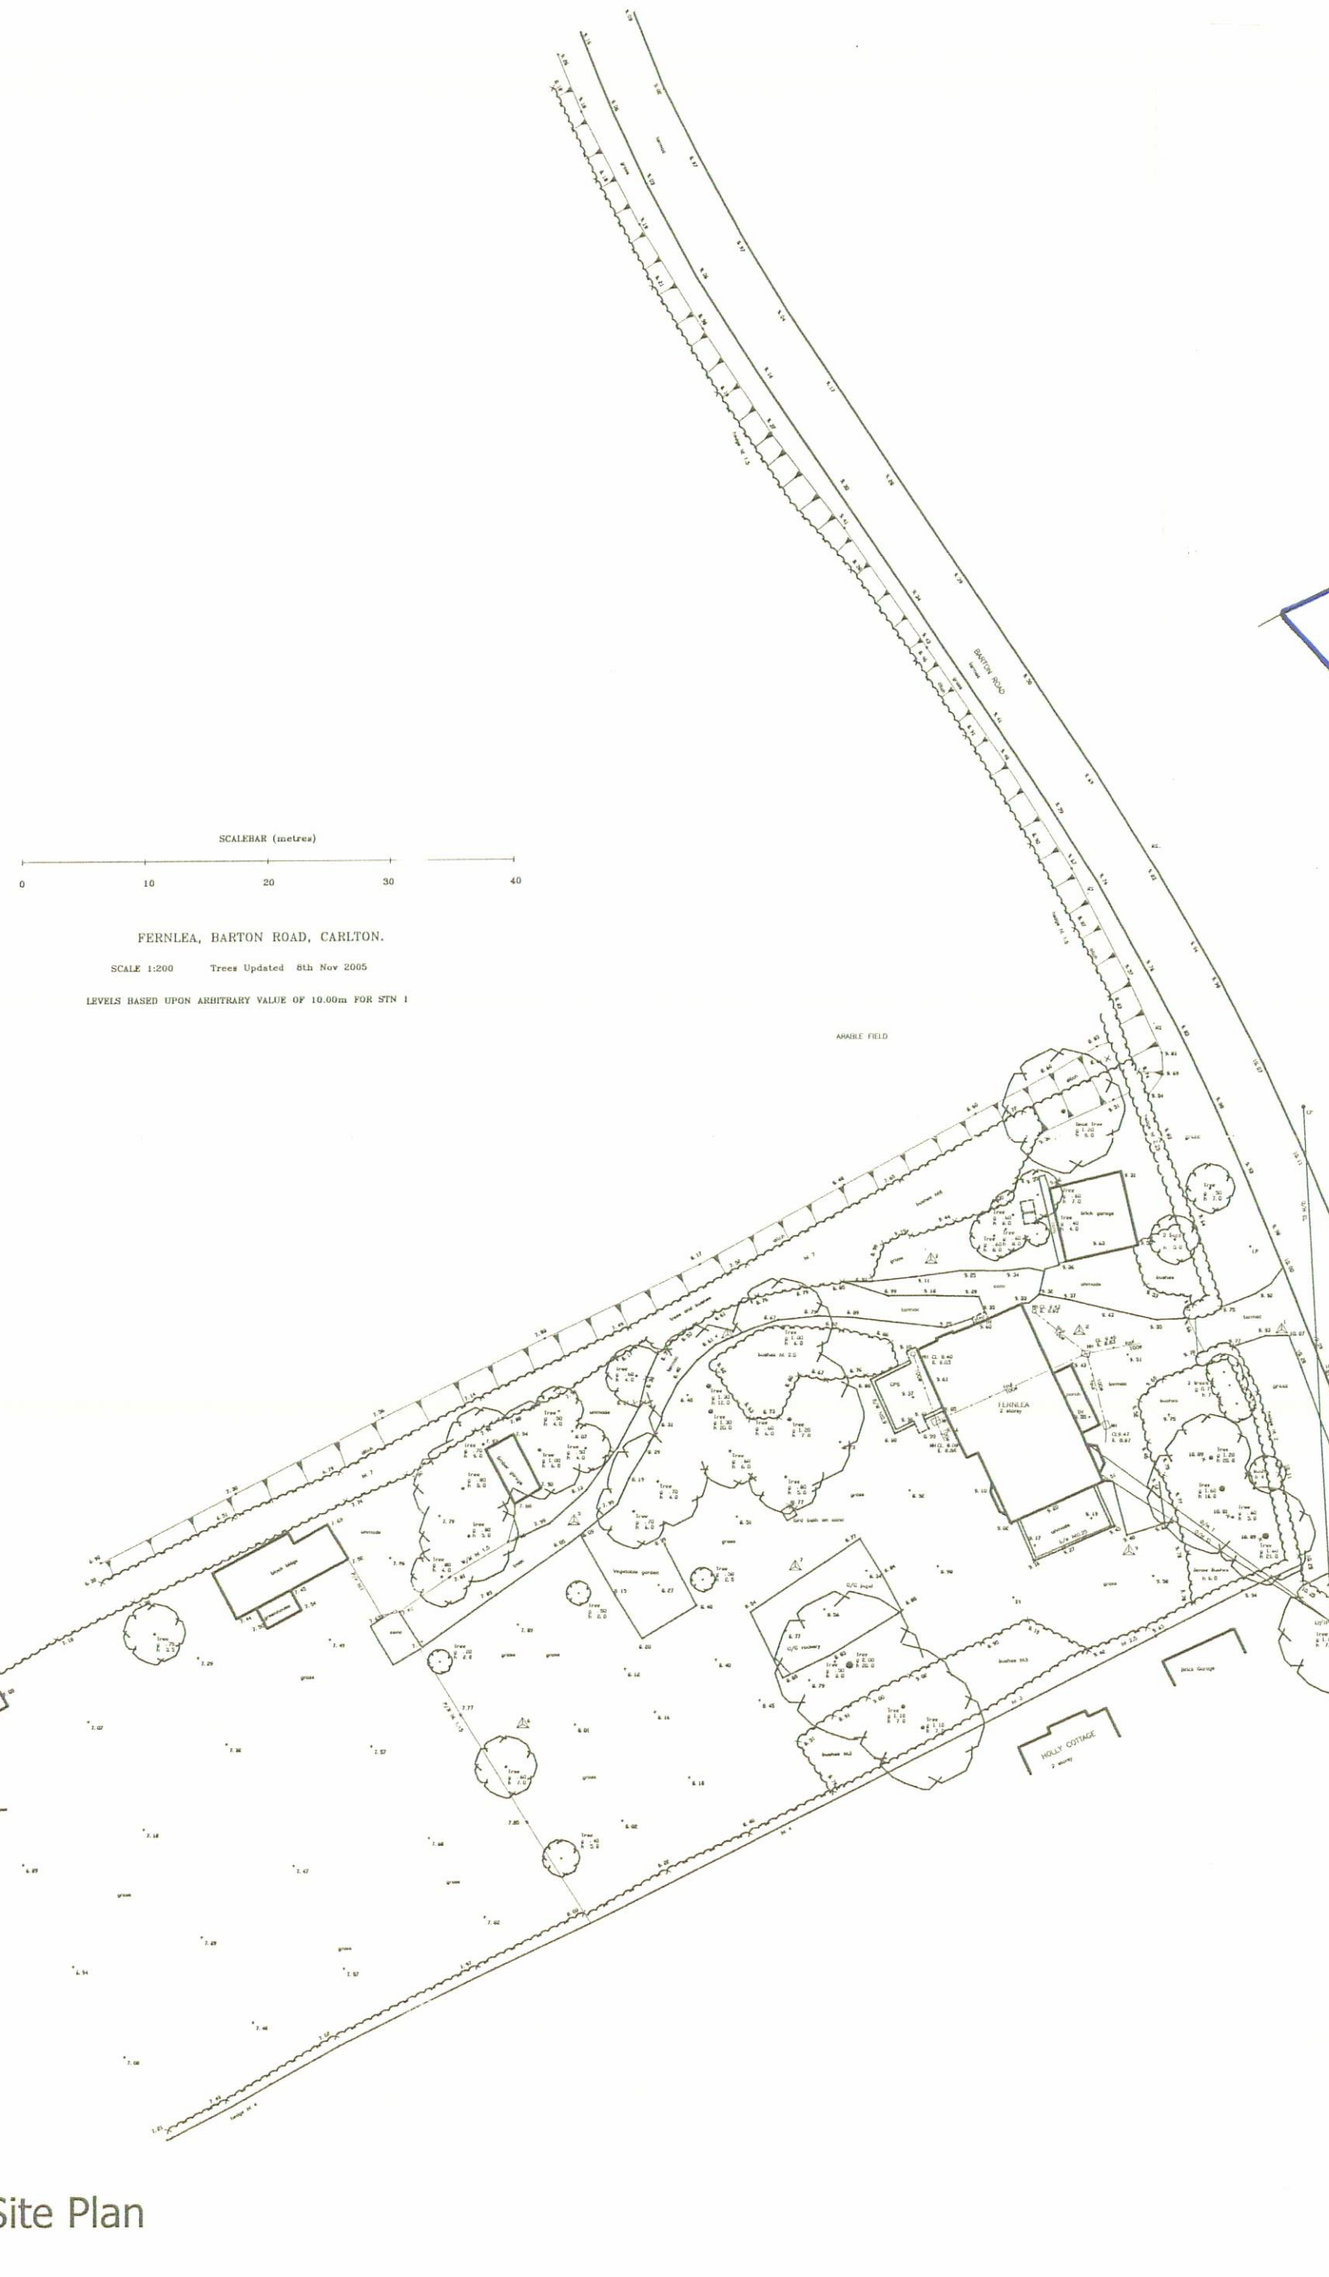

Location Plan
Scale 1:1250

© Crown Copyright.
All rights reserved
Licence No. AR100030374

DEVELOPMENT SERVICES
23 JUL 2009
RECEIVED

N

Revisions :
B Location Plan amended 22.07.09
A Tree's to front resurveyed & amended 11.11.05

Figured dimensions must be taken in preference to scaled dimensions and any discrepancies are to be referred to David Granger Architectural Design Limited. Contractors, subcontractors and suppliers must verify all dimensions on site before commencing any work or making any workshop drawings. All drawings are copyright of David Granger Architectural Design Limited.

DAVID GRANGER
Architectural Design Limited

Project
Fernlea
Barton Road
Carlton
Nuneaton, Warwickshire

Drawing Title
Topographical Survey
Sheet 2 of 2

Client
Mr and Mrs M. Davies

Drawing No.
03.1718.02 B

Date
October 2003

Scale
as shown

Drawn by
CM

Checked by
dg

The Old Dairy, Mill St., Packington,
Ashby-de-la-Zouch, Leics. LE65 1WN
Tel: 01530 560939 Fax: 01530 560115
www.davidgrangerdesign.com