


BOUNDARY TO GOSFORD DRIVE

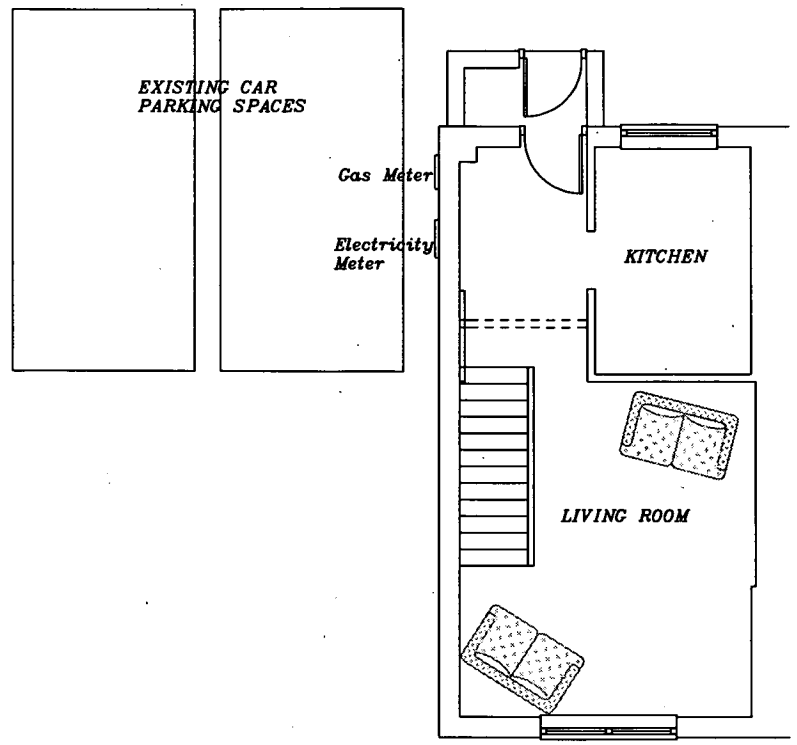

Existing Ground Floor Plan 1:100

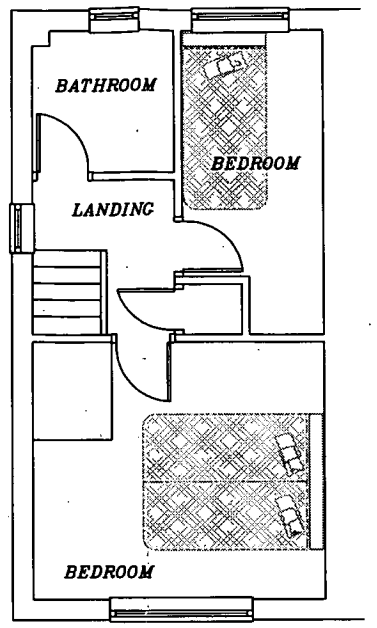


Existing First Floor Plan 1:100

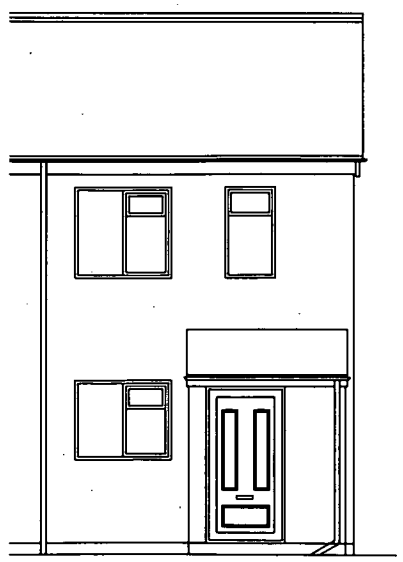

Existing Front Elevation 1:100



Existing Rear Elevation 1:100

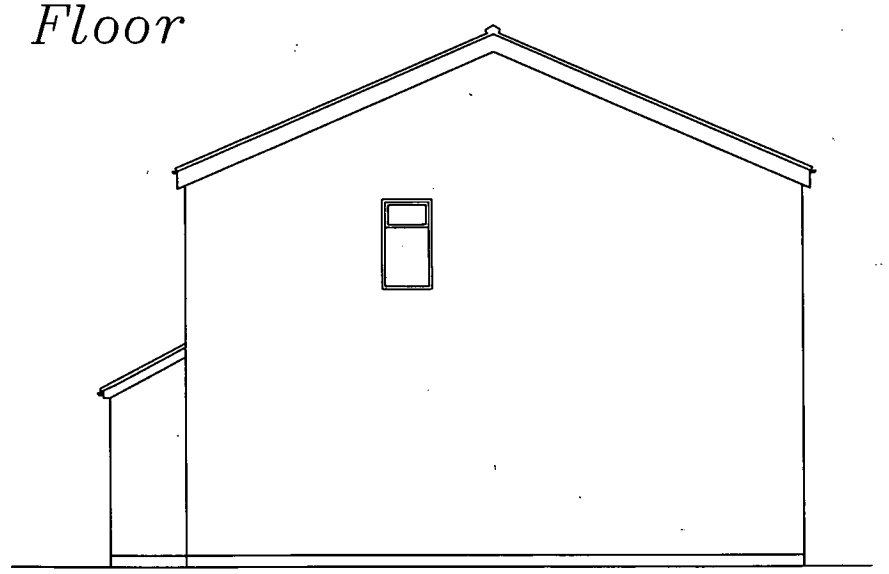

Existing Side Elevation 1:100

DEVELOPMENT SERVICES
23 JUL 2009
RECEIVED

ARCHITECTURAL GRAPHICS

188 Roston Drive, Hinckley,
Leicestershire LE10 0US

TEL:07841 901 171
EMAIL:
helen@architecturalgraphics.ltd.uk

DRAWING TITLE Existing Plans & Elevations	SCALE 1:100	DATE 21/07/09
CLIENT Mr & Mrs T. Herbert 6 Gosford Drive Hinckley Leicestershire	DRAWN H.E.J.	DWG. NO. 005
	REV. NO.	