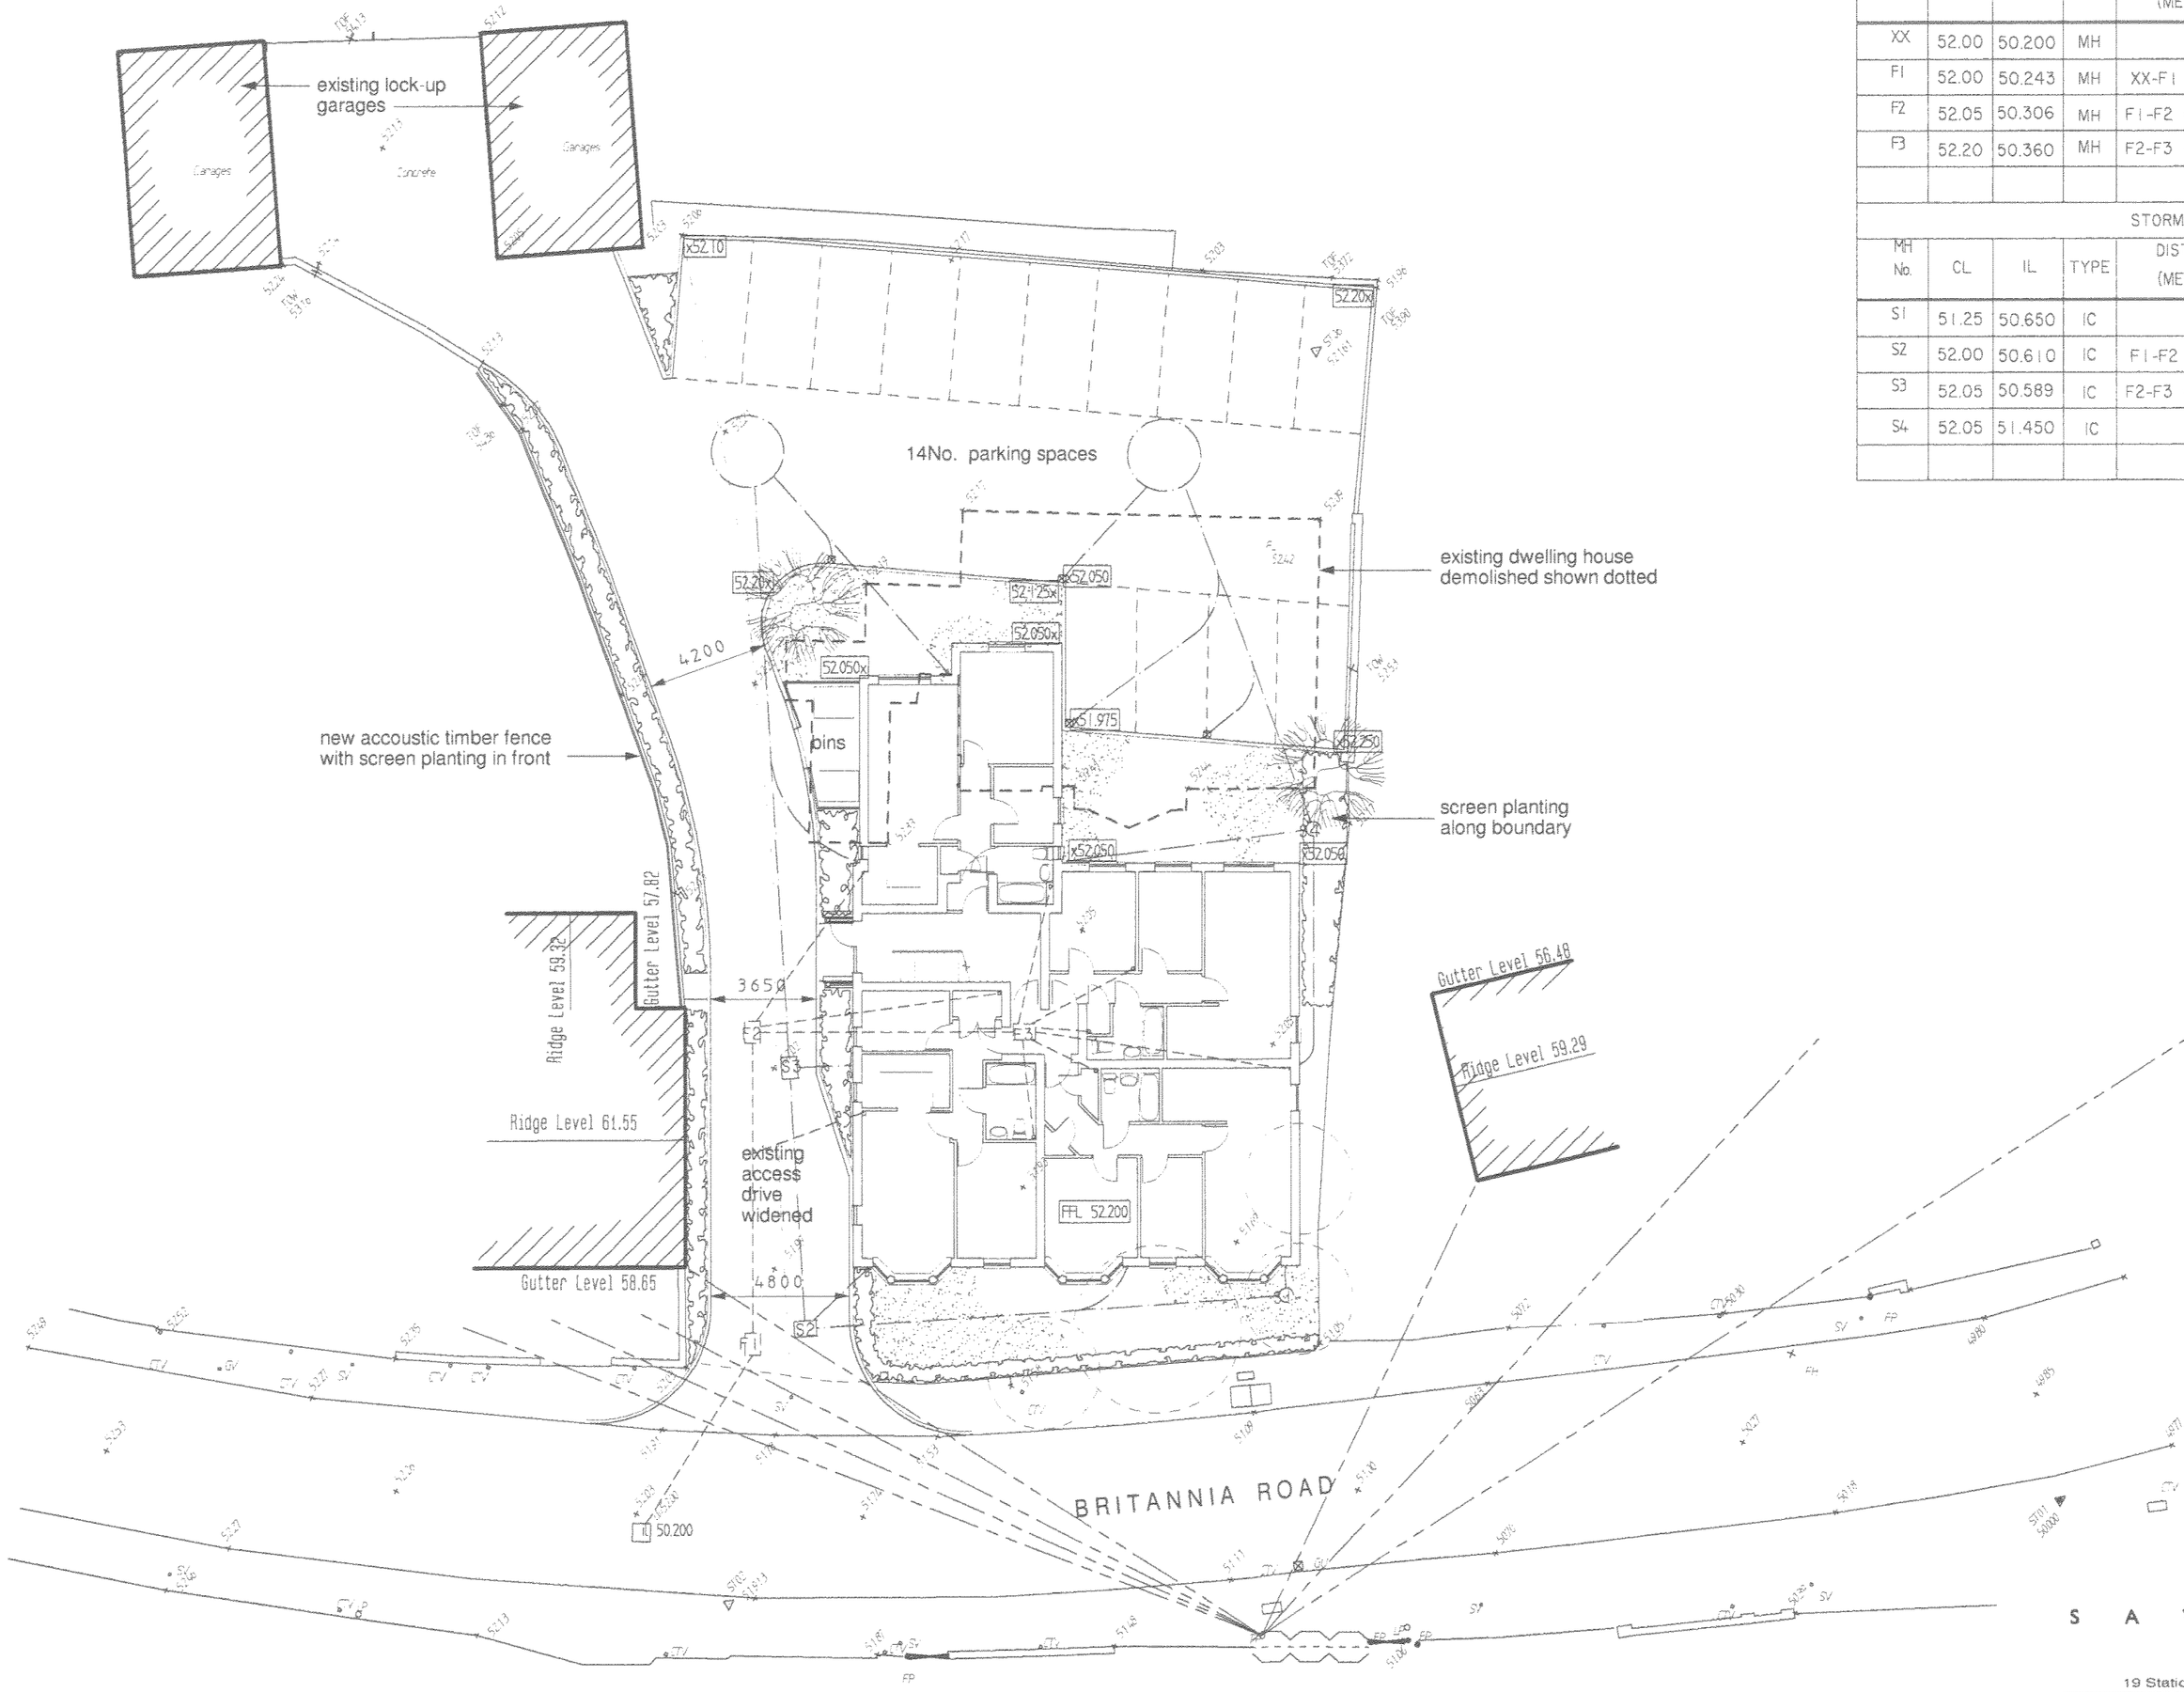


FOUL DRAINAGE SCHEDULE							
MH No.	CL	IL	TYPE	DISTANCE (METERS)	PIPE GRADIENT	PIPE SIZE (dia/mm)	CHAMBER SIZE internal dims rectangular/circular (mm)
XX	52.00	50.200	MH		Connect into existing pipe		
F1	52.00	50.243	MH	XX-F1 =1.724	1 in 40	100	1200x675 / 1200 dia
F2	52.05	50.306	MH	F1-F2 =2.509m	1 in 40	100	1200x675 / 1200 dia
F3	52.20	50.360	MH	F2-F3 =2.185m	1 in 40	100	1200x675 / 1200 dia
STORM DRAINAGE SCHEDULE							
MH No.	CL	IL	TYPE	DISTANCE (METERS)	PIPE GRADIENT	PIPE SIZE (dia/mm)	CHAMBER SIZE internal dims rectangular/circular (mm)
S1	51.25	50.650	IC		1 in 100	100	450x450 / 450 dia
S2	52.00	50.610	IC	F1-F2 =4.017	1 in 100	100	450x450 / 450 dia
S3	52.05	50.589	IC	F2-F3 =2.097m	1 in 100	100	450x450 / 450 dia
S4	52.05	51.450	IC		1 in 100	100	450x450 / 450 dia

SAVAGE HAYWARD
ARCHITECTS
19 Station Rd Hinckley, Leicestershire, LE10 1AW, 01455 635865, FAX- 01455 618971

Client	Puffin Properties Ltd		
Project	proposed apartments 29 Britannia Road, Burbage		
Drawing	Drainage Plan		Drawing No 14
Auth	LJW	Date Sept 2008	
Scale	1:200	Job No 07 136	

THIS DRAWING IS THE COPYRIGHT OF SAVAGE HAYWARD. REPRODUCTION IN ANY FORM OF WHOLE OR PART IS FORBIDDEN WITHOUT PRIOR WRITTEN PERMISSION OF THE COPYRIGHT HOLDER
DO NOT SCALE FROM DRAWING AND ONLY FIGURE DIMENSIONS ARE TO BE USED