Drawing No: **P014**

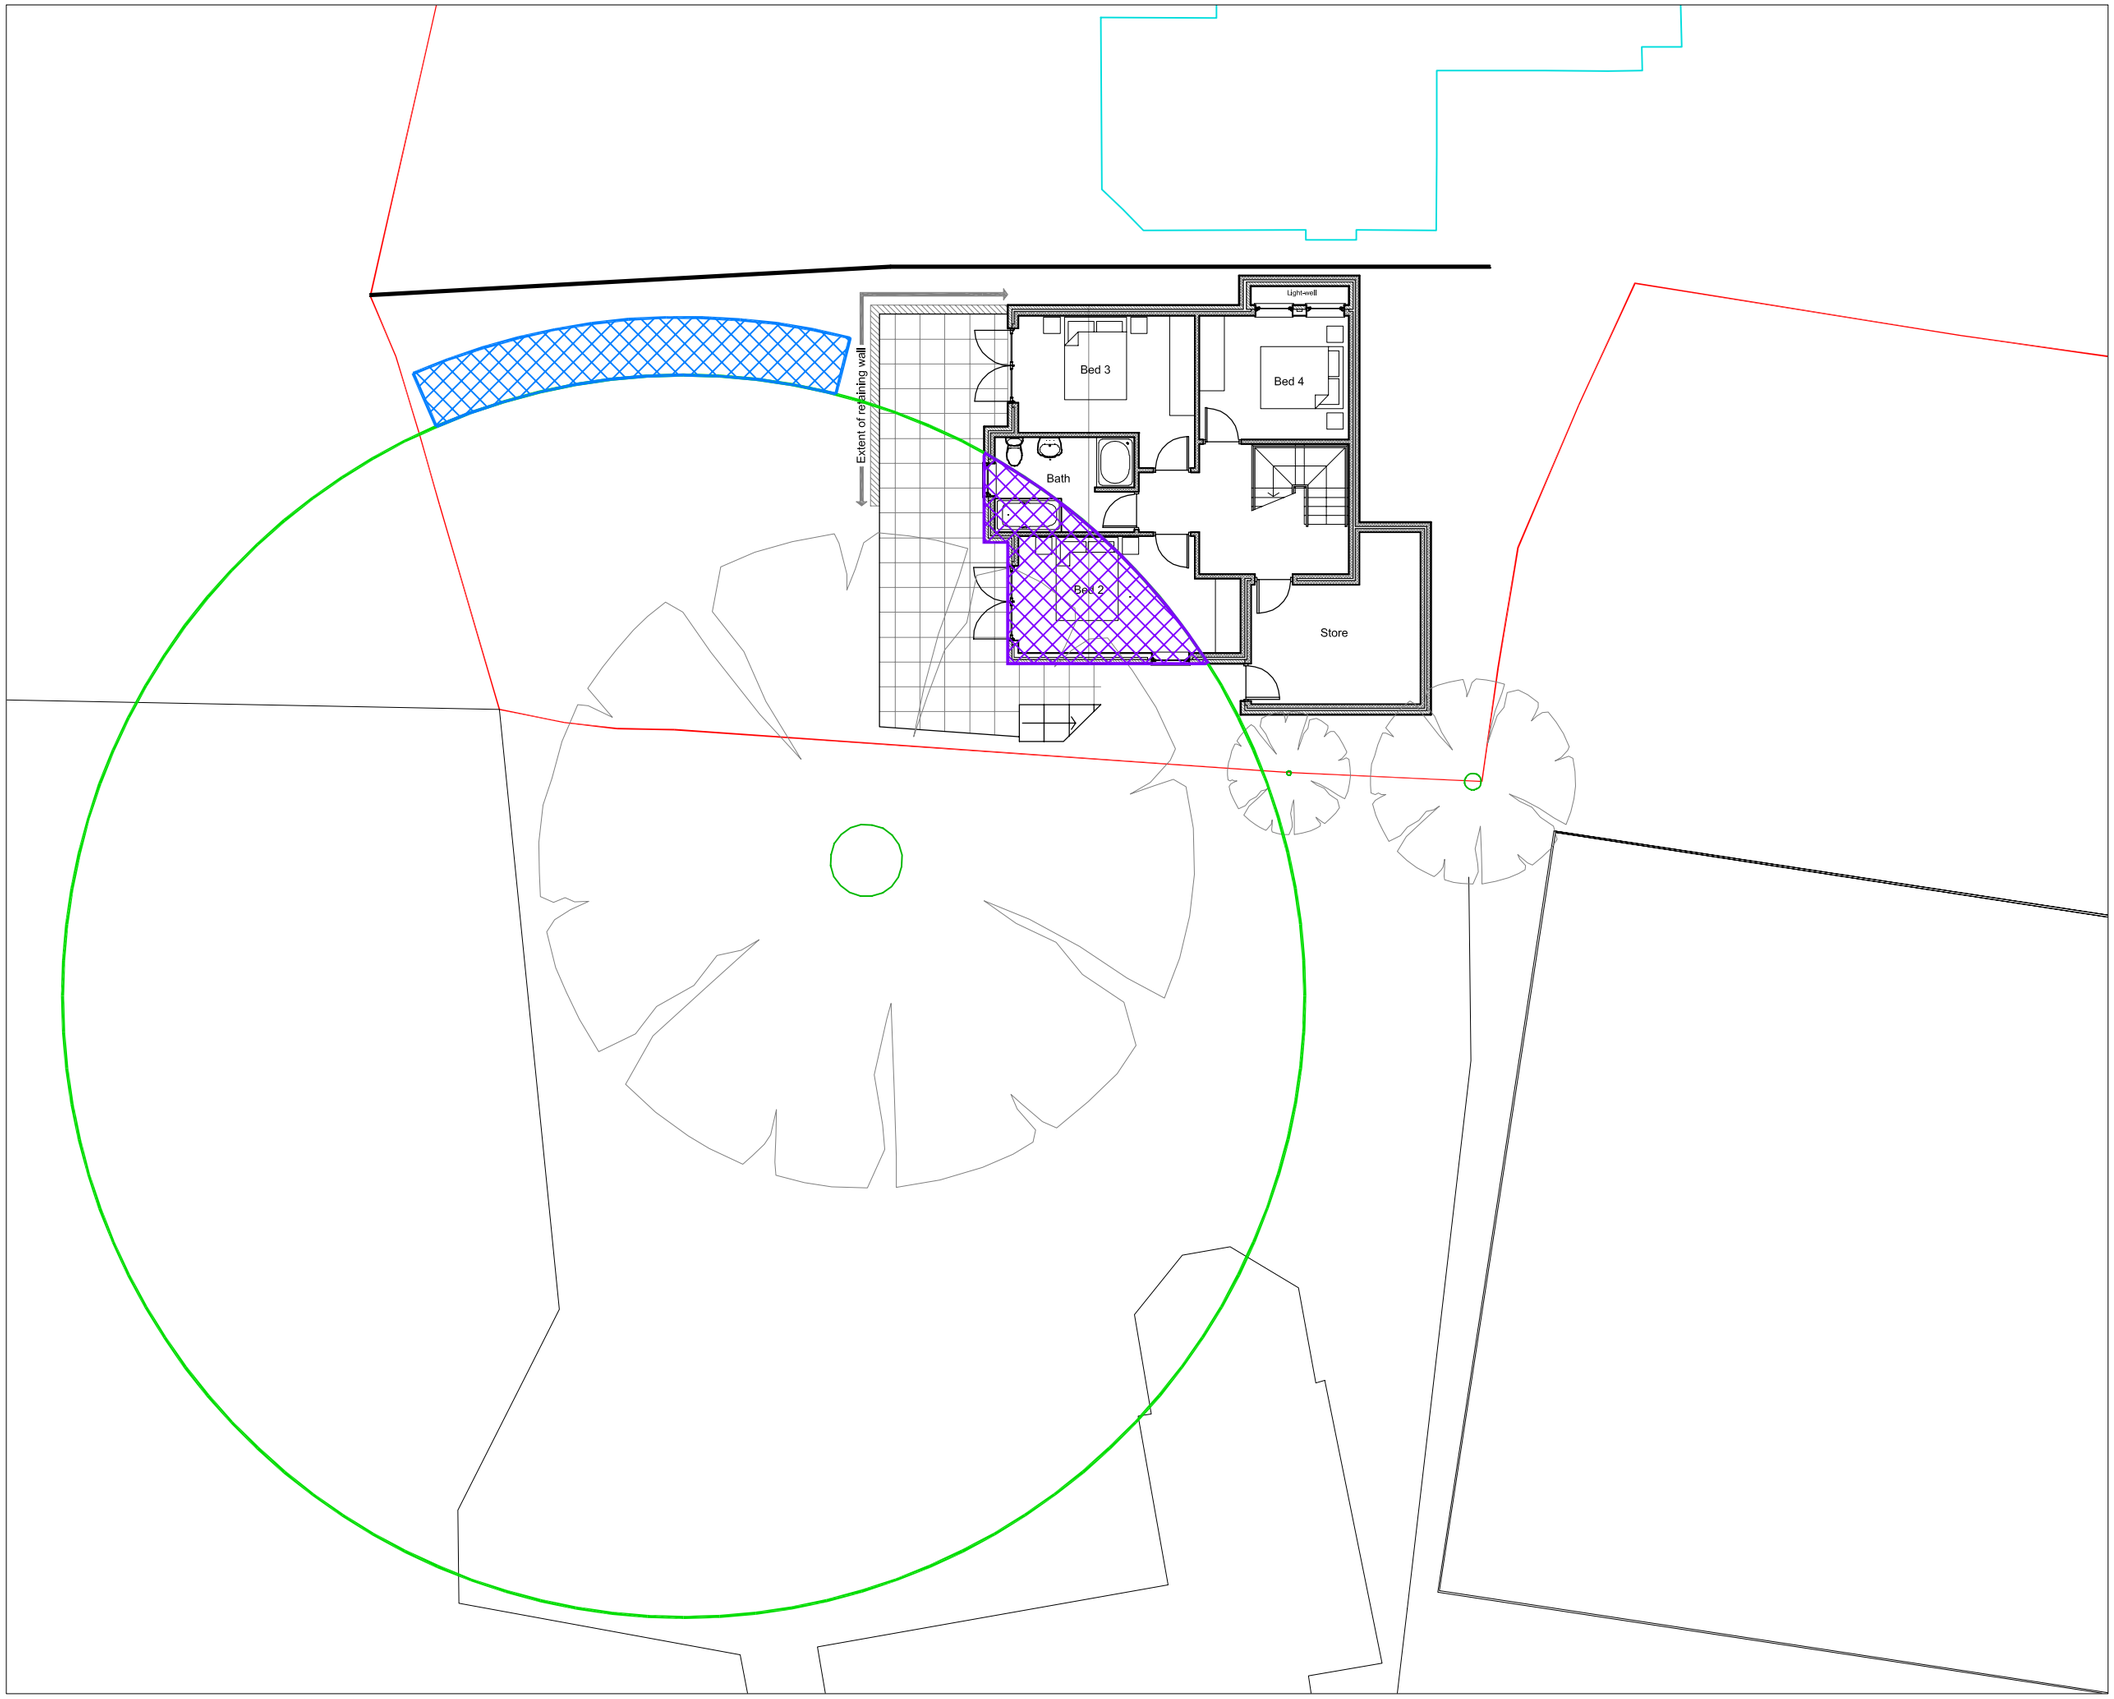

Area of RPA required by BS5837:2005: 707m²

Area of incursion into the RPA: 14m² / 2%

Area of alternative RPA: 29m² / 4%

Proposed New Dwelling
1 Moorland Close

Root Protection Area 3

Drawing status:	Planning
Cad reference:	8530 P005
Drawn:	CA
Team:	CD
Date:	October 2008
Scale:	1:150 at A3
Project no:	8530
Revision:	-

Drawing no: P014

Architects | Planners

STEPHEN GEORGE & PARTNERS

170 London Road
Leicester LE2 1ND

t: 0116 247 0557 **f:** 0116 254 1095
www.stephengeorge.co.uk

This drawing, the works and concepts depicted are copyright of Stephen George & Partners and may not be reproduced or made use of, either directly or indirectly without express written consent. Do not scale off this drawing. All heights, levels, sizes and dimensions to be checked on site before any work is put to hand.