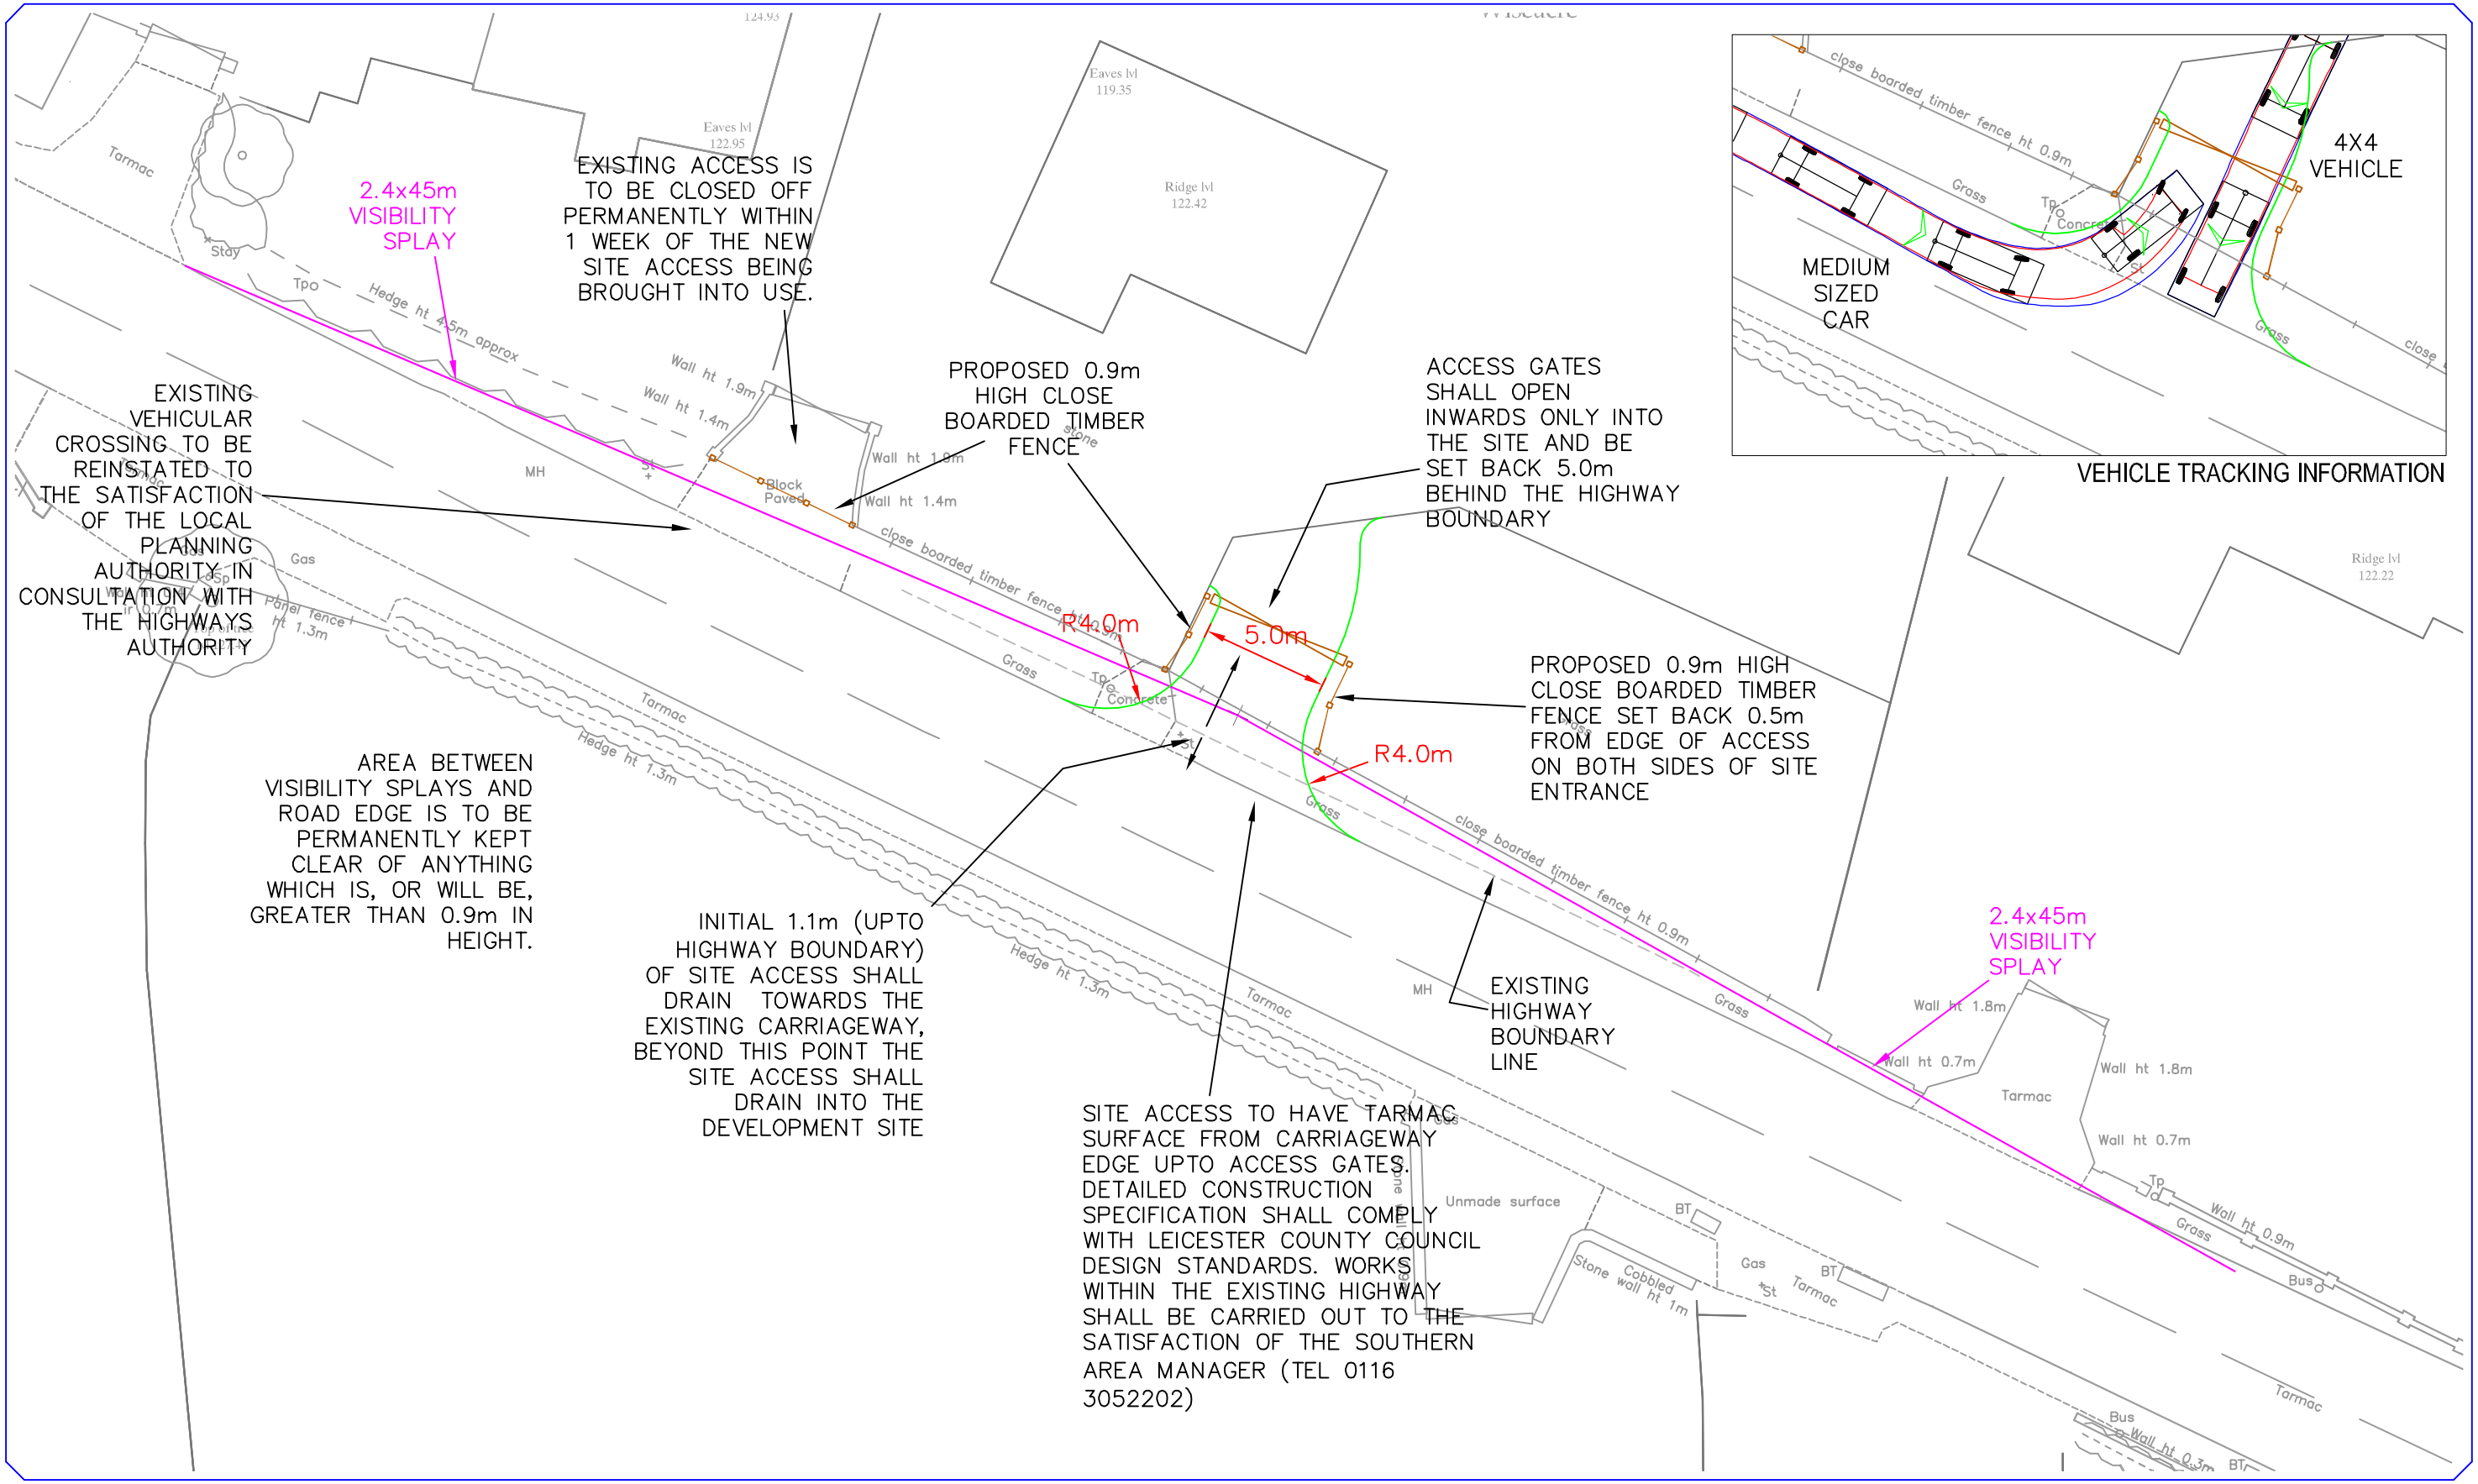

Singleton Clamp & PARTNERS
Consulting Engineers and Transportation Planners
2 Mount Street, Albert Square, Manchester M2 5WQ
Tel 0161 832 4400, Fax 0161 832 5111, Email consult singletonclamp.co.uk

Drawing Title: SITE ACCESS PROPOSALS

Dwg No.: SCP/08166/F/01

Revision: E

DATE : FEBRUARY 2009

PROJECT TITLE : WISEACRE DEVELOPMENT, DESFORD, LEICESTER

SCALE : 1/250@A3