
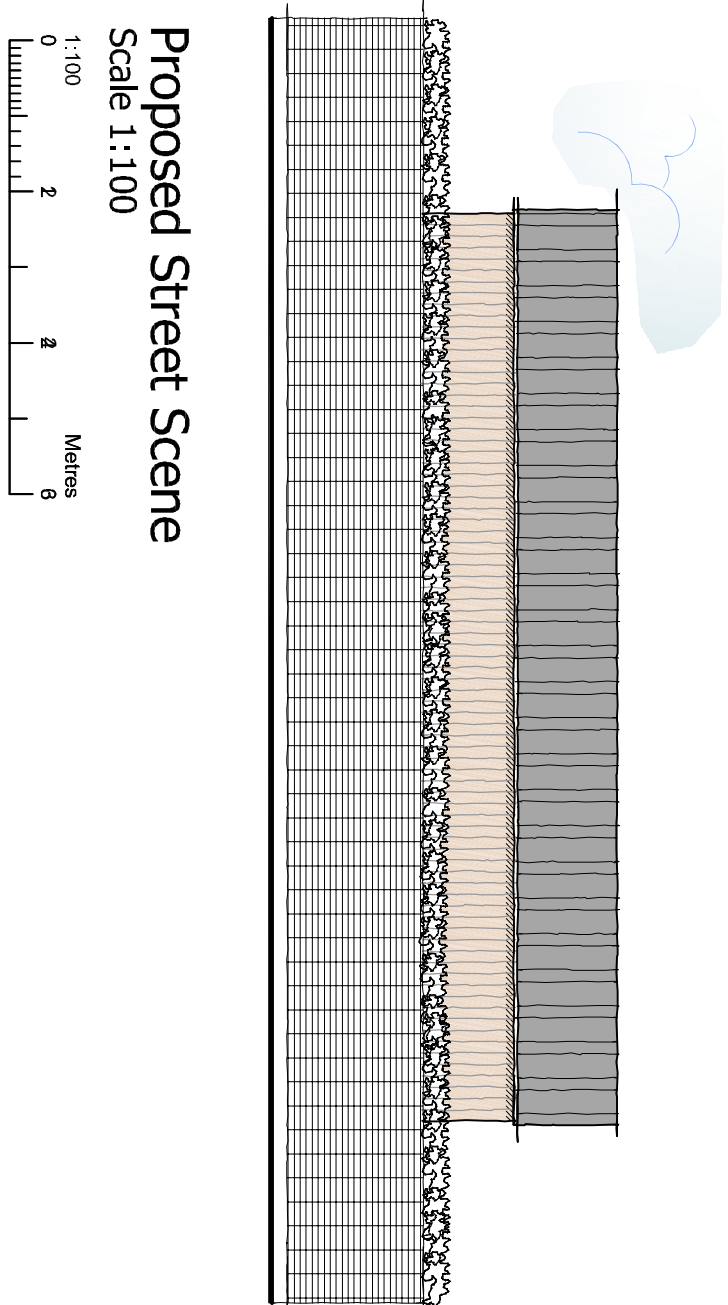
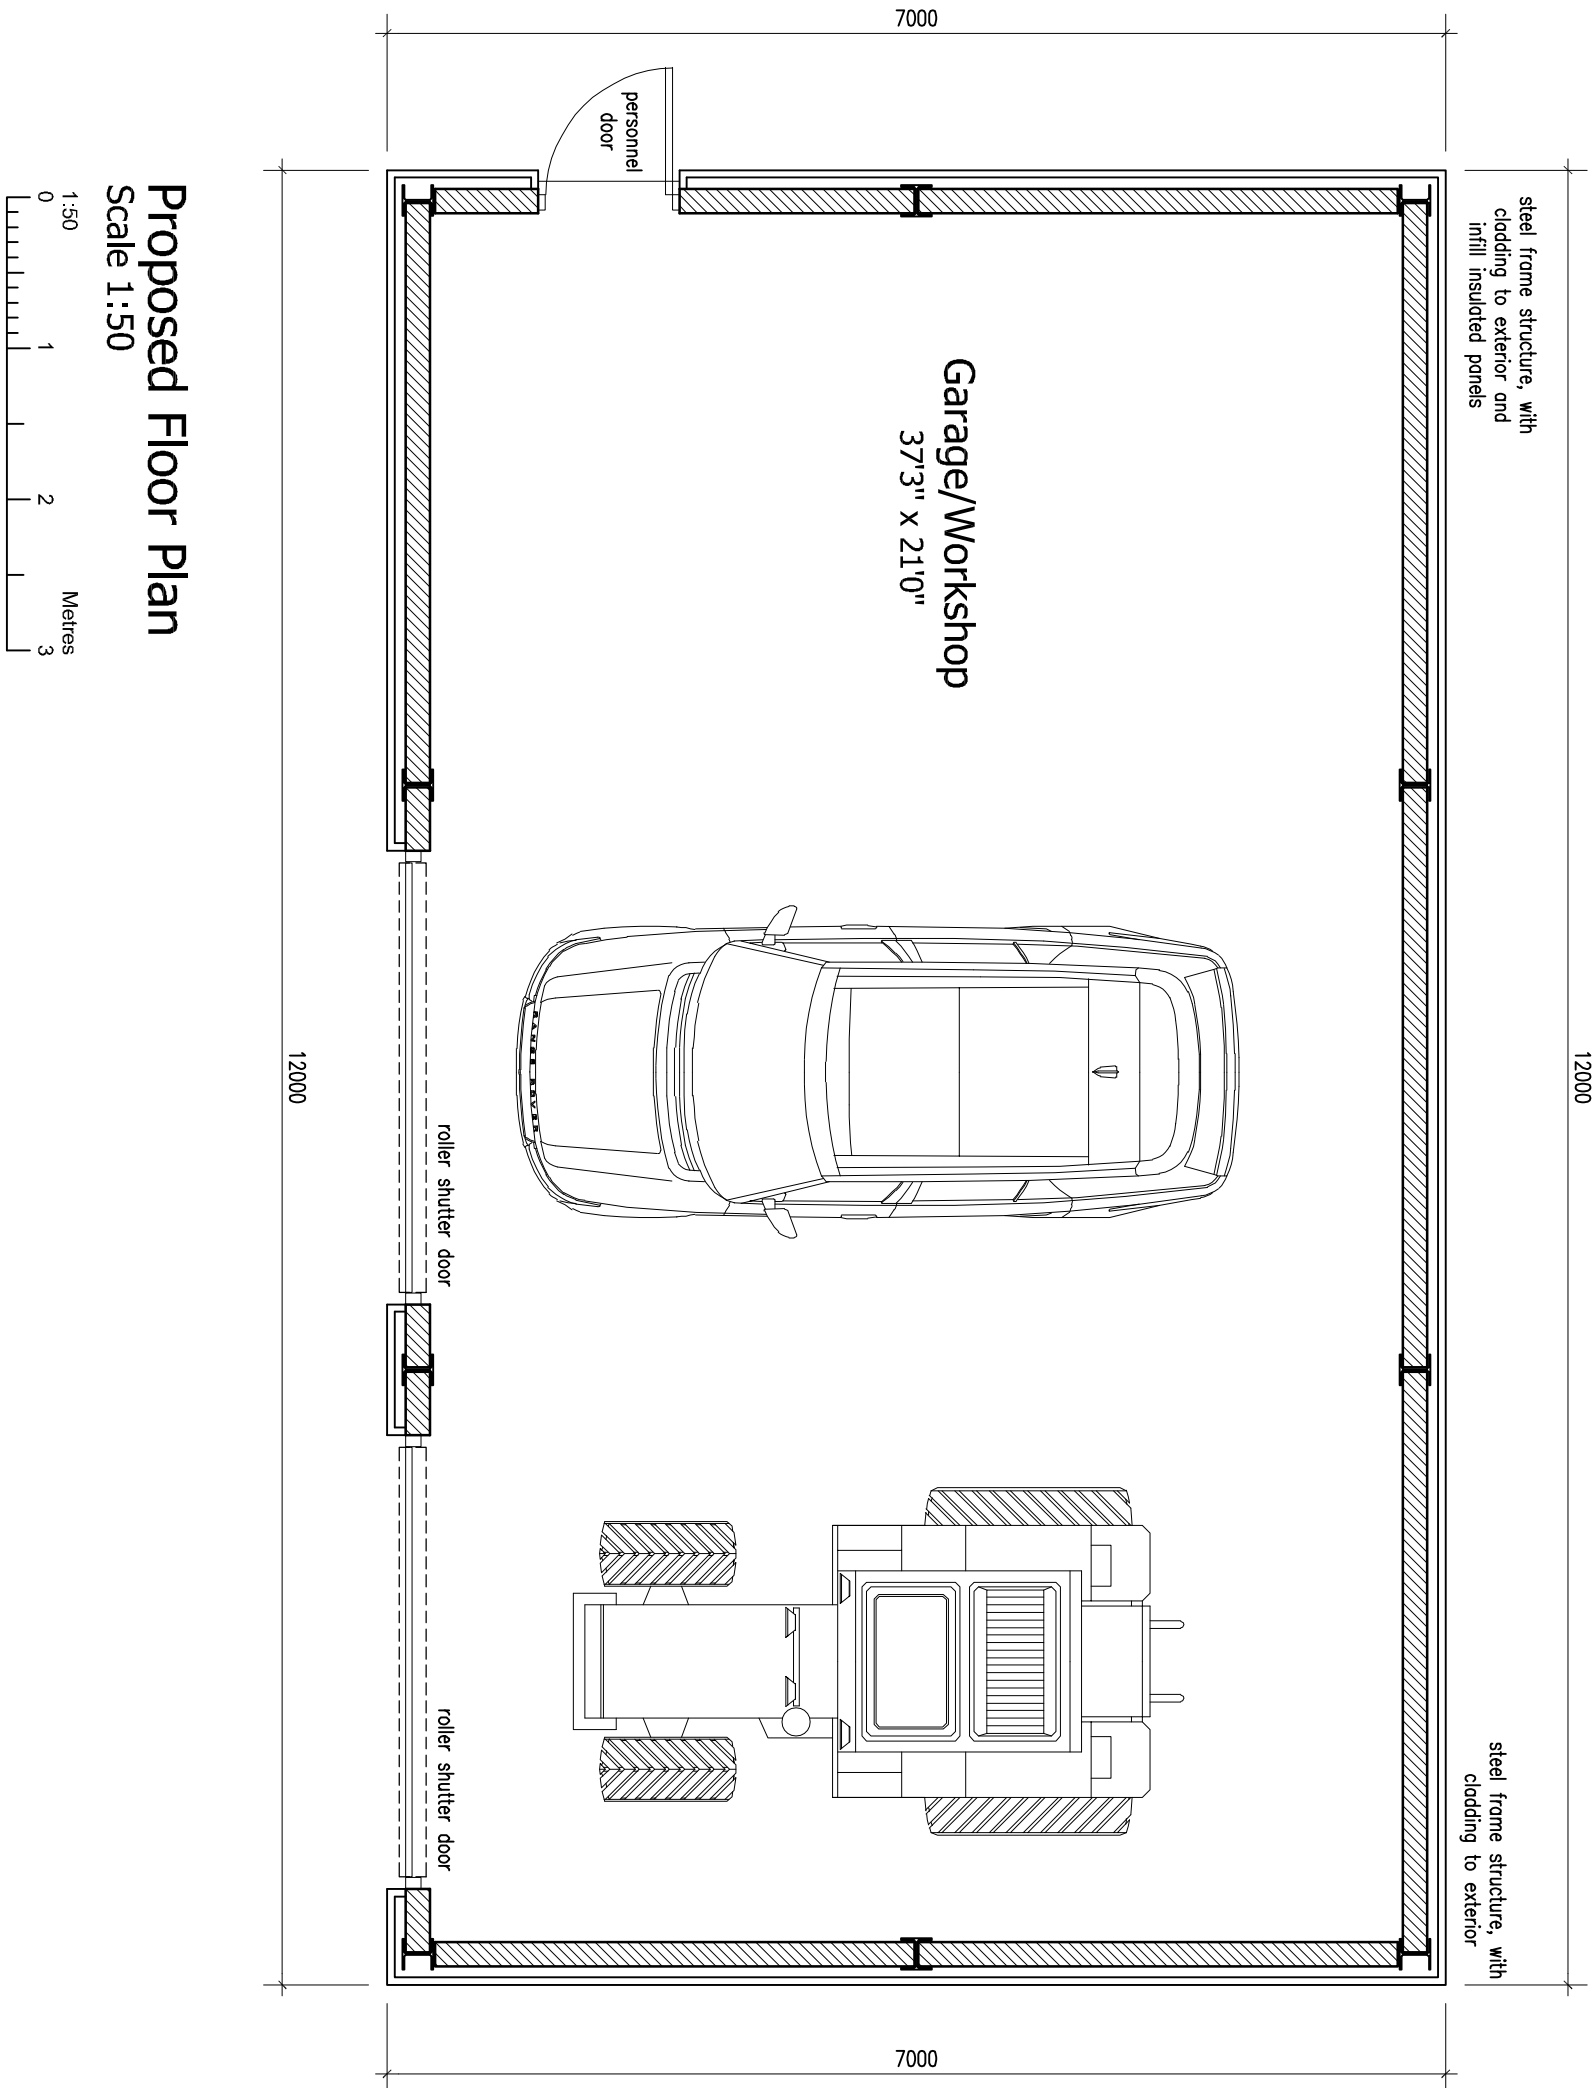
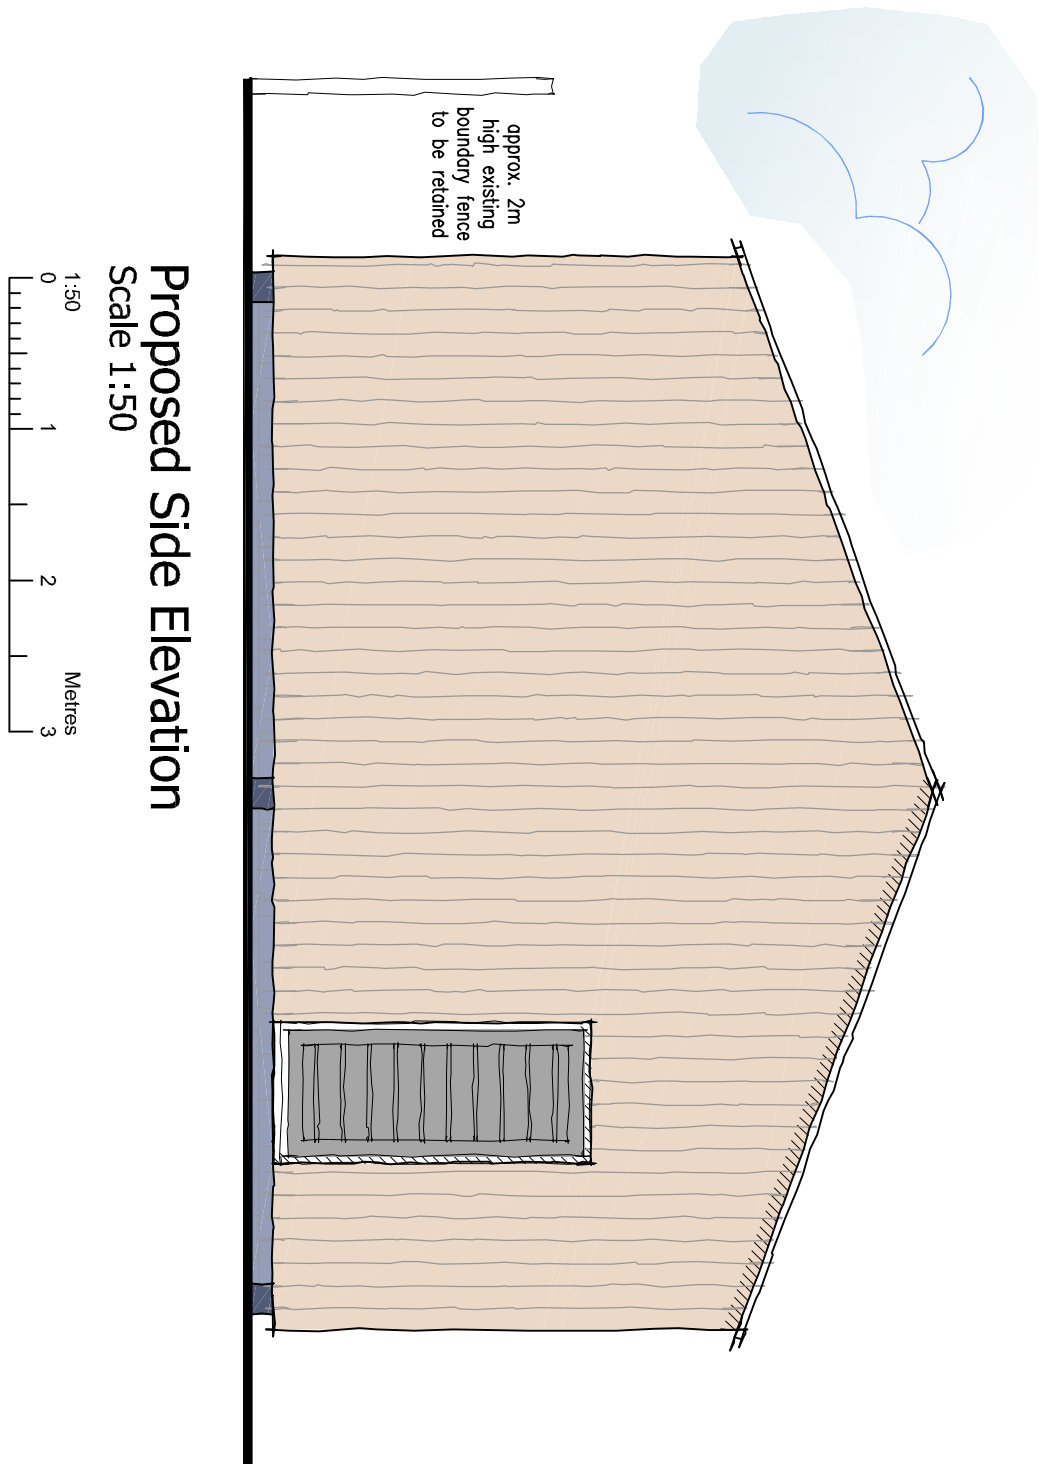
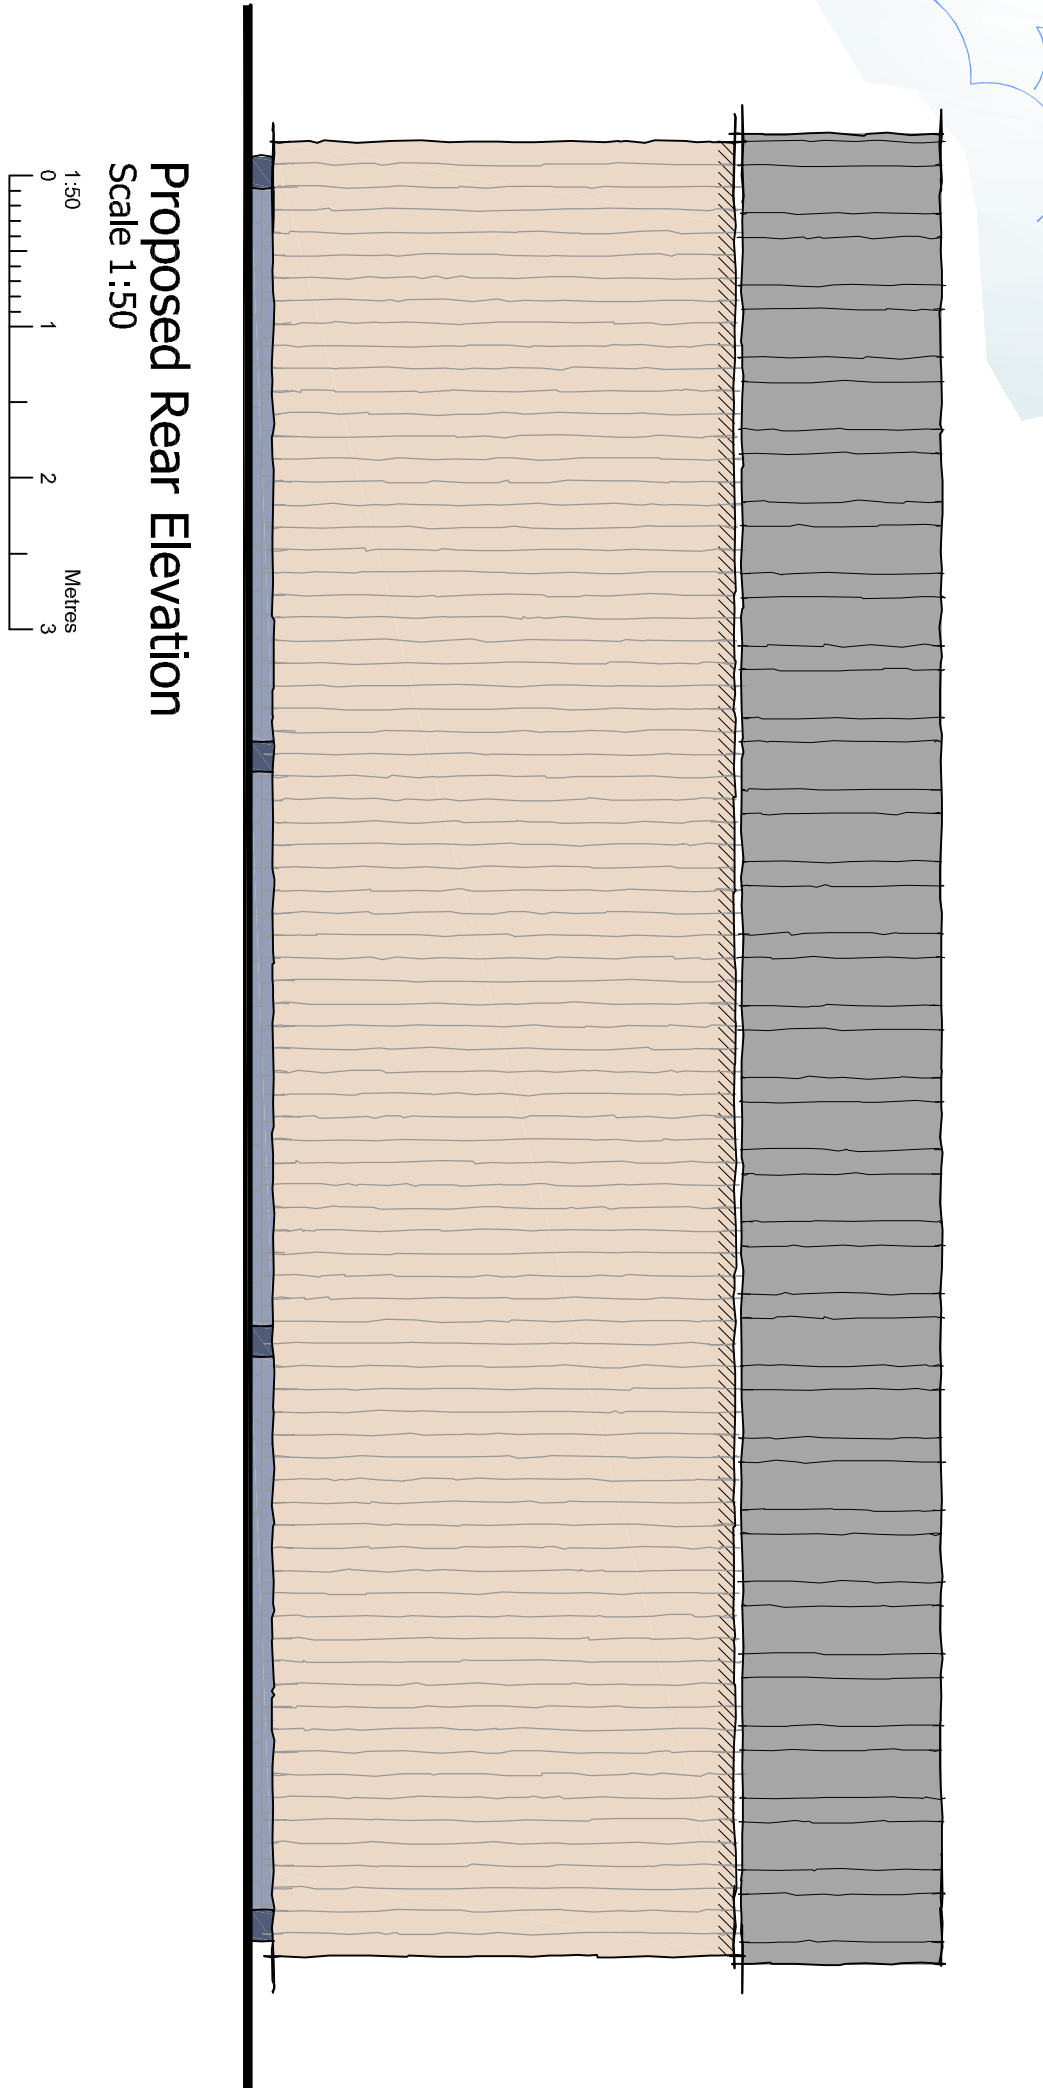
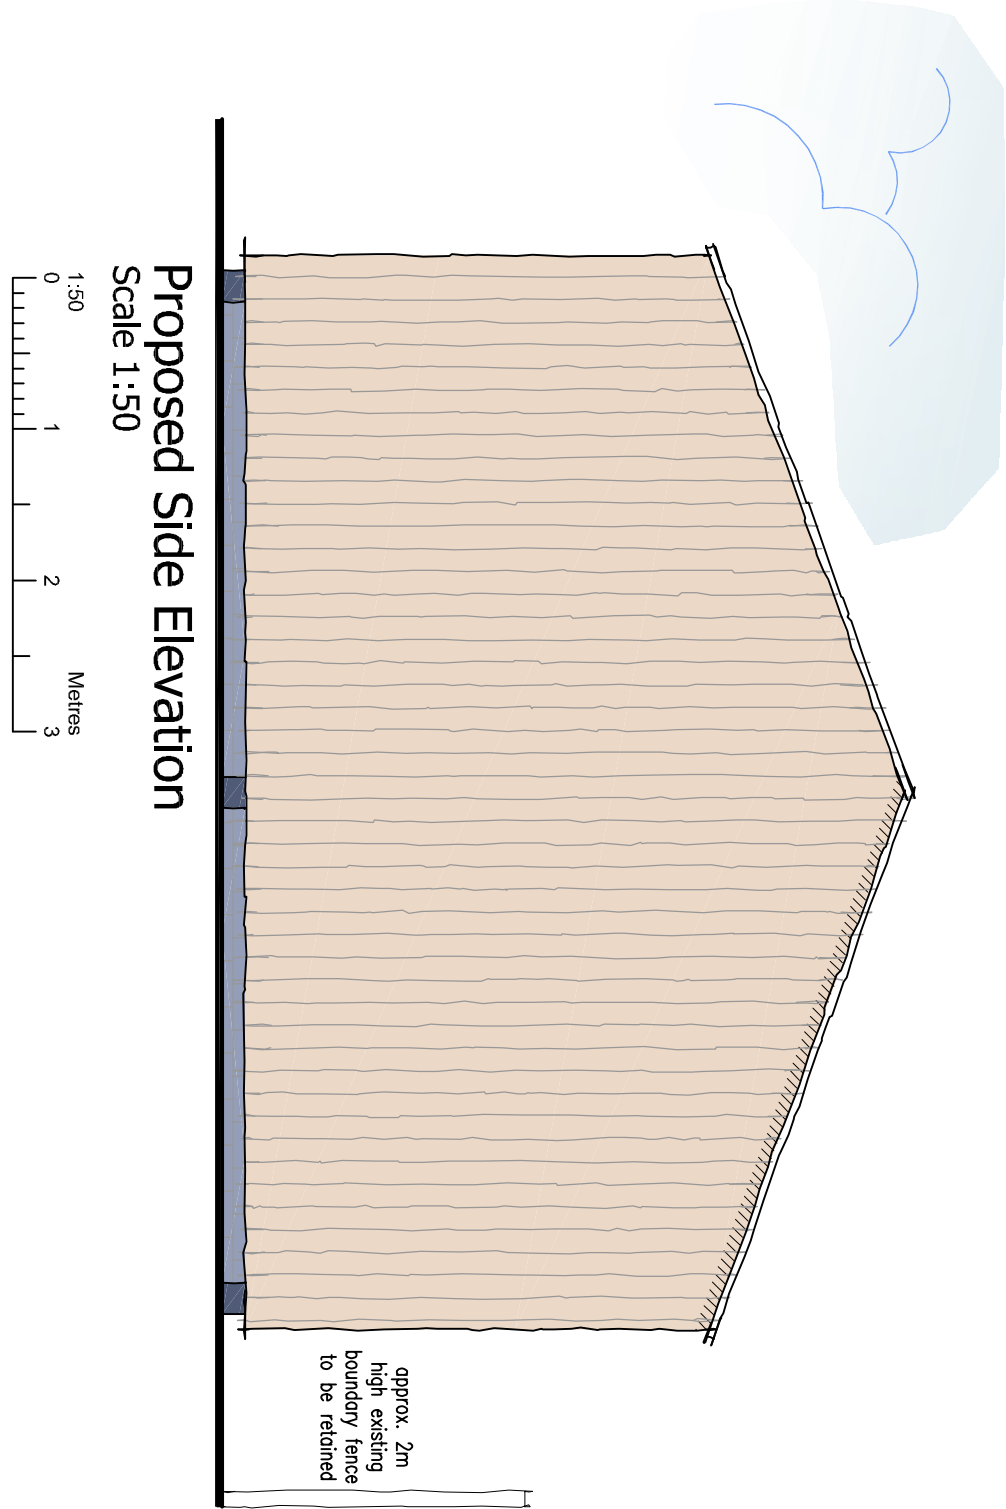


Notes

This drawing is to be read in conjunction with Drawing No. 25.4523.01 'Topographical Survey'

Materials Schedule:

- Timber cladding - to match host dwelling
- Metal roof sheeting
- Metal doors and windows

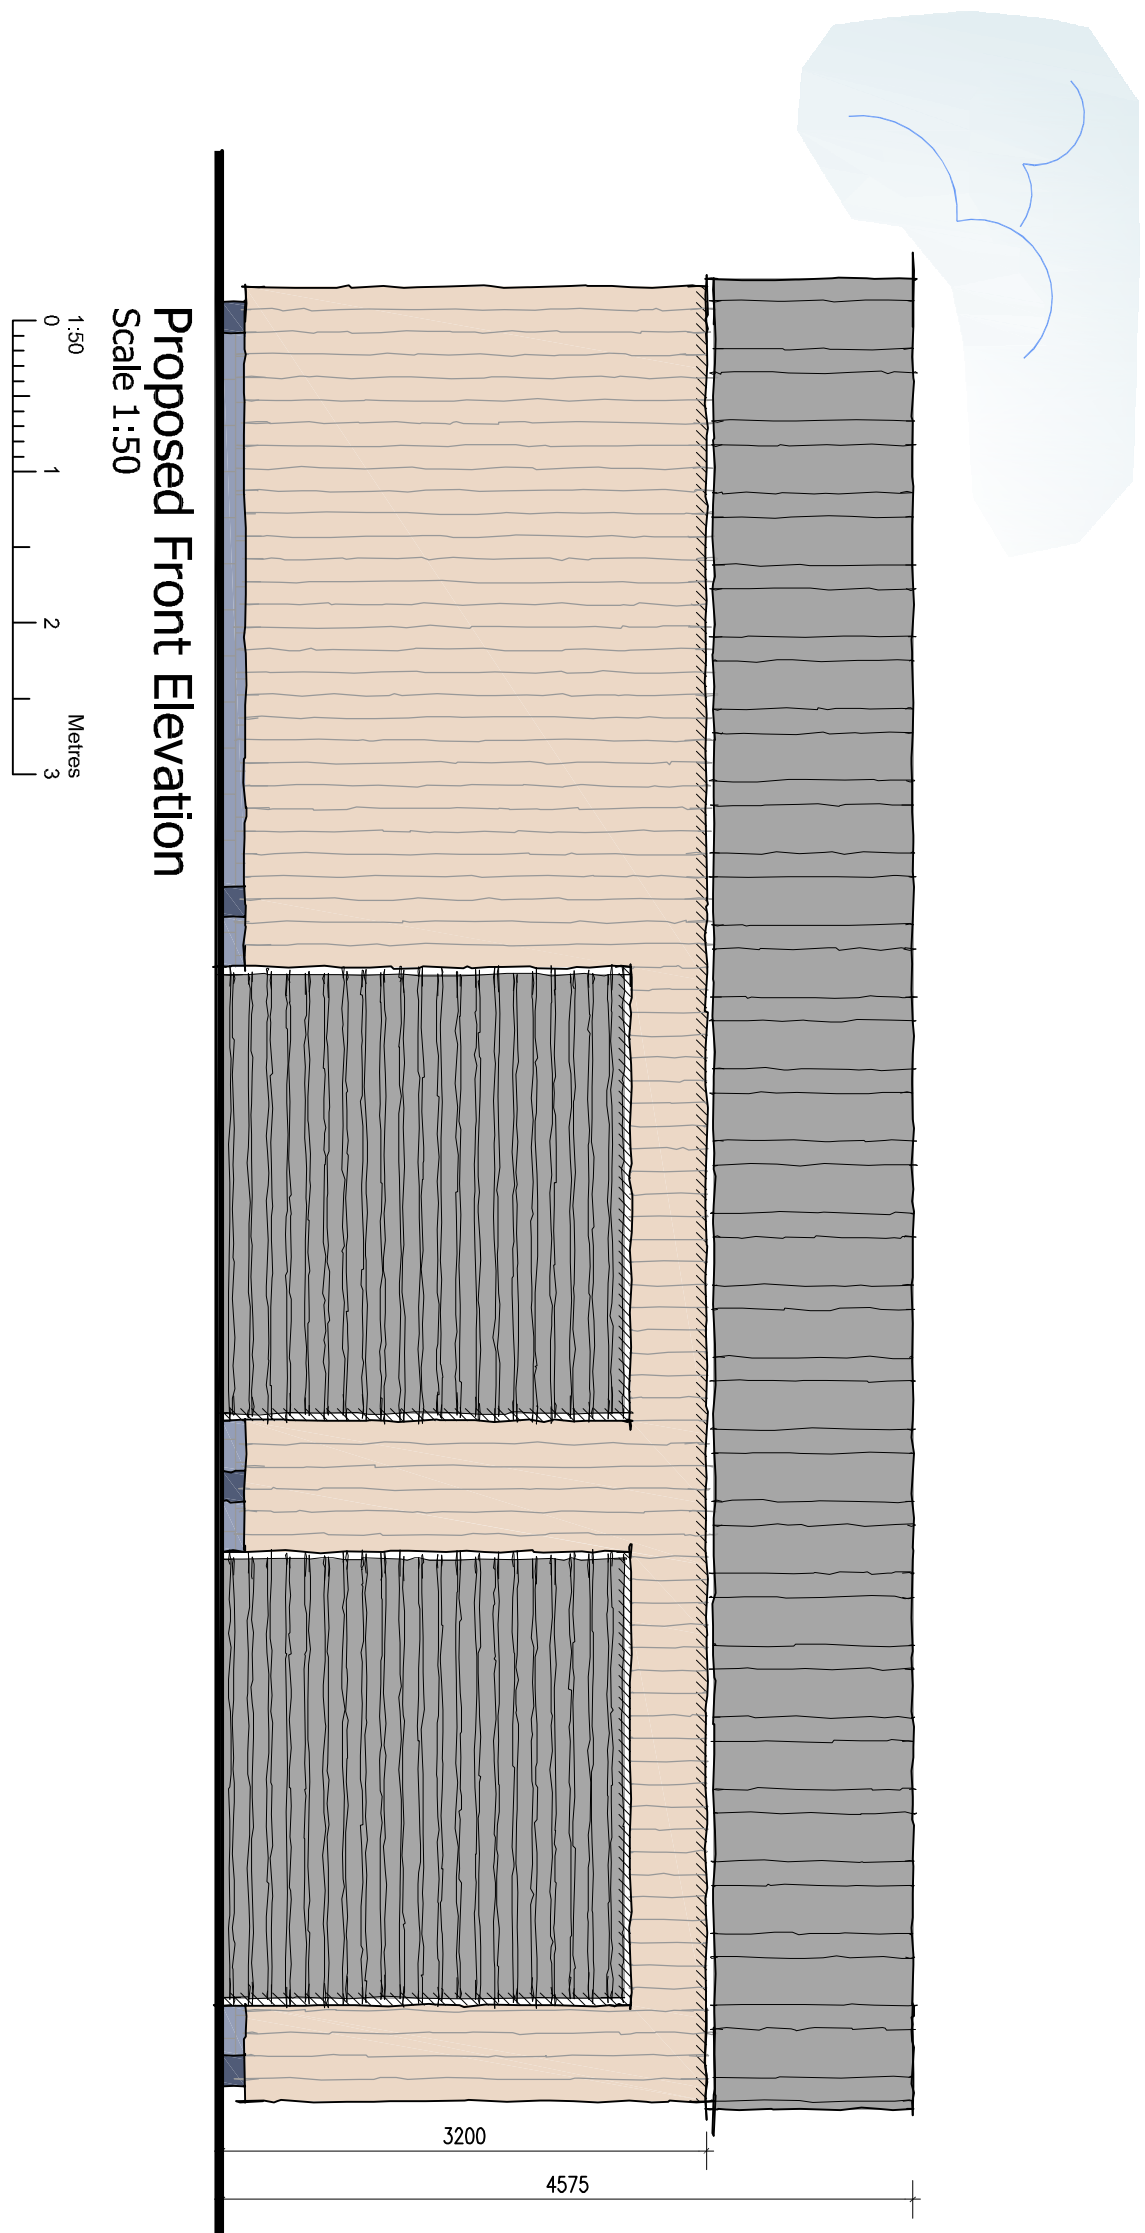

DETAILED PLANNING PROPOSALS

PROPOSED NEW GARAGE/WORKSHOP - THE HAYLOFT - 1 BOSTON SIDINGS - BULL IN OAK - CADEBY - WARWICKSHIRE

Revisions:	B Drawing Updated	20.11.25
	A Drawing Updated	18.11.25

DG **DAVID GRANGER**
ARCHITECTURAL DESIGN LTD

David Granger Architectural Design Ltd

Leicester Road
Ashby de la Zouch
Leicestershire
LE65 1DB

T 01530 560939
W www.davidgrangerdesign.com

Project

Proposed New Garage/Workshop
The Hayloft, 1 Boston Sidings
Bull in Oak, Cadeby
Warwickshire

Client

Mr O. Wood

Drawing

Detailed Planning Proposals

Drawing
Number

25.4523.06 B

Date: November 2025

Scale: As Shown Drawn By: SM Checked By: SM

Figured dimensions is must be taken in preference to scaled dimensions and any discrepancies are to be referred to David Granger Architectural Design Limited. Contractors, subcontractors and suppliers must verify all dimensions on site before commencing any work or making any workshop drawings. All drawings are copyright of David Granger Architectural Design Limited. Ordnance Survey Data © Crown Copyright. All rights reserved. Licence No. AR10002049. Landmark Ref. LT08016
Company Reg. No. 50689312