
A3 PAGE
1:100
SCALE.


D CPLAN

0 1 AUG 2011


EXSISTING FRONT ELEVATION

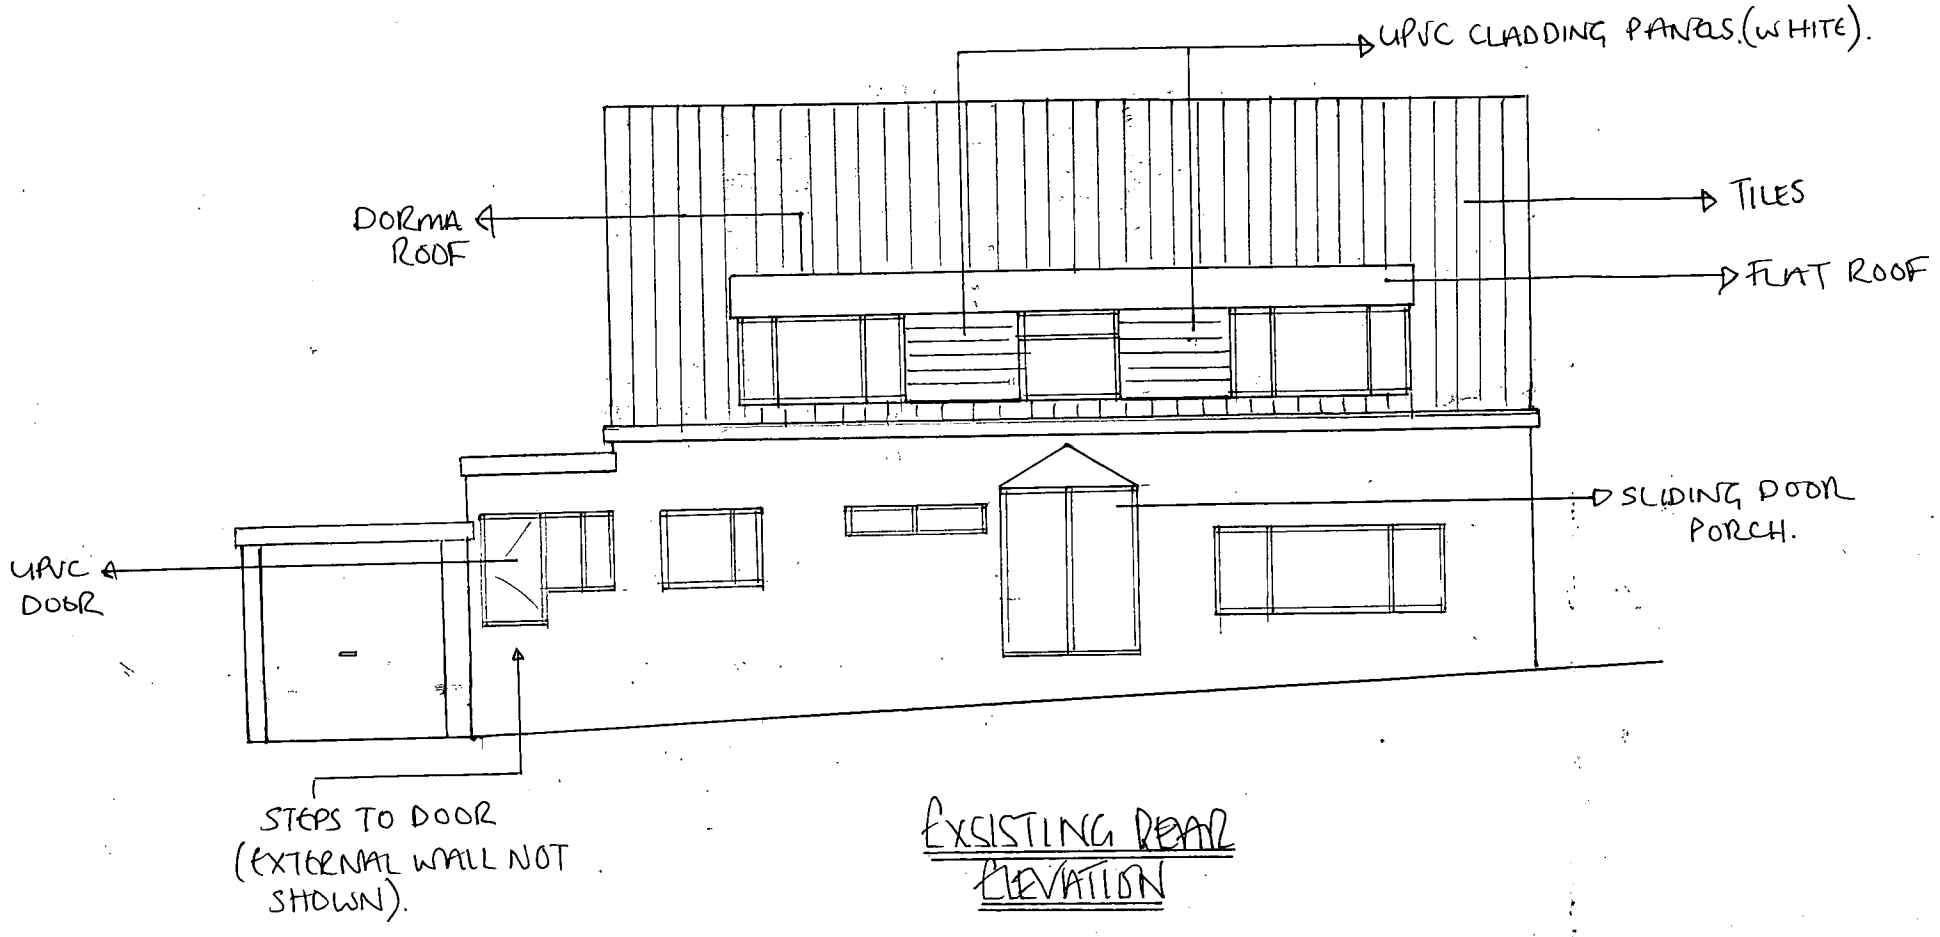

EXSISTING REAR ELEVATION

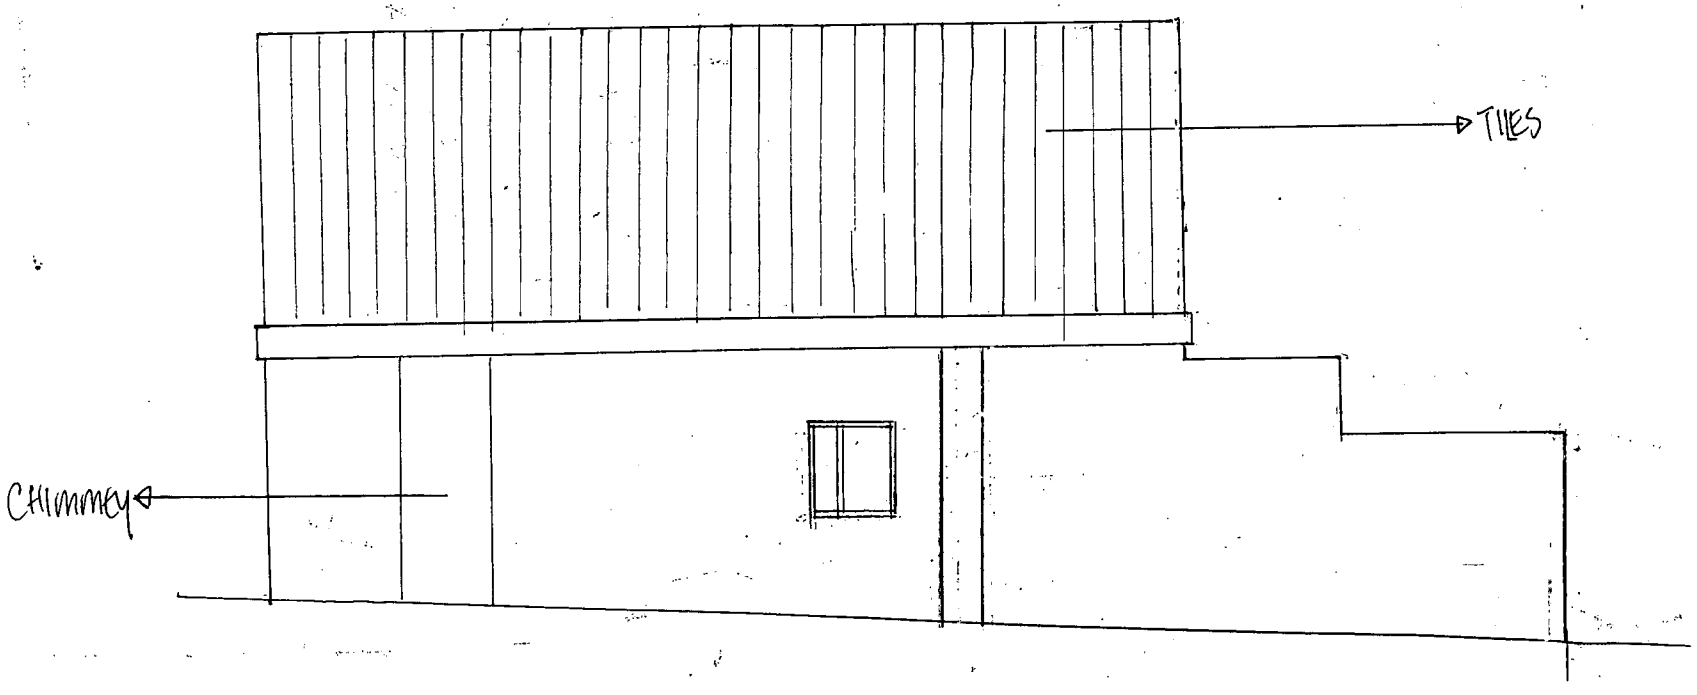

EXSISTING SIDE ELEVATION - NON EXTENSION SIDE.

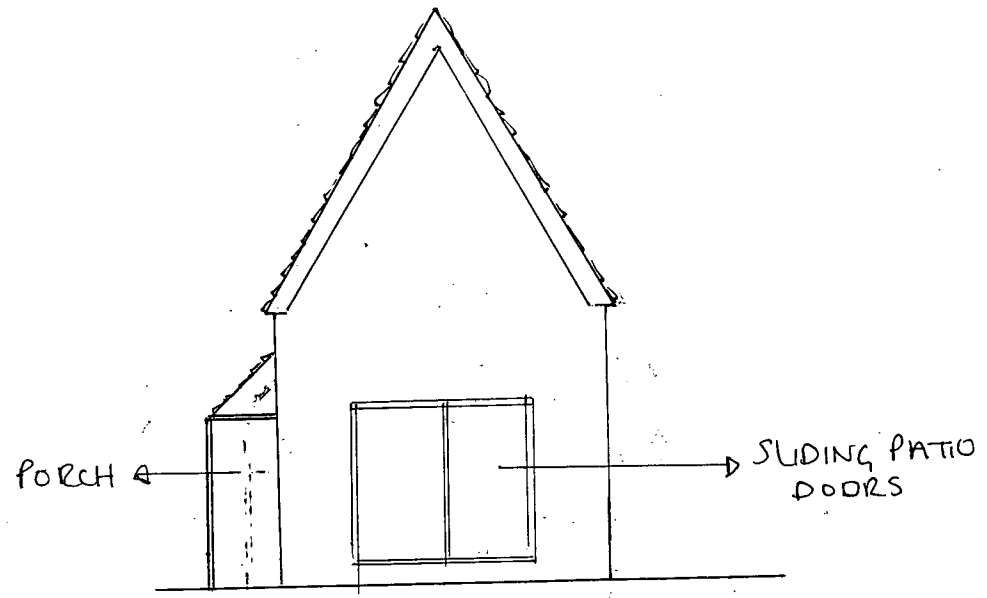

EXSISTING SIDE ELEVATION PROPOSED EXTENSION SIDE



SCANNED

EXSISTING FRONT, REAR, & SIDE ELEVATIONS
JOB :- REF 1567596
1 STOREY EXTENSION & ALTERATION: TWO WARD BURRAGE LEID 2PJ. APPLICANT NICOLA TOMLINSON.