
A3 PAGE
1:100
SCALE.


DC PLAN

PROPOSED FRONT ELEVATION
1:100

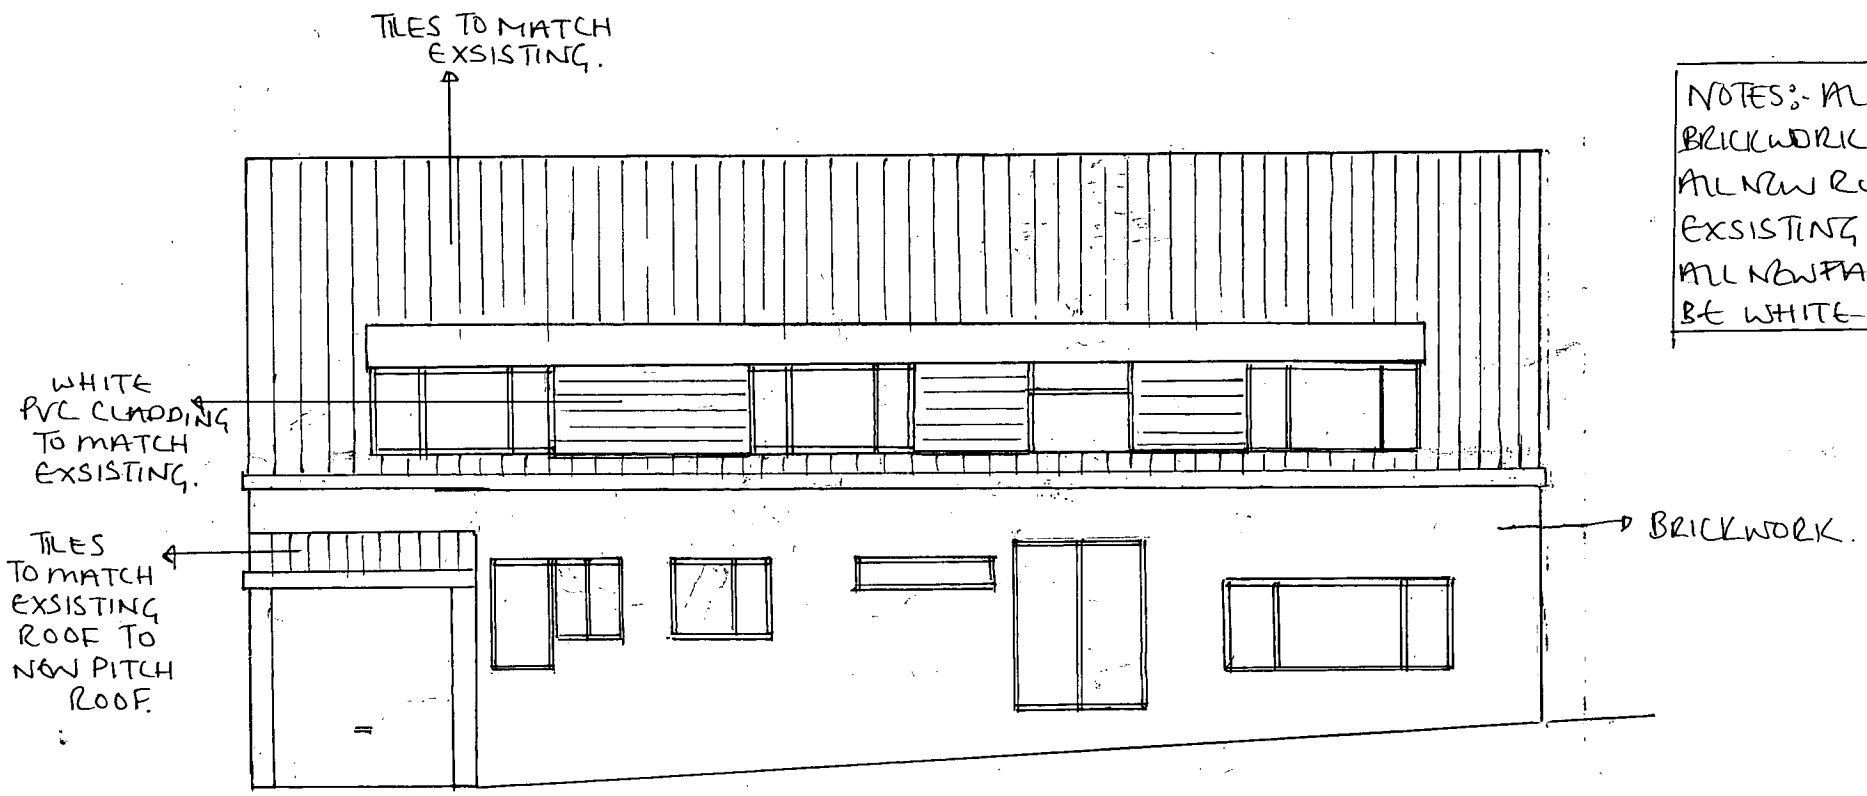


NOTES:- ALL NEW FACING BRICKWORK TO MATCH EXSISTING
ALL NEW ROOF TILES TO MATCH EXSISTING.
ALL NEW FASCIAS, WINDOWS TO BE WHITE-UPVC.


PROPOSED SIDE ELEVATION - NON EXTENSION SIDE
1:100

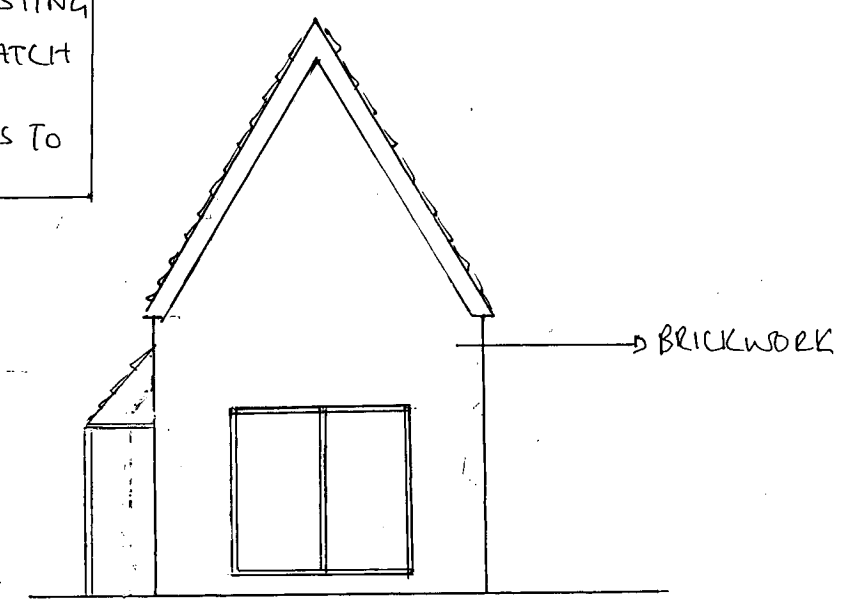

PROPOSED REAR ELEVATION
1:100

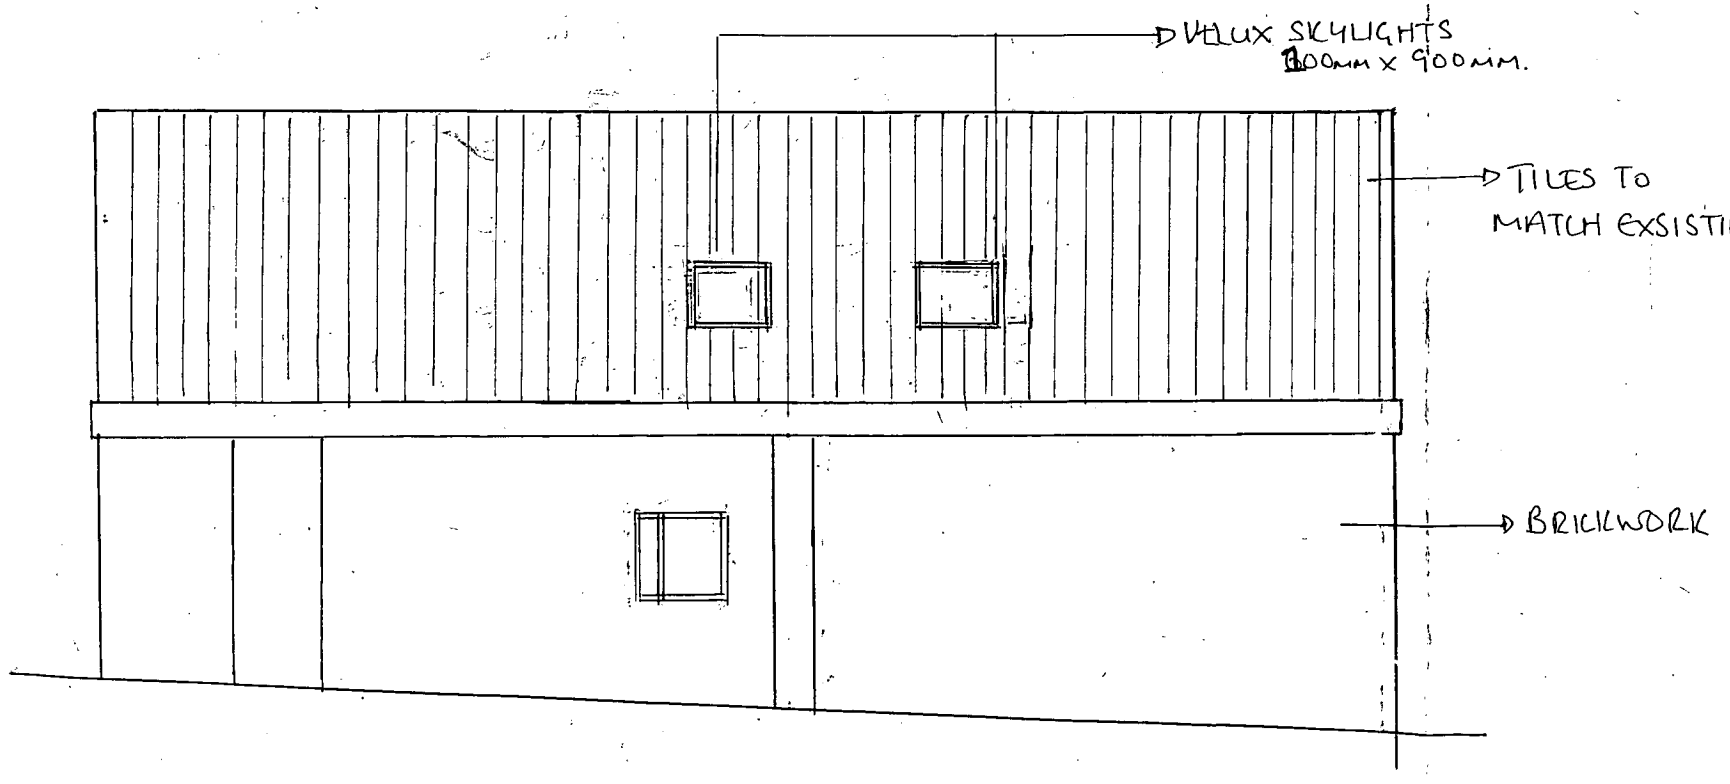

PROPOSED SIDE ELEVATION
1:100

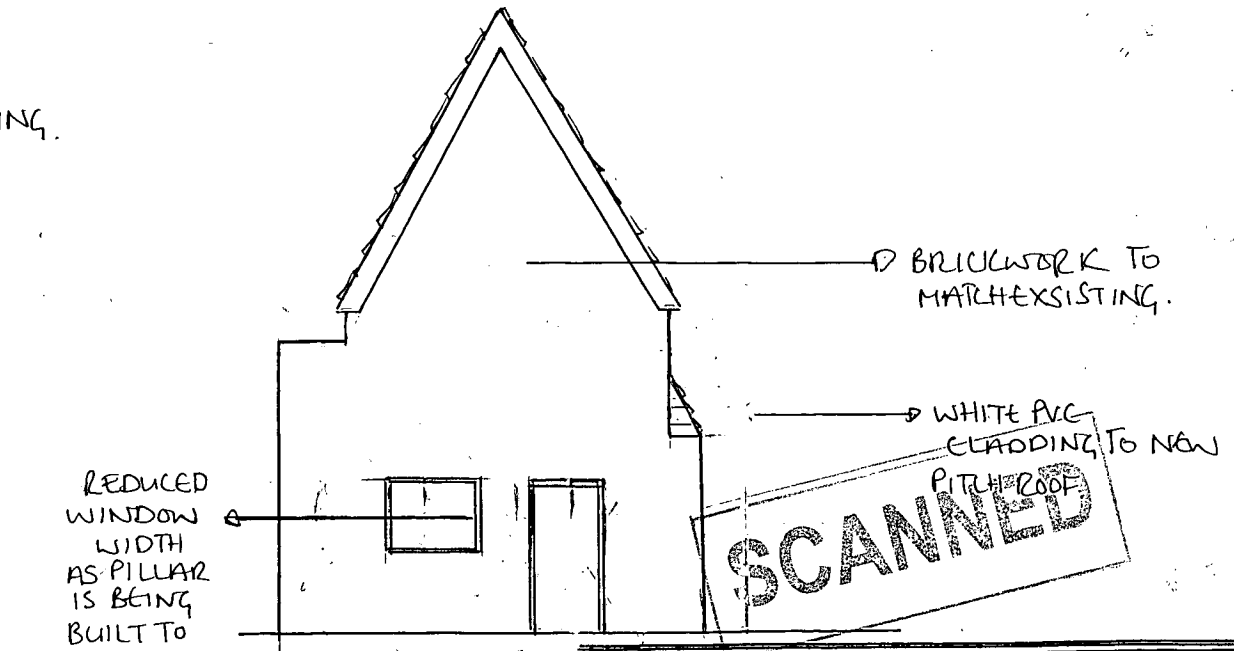

SCANNED

PROPOSED FRONT, REAR, SIDE ELEVATIONS
1 STOREY EXTENSION & ALTERATIONS TO:
TWO WAYS, FARLEIGH, BURBAGE LEICESTER
APPLICANT: NICOLA TOMLINSON
JOB NUMBER: 1567596