Access Route off
Brascote Lane
Cadeby.

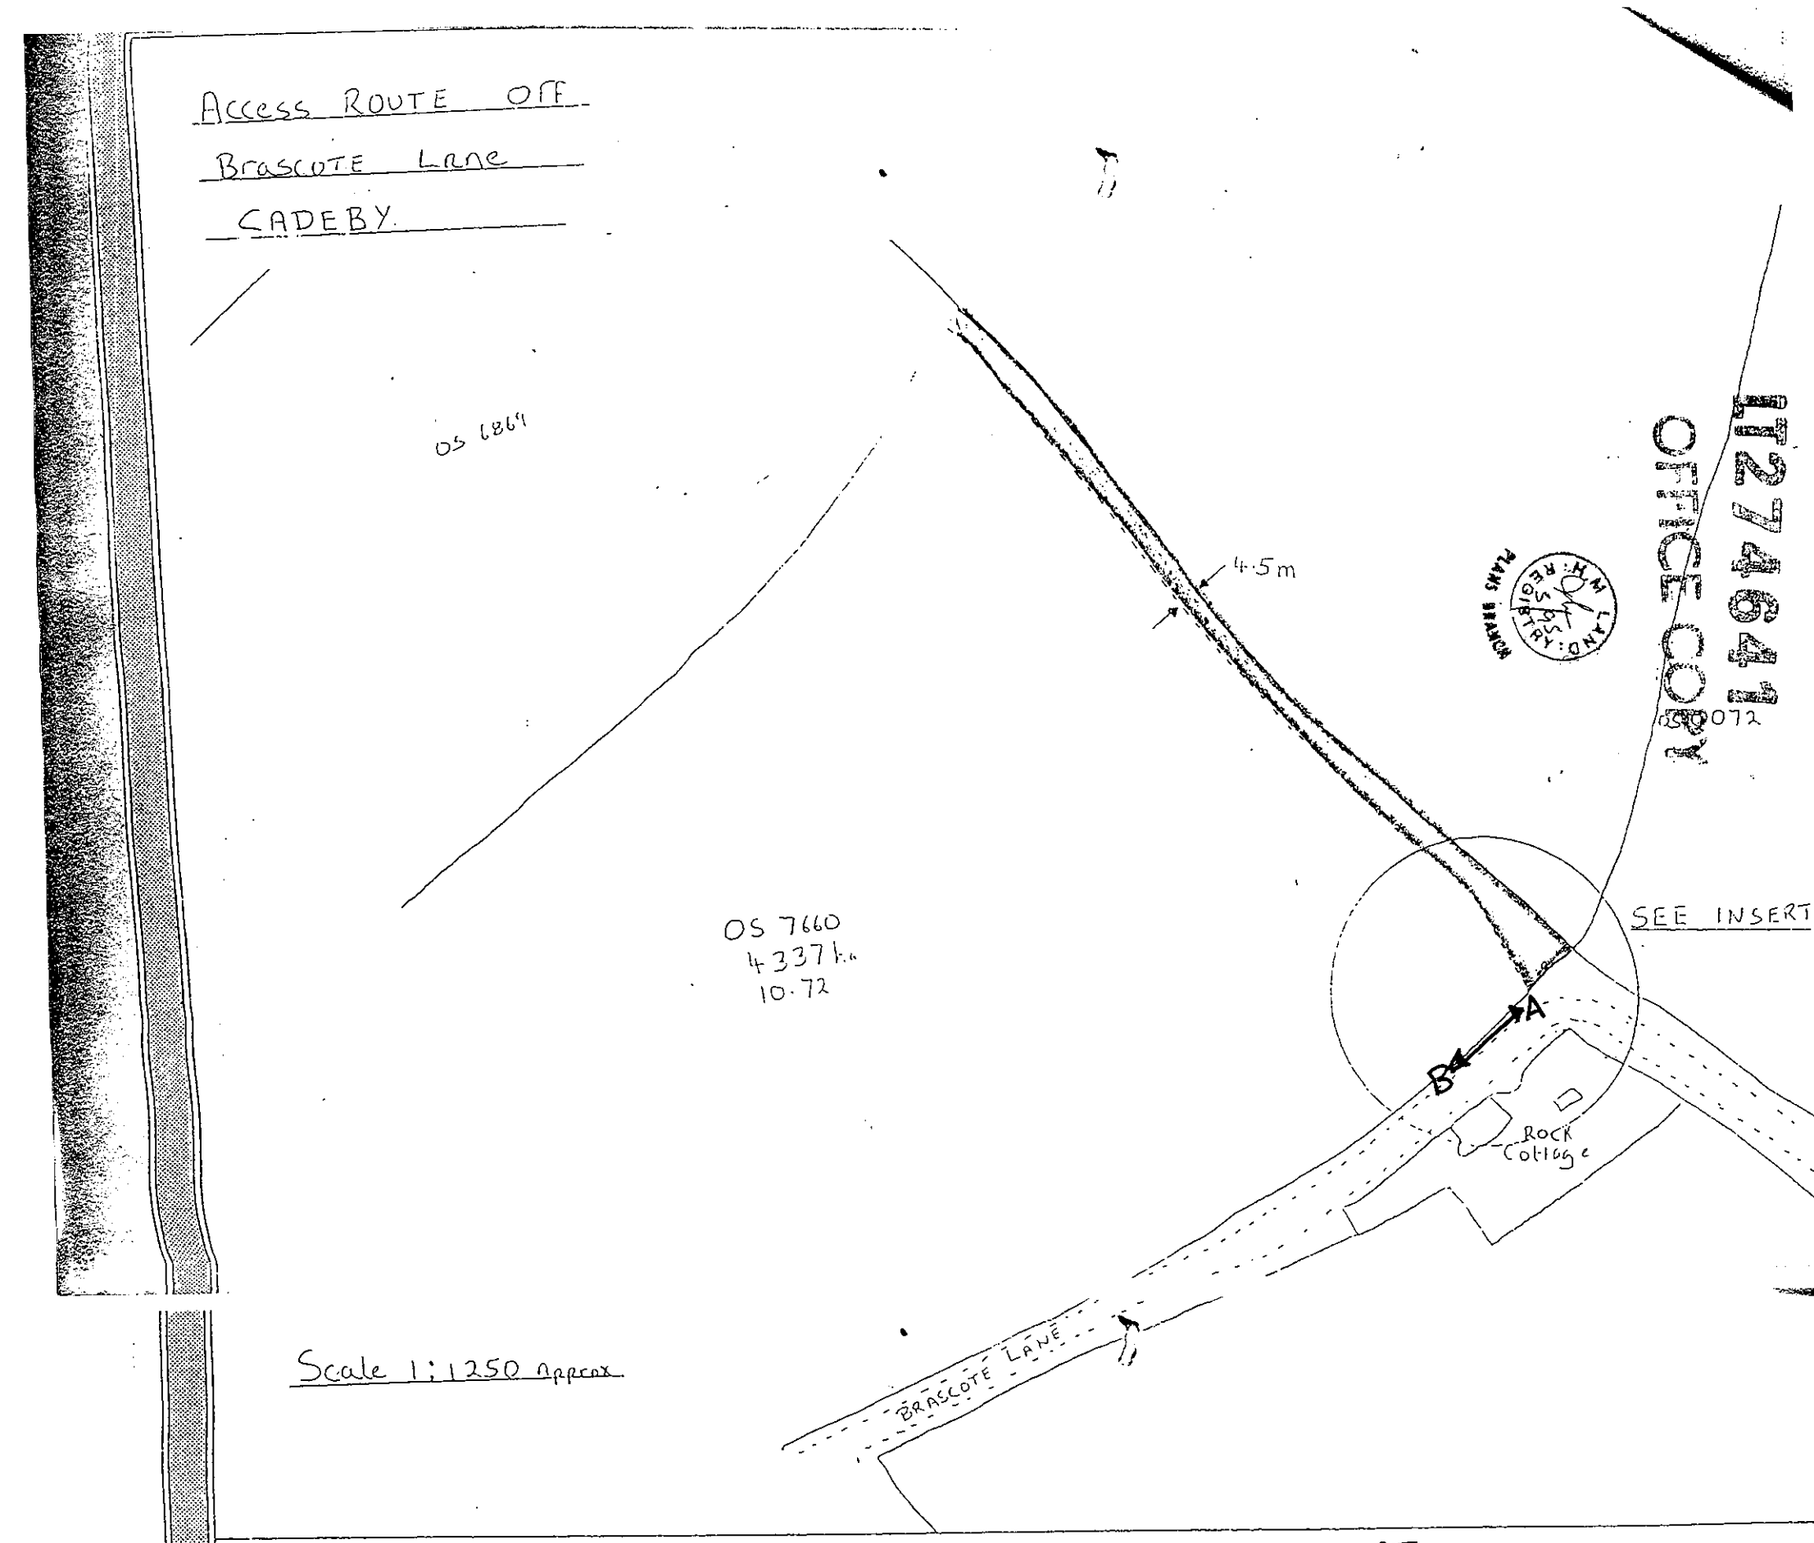

Scale 1:1250 approx

INSERT

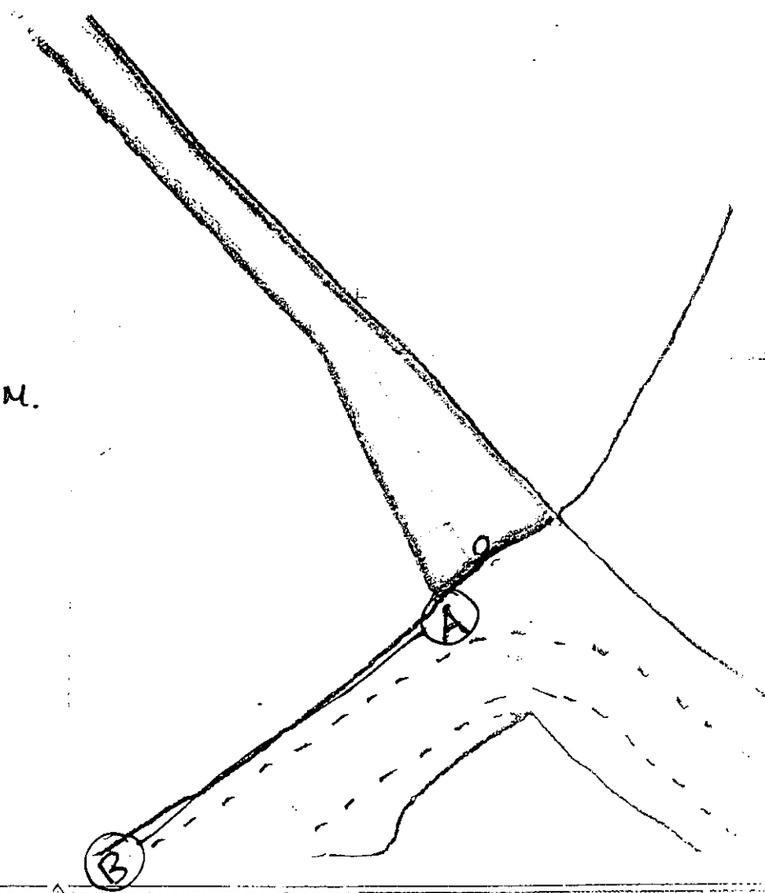

Not to Scale.

KEY
A-B = 40m.

SIGNED BY
ANDREW CHRISTOPHER SUTTON.
A Sutton
ROBERT JOHN SUMMERS.
R J Summers