



NORTH WEST ELEVATION

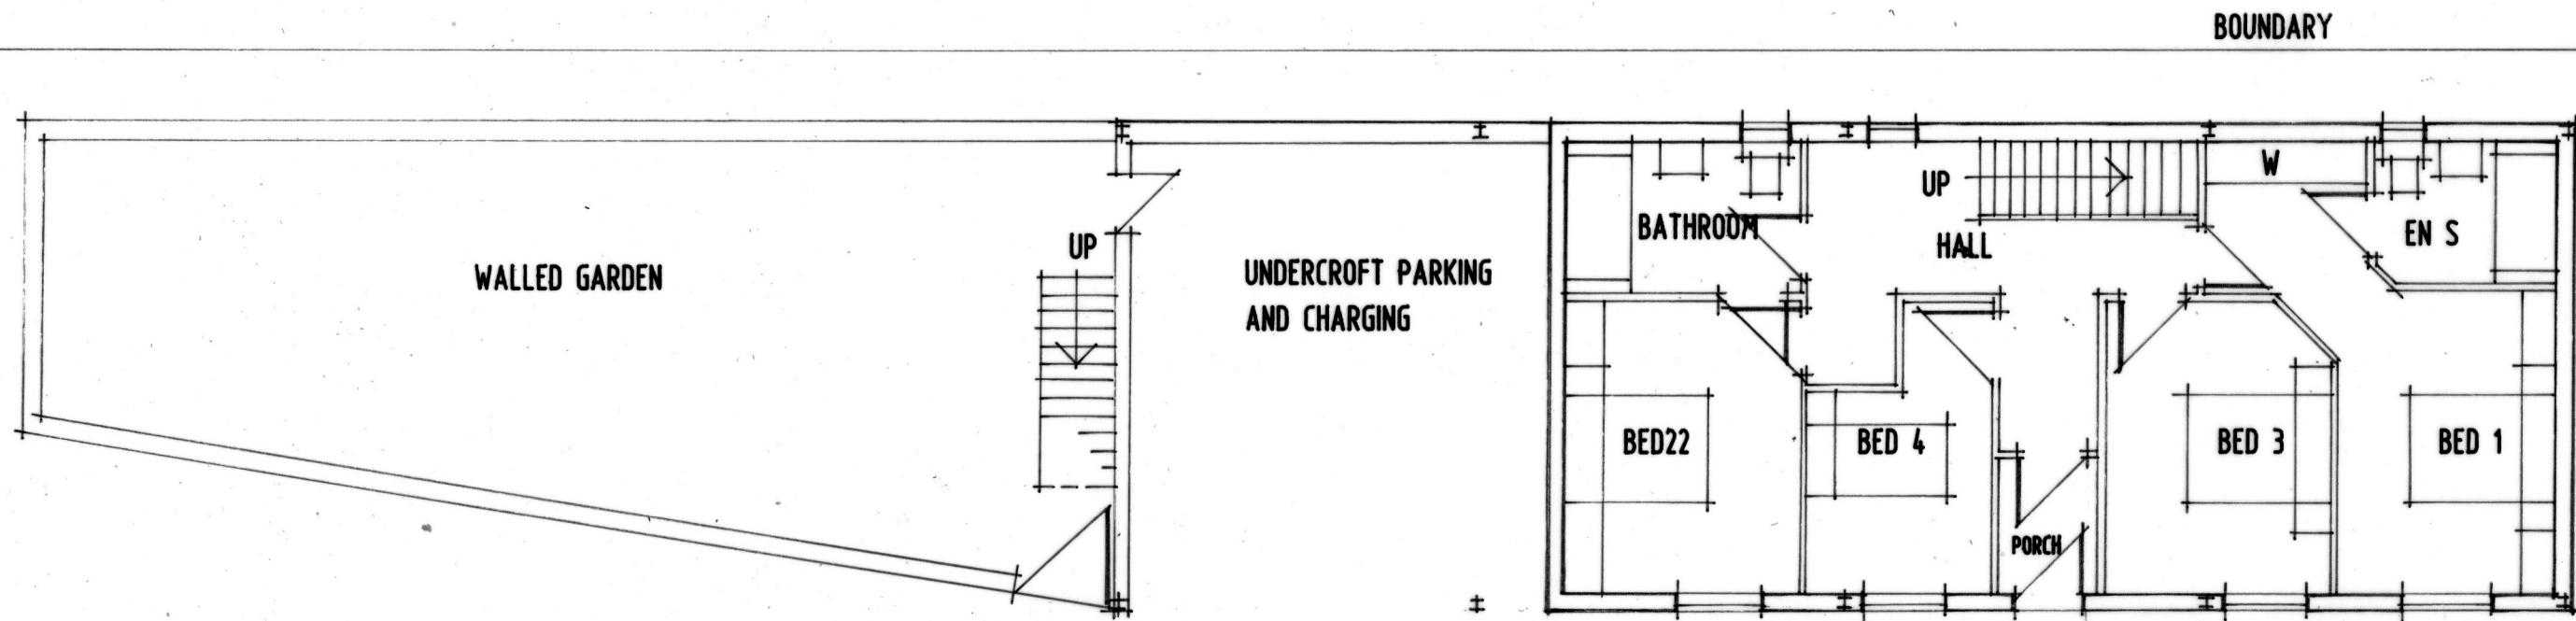

GROUND FLOOR PLAN

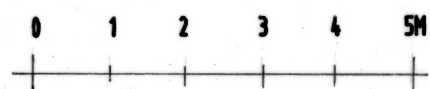

SCALE AT A3 DRAWING SIZE

PROPOSED BARN CONVERSION
CADEBY HALL, CADEBY