




S O U T H E A S T E L E V A T I O N

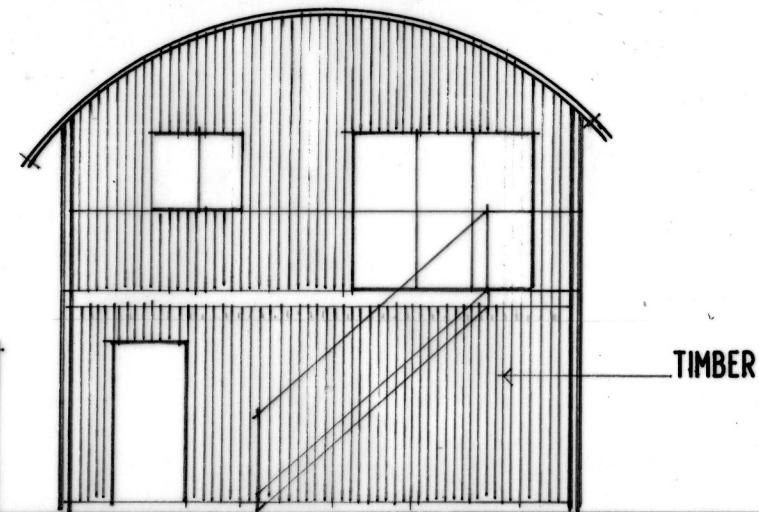


N O R T H E A S T E L E V A T I O N

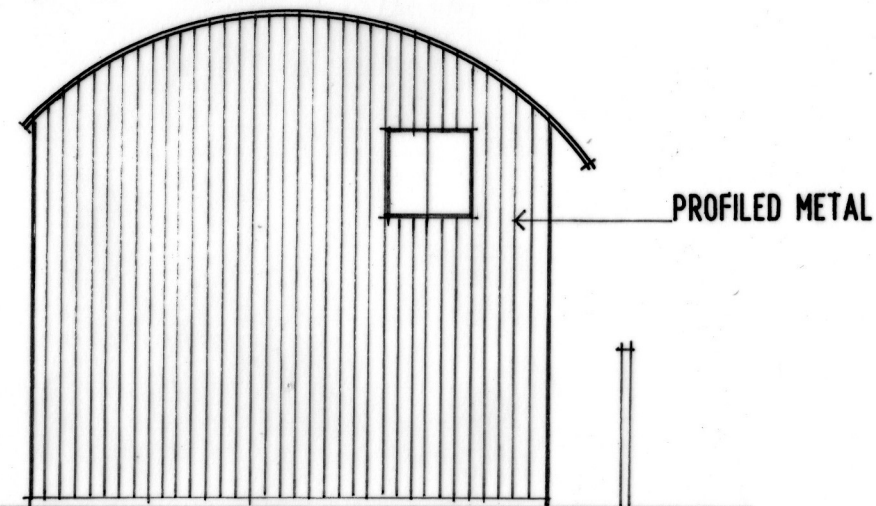


S O U T H W E S T E L E V A T I O N

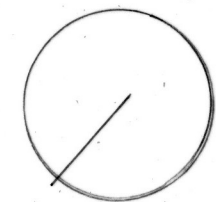

NORTH

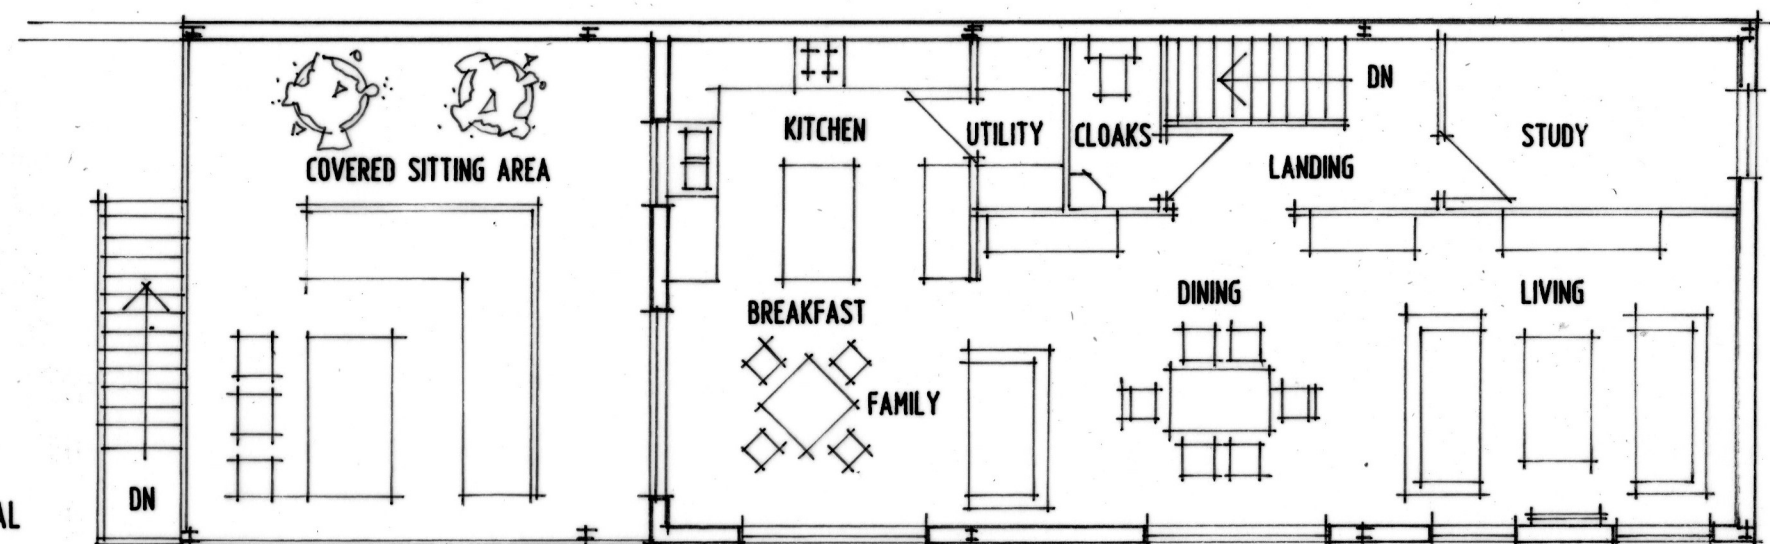

F I R S T F L O O R P L A N

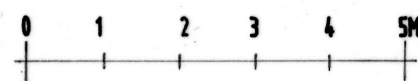

SCALE AT A3 DRAWING SIZE

PROPOSED BARN CONVERSION
CADEBY HALL, CADEBY