
FRONT ELEVATION

FLOOR PLAN
38 COVENTRY ROAD
HINCKLEY
LEICS

621(M)

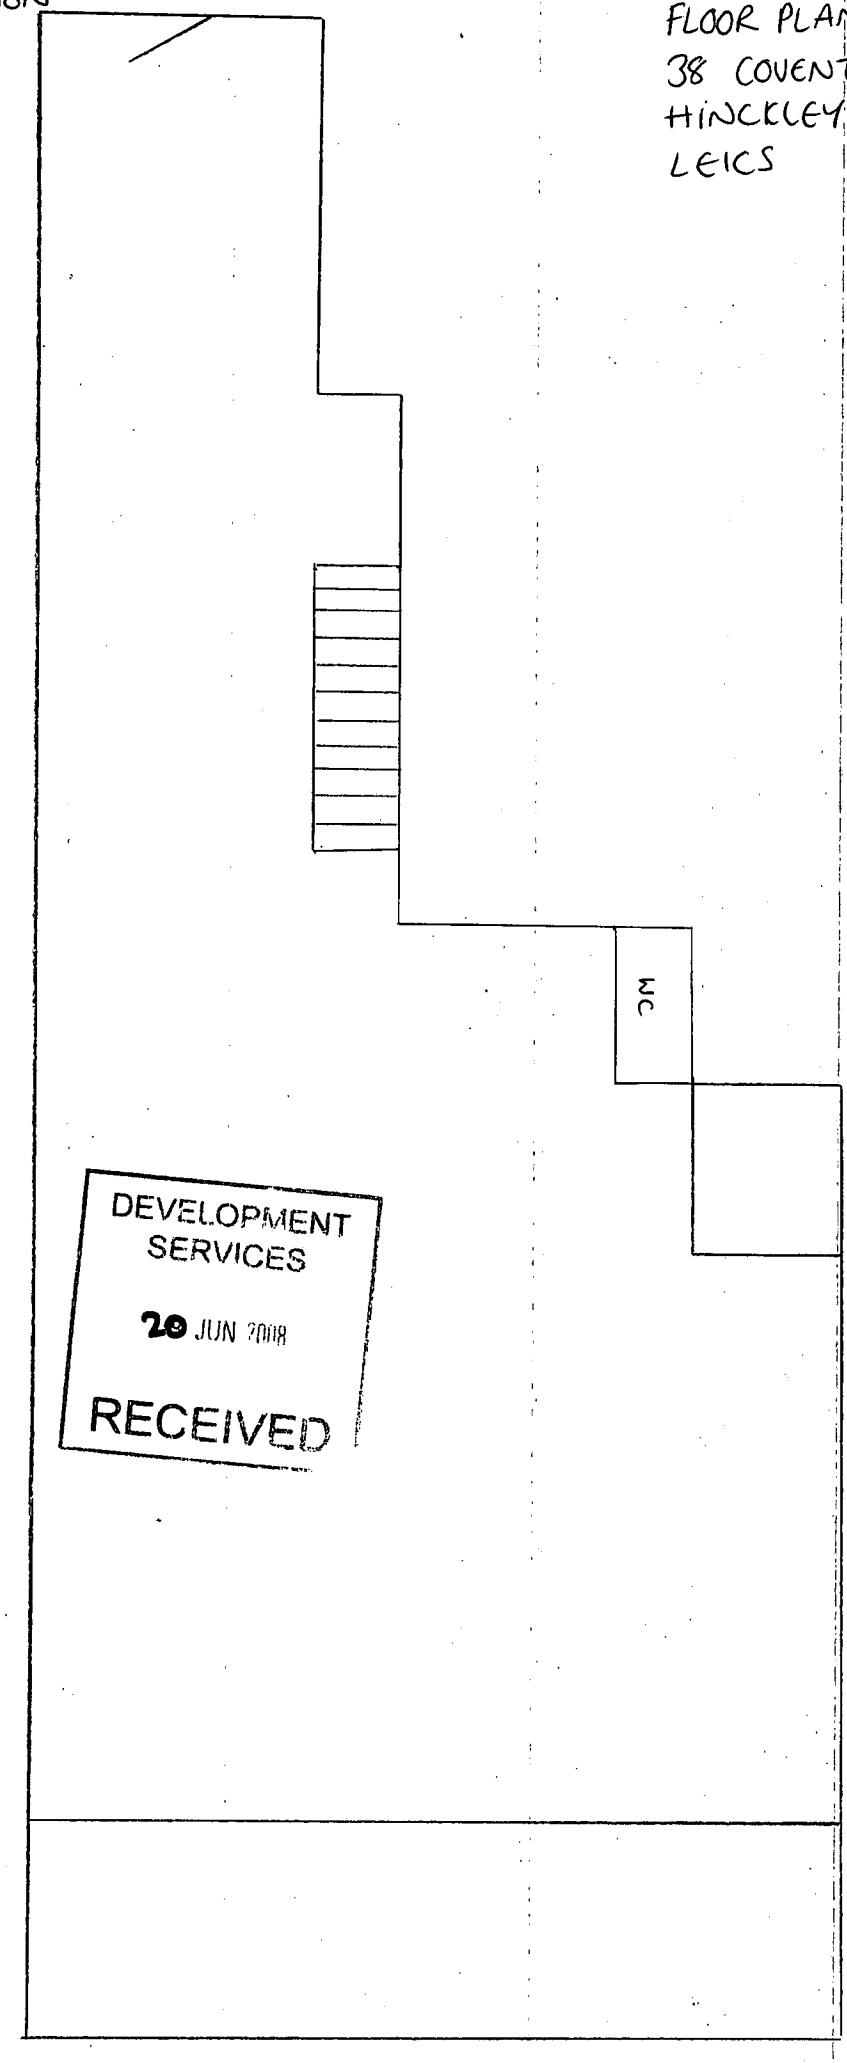

DEVELOPMENT SERVICES
20 JUN 2018
RECEIVED

Scale 1:100
Ref 0001