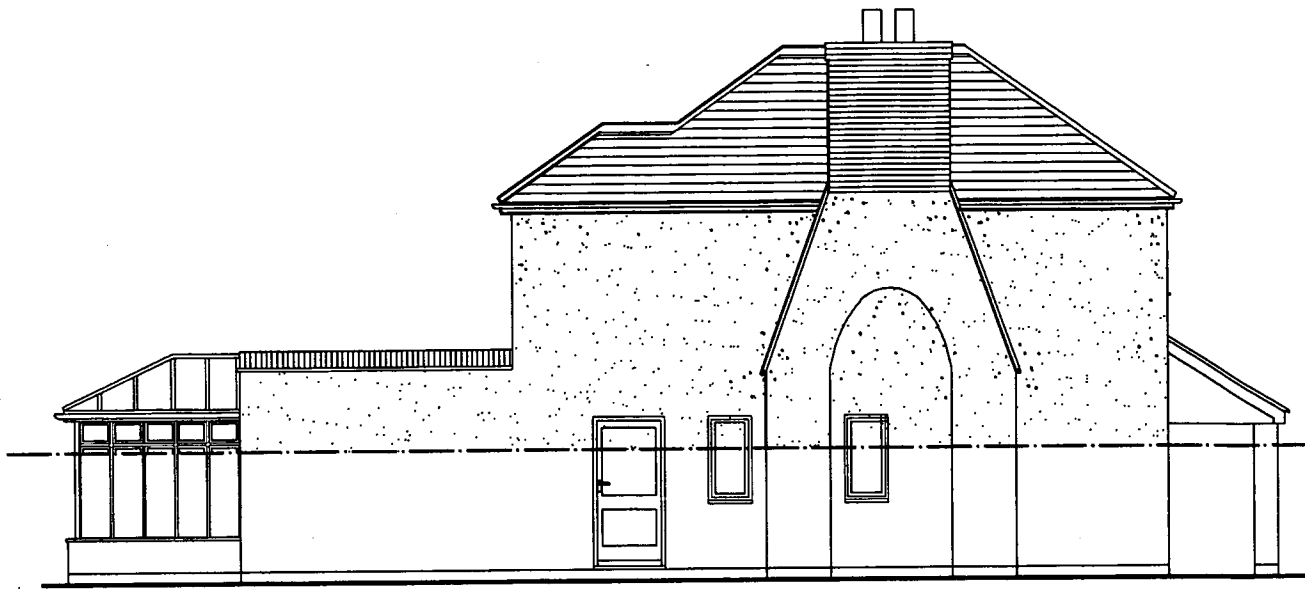

Side Elevation

Line of 1800mm fence shown thus.

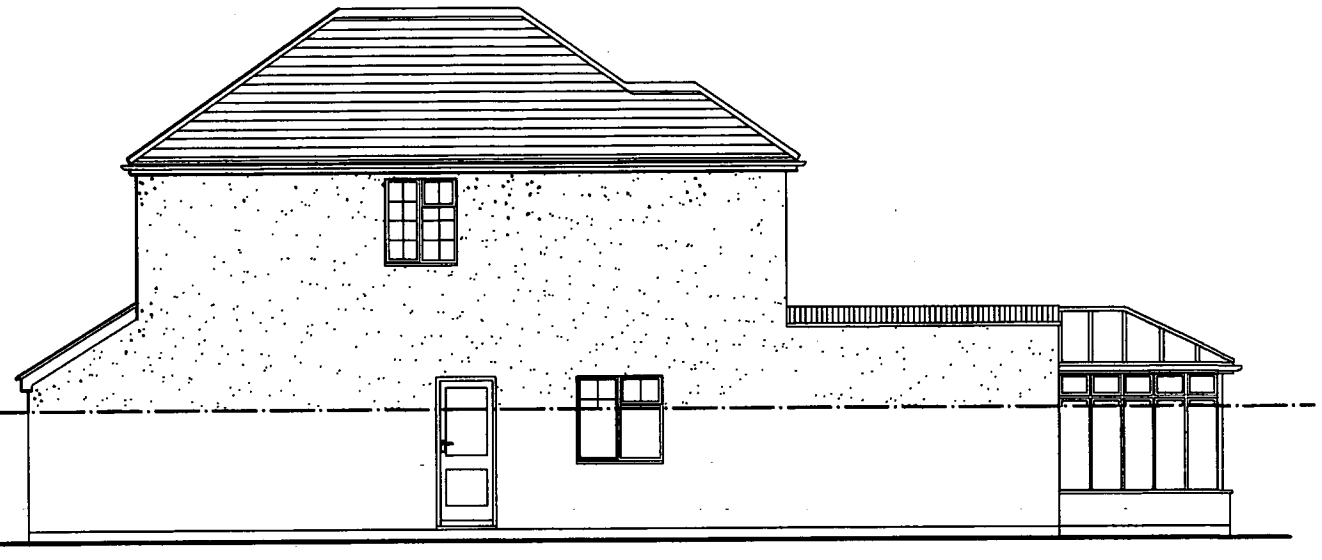

Side Elevation

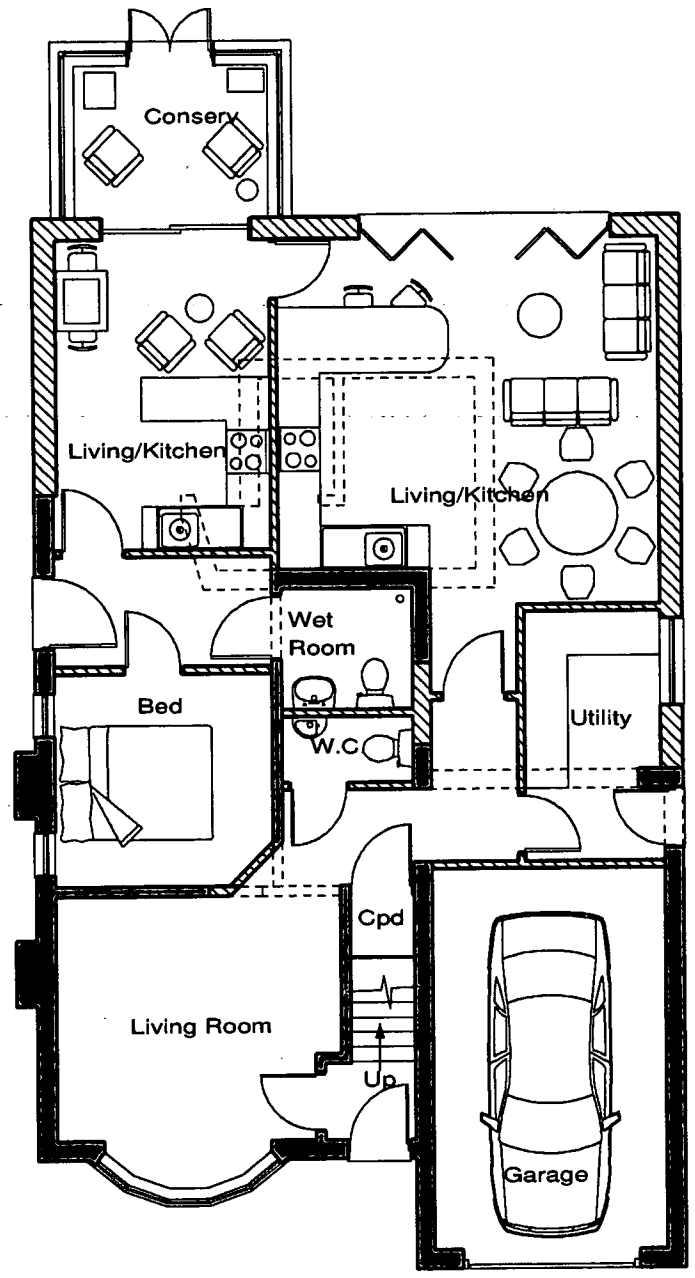


Ground Floor Plan

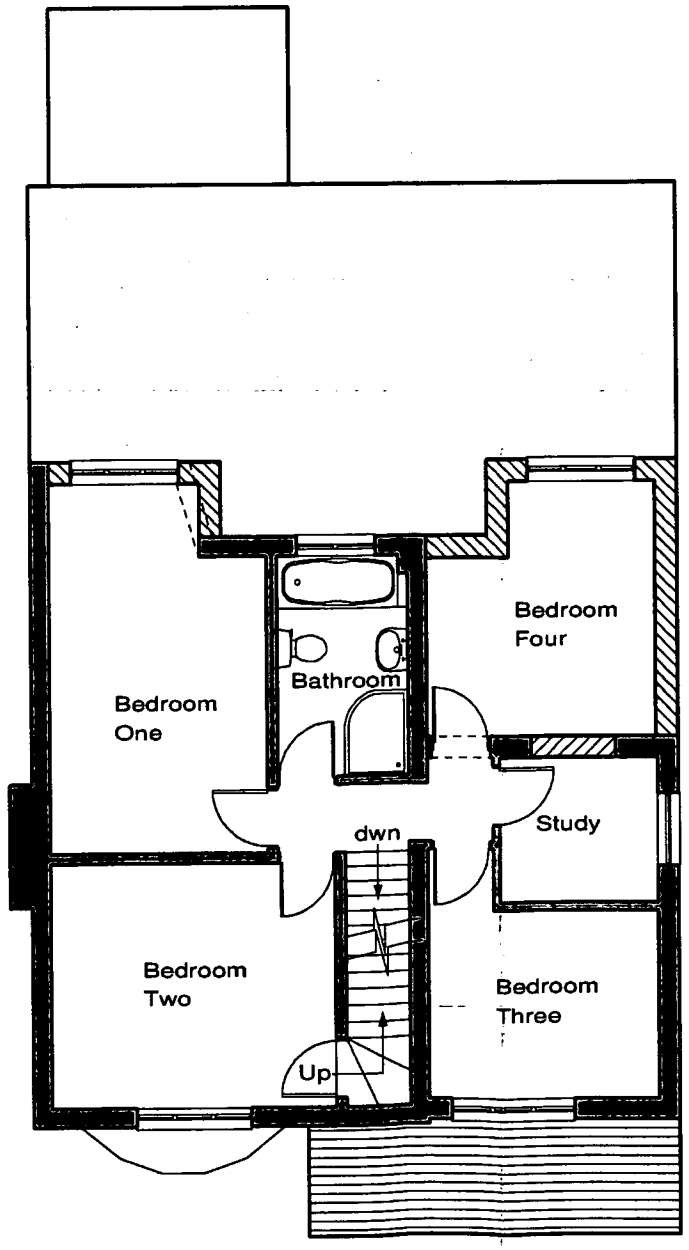


First Floor Plan



Rear Elevation

S A V A G E H A Y W A R D

A R C H I T E C T S

19 Station Rd Hinckley, Leicstershire, LE10 1AW, 01455 635665, FAX- 01455 618971

| | | | |
|---|---|---|---|
| Client: Mr Moore & Mrs Marklew | | Drawing: Sketch Scheme 2 | |
| Project: Extensions & Alterations, 83 The Common, Barwell | Auth: JEH | Date: April 2008 | Drawing No: 03 B |
| | Scale: 1 : 100 | Job No: 08 / 27 | |

THIS DRAWING IS THE COPYRIGHT OF SAVAGE HAYWARD REPRODUCTION IN ANY FORM OF WHOLE OR PART IS FORBIDDEN WITHOUT PRIOR WRITTEN PERMISSION OF THE COPYRIGHT HOLDER DO NOT SCALE FROM DRAWING AND ONLY FIGURE DIMENSIONS ARE TO BE USED