

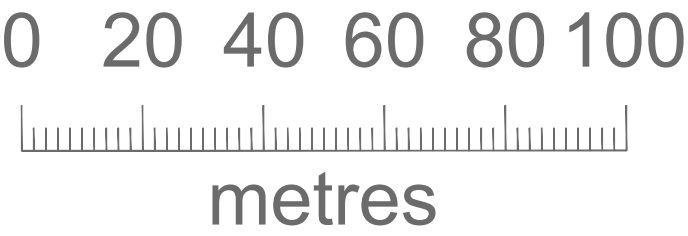


© Crown copyright 2024
Ordnance Survey 100053143


Site Map Scale 1:1250

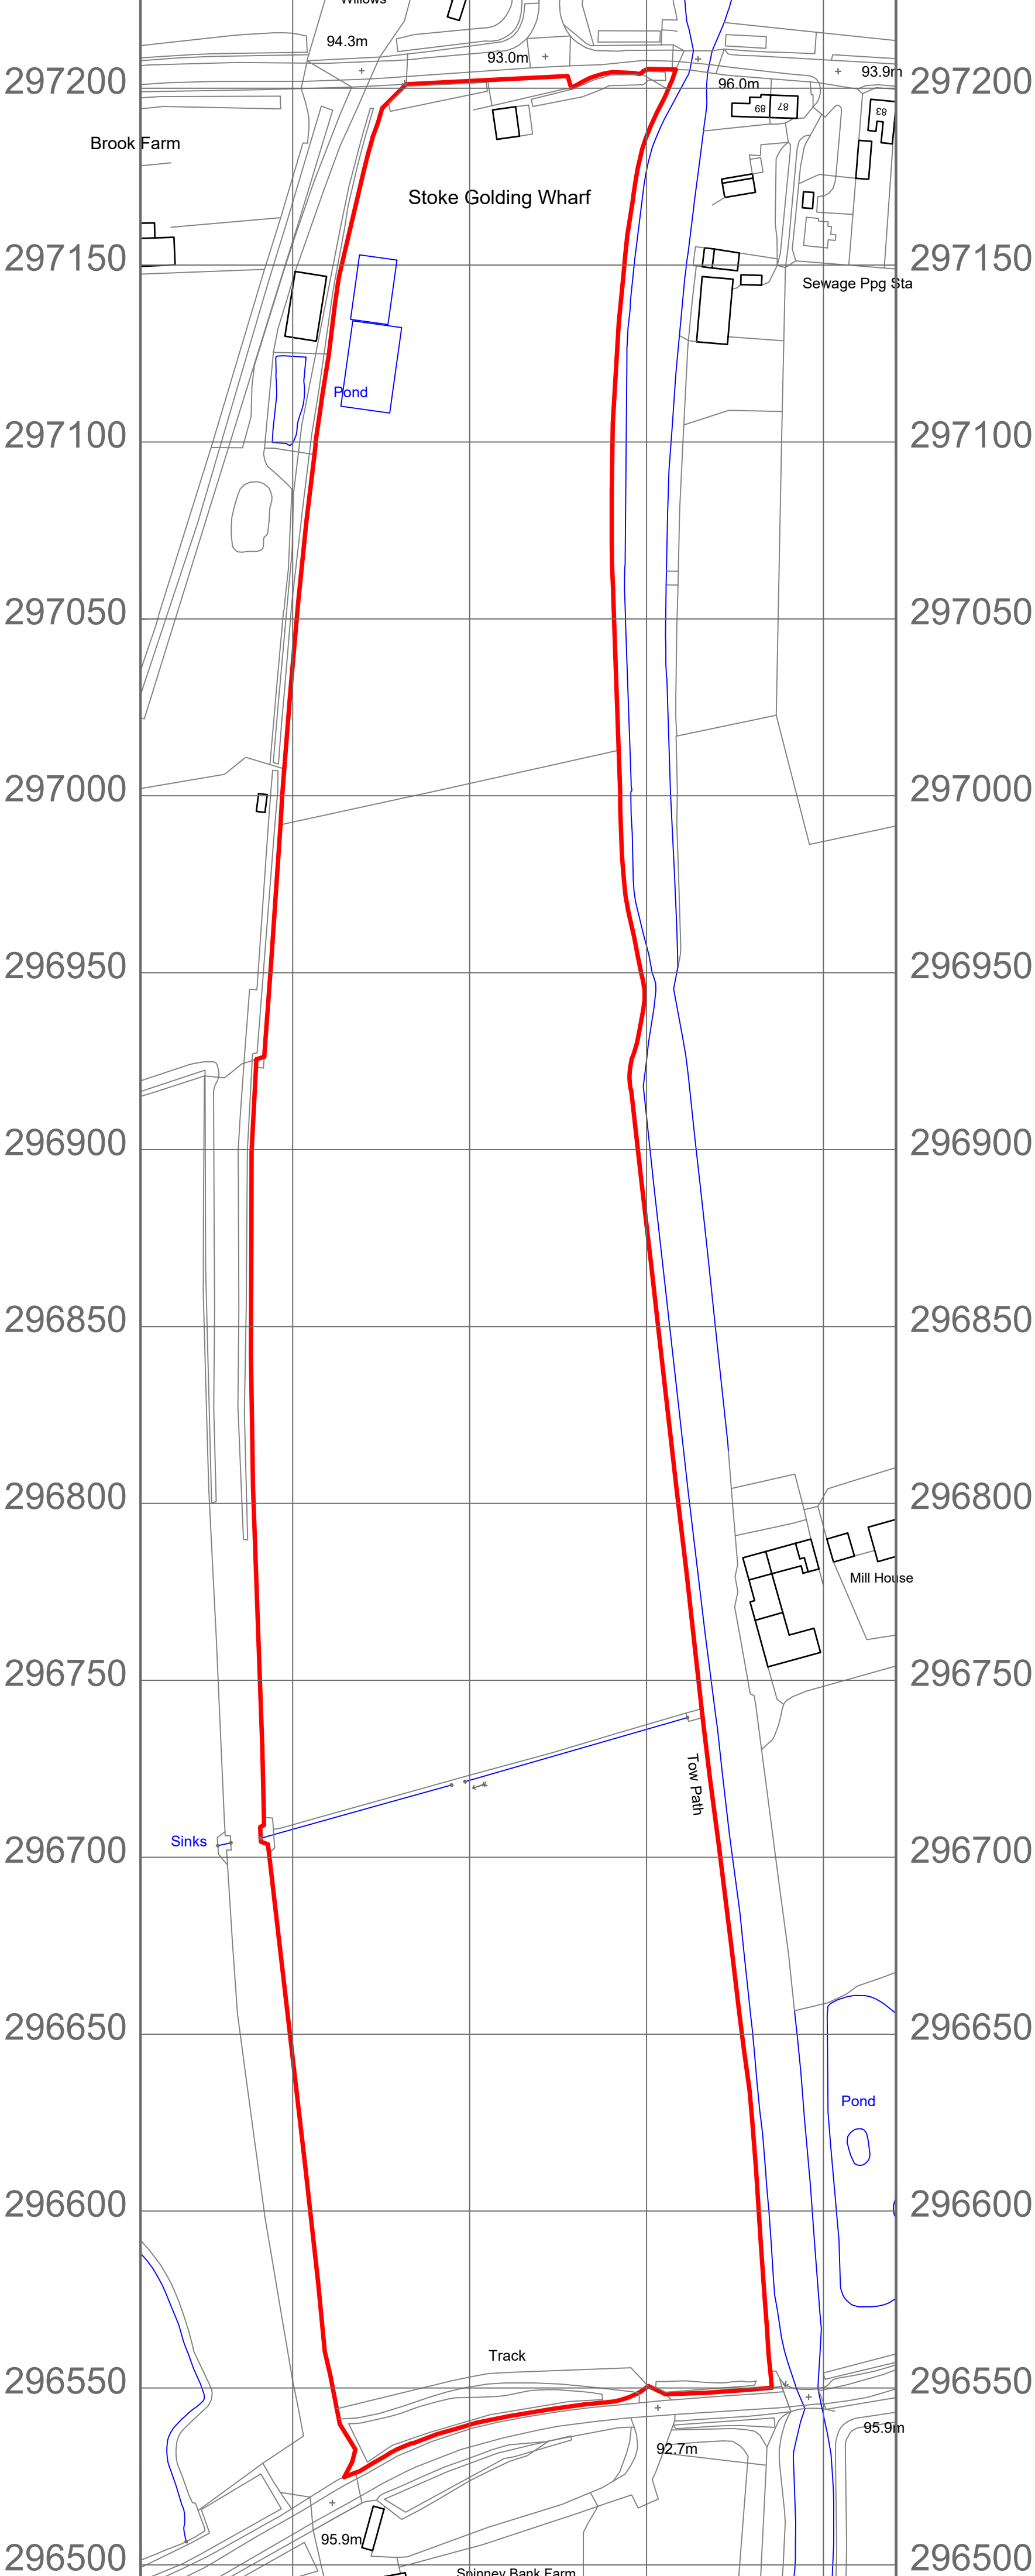

© Crown copyright 2024
Ordnance Survey 100053143

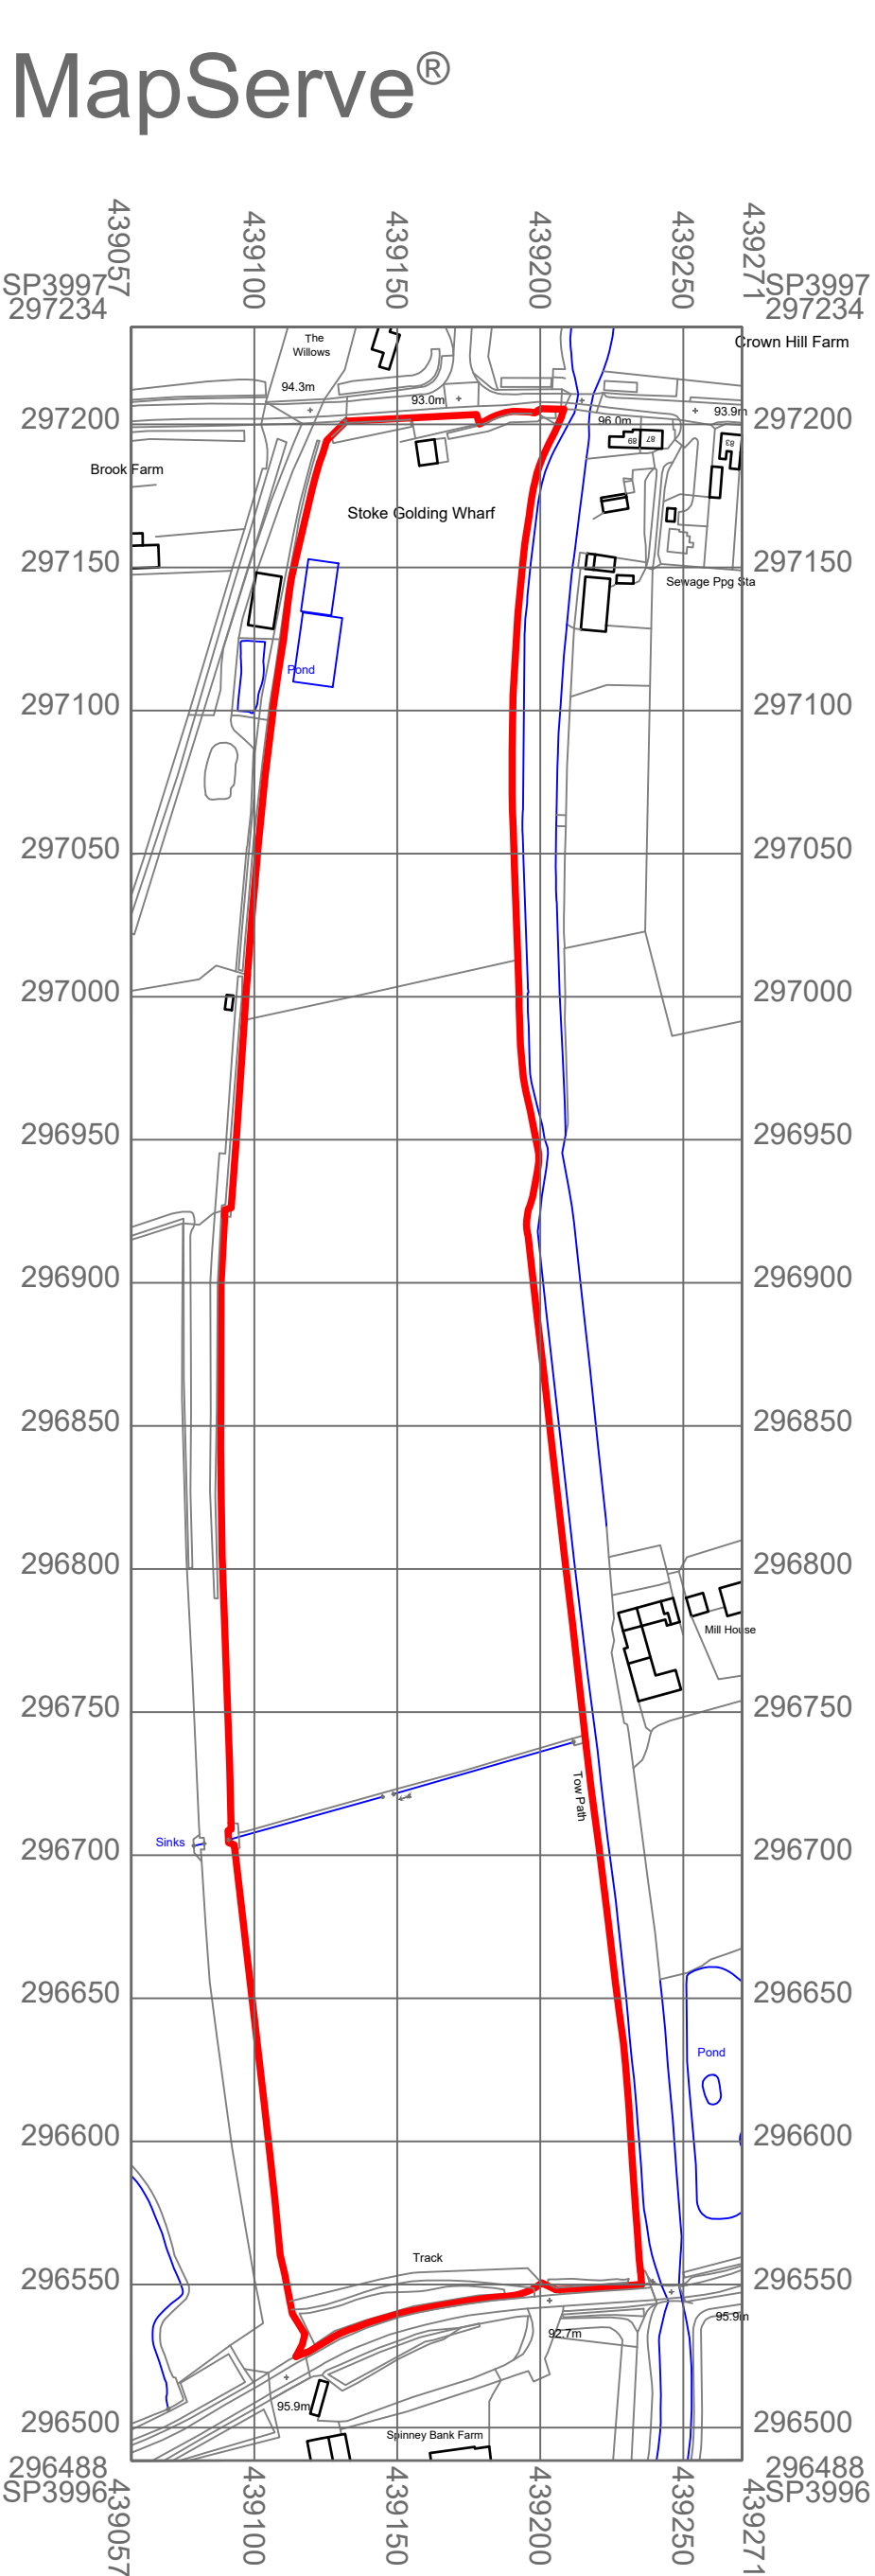

Site Map Scale 1:2500

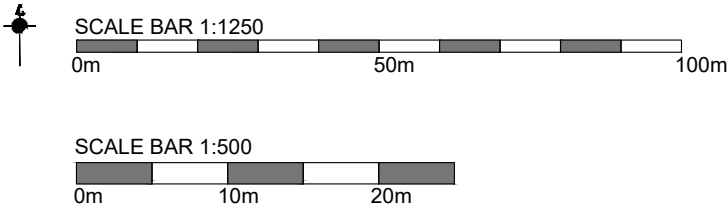

PARTY WALL ACT 1996. Your attention is drawn to the client's responsibilities under the aforementioned act, namely that you should inform your neighbours in writing that you intend to carry out works to the Party Wall and that he may have certain requirements of his own. You may wish to contact a Surveyor or Solicitor for further advise on this matter.

PLANNING APPROVAL

LITEBOX
ARCHITECTURE

The Lite House, Ansley Road, Nuneaton, Warwickshire. CV10 8LY
T: 02476 629192
info@liteboxarchitecture.co.uk
www.liteboxarchitecture.co.uk

Client: Mr P Morris
Little Mulberry
Upton Lane
Stoke Golding
CV13 6EU

Project: Erection of 2no Agricultural Buildings at Little Mulberry, Upton Lane,
Stoke Golding. CV13 6EU

Date:	19.08.2024	Scale:	As Drawn @ A1
Dwg No:	001	Revision:	A
Drawn By:	PL		