DCBLCKPLAN.

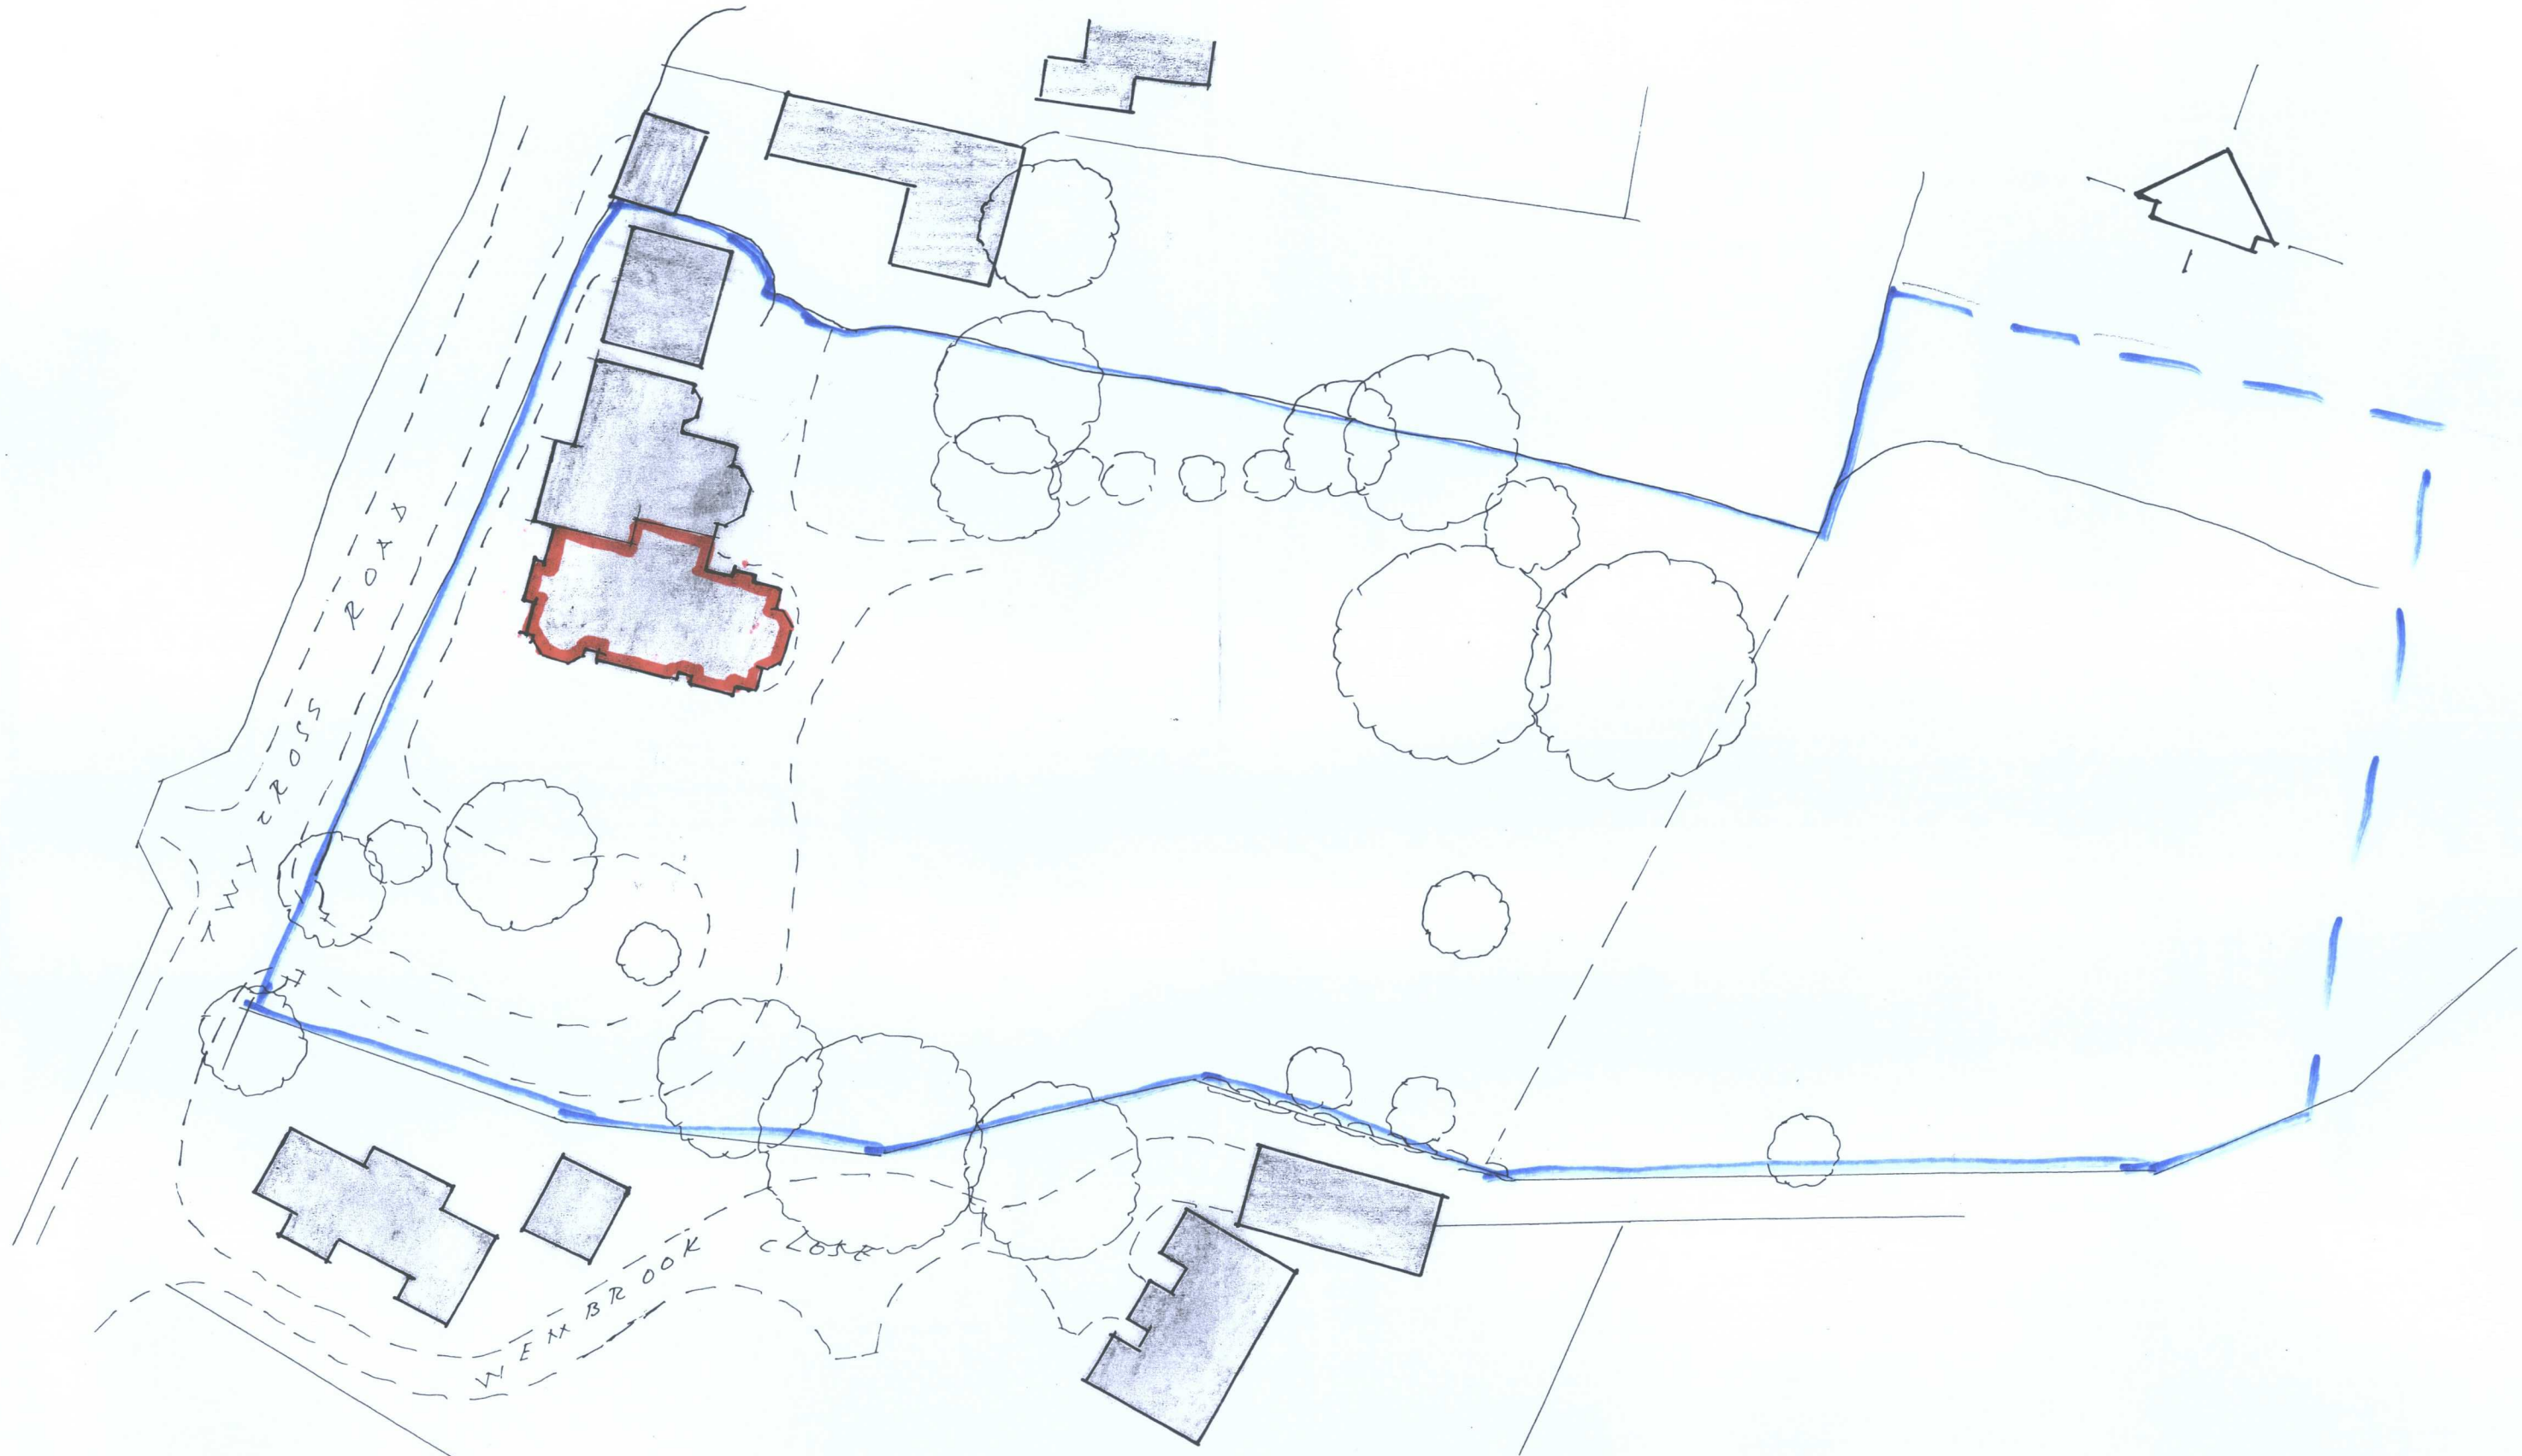

BLOCK PLAN
SCALE ~ 1:500

PROPOSED PART CHANGE OF USE FROM RESIDENTIAL DWELLING TO WEDDING CEREMONIES
FOR MRS. J. BROTAN
AT SHEEPY LODGE, TWYCROSS ROAD
SHEEPY MAGNA