

PROPOSED CHANGE OF USE TO DENTAL PRACTICE - 105-107, CHURCH ST, BURBAGE, LEICS

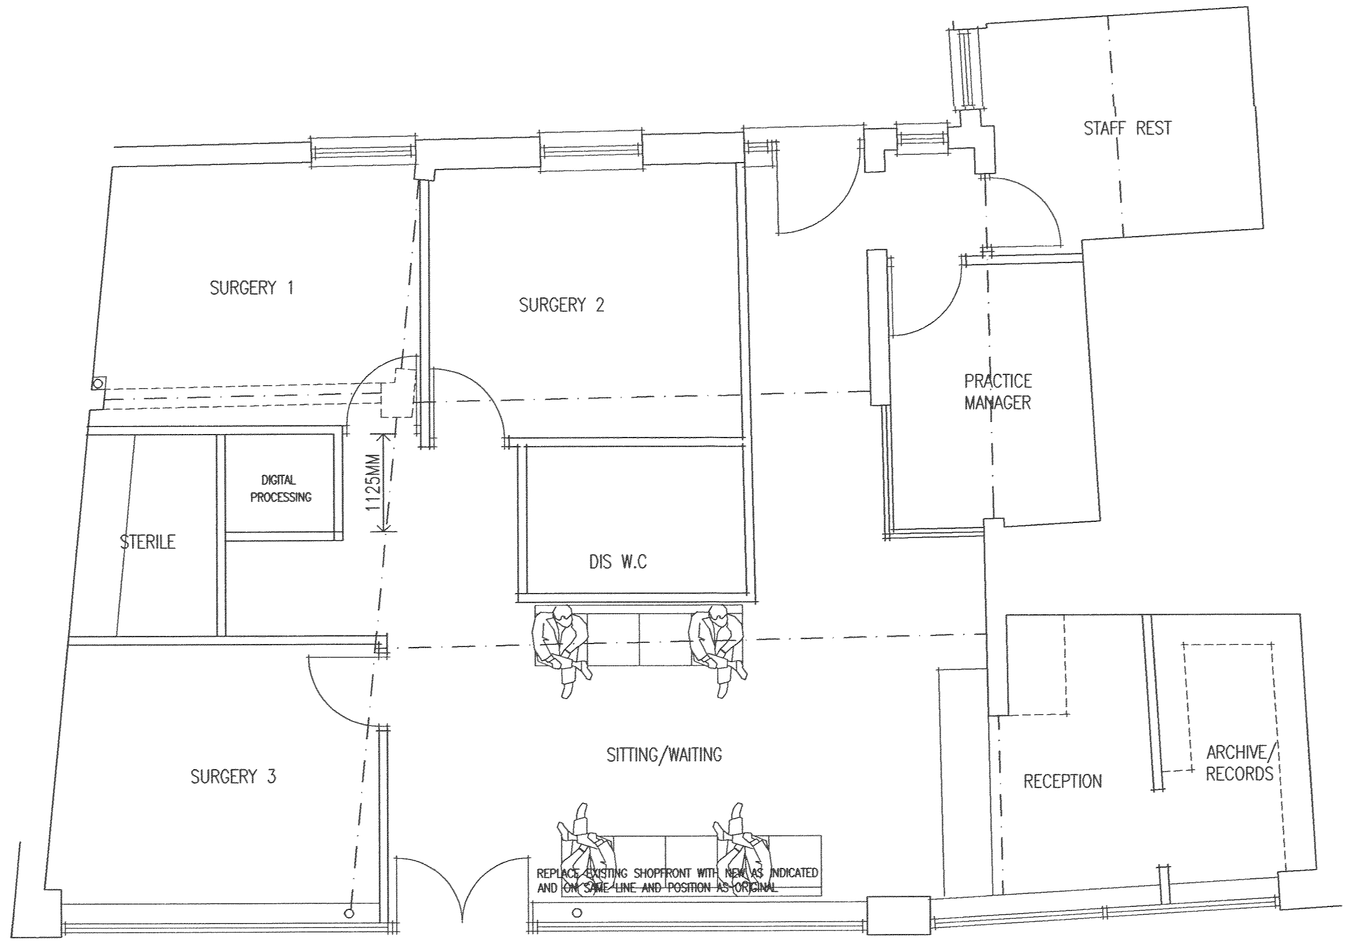


LAYOUT PLAN AS APPROVED



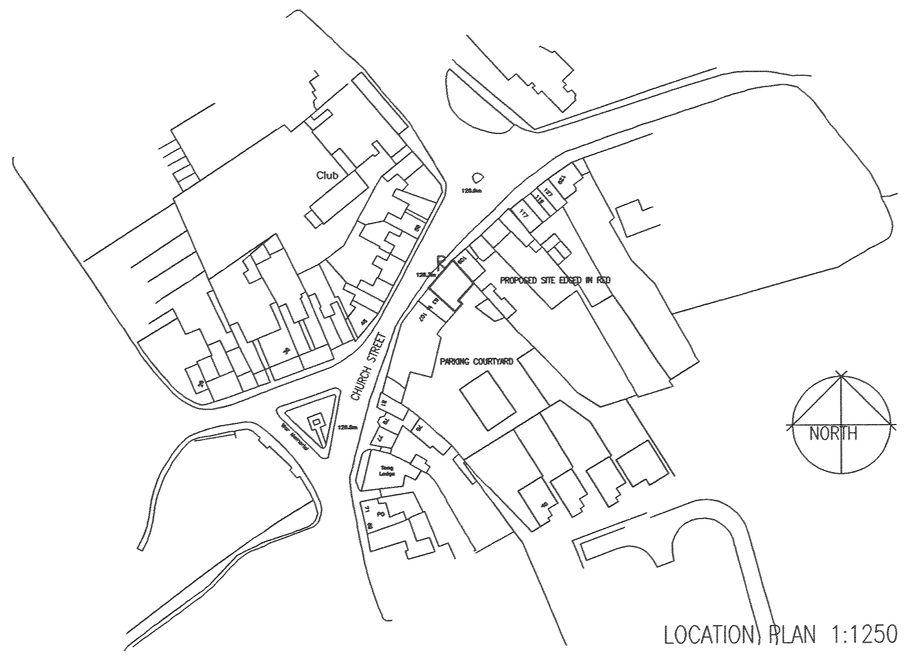

LOCATION PLAN 1:1250

LAYOUT PLAN AS EXISTING

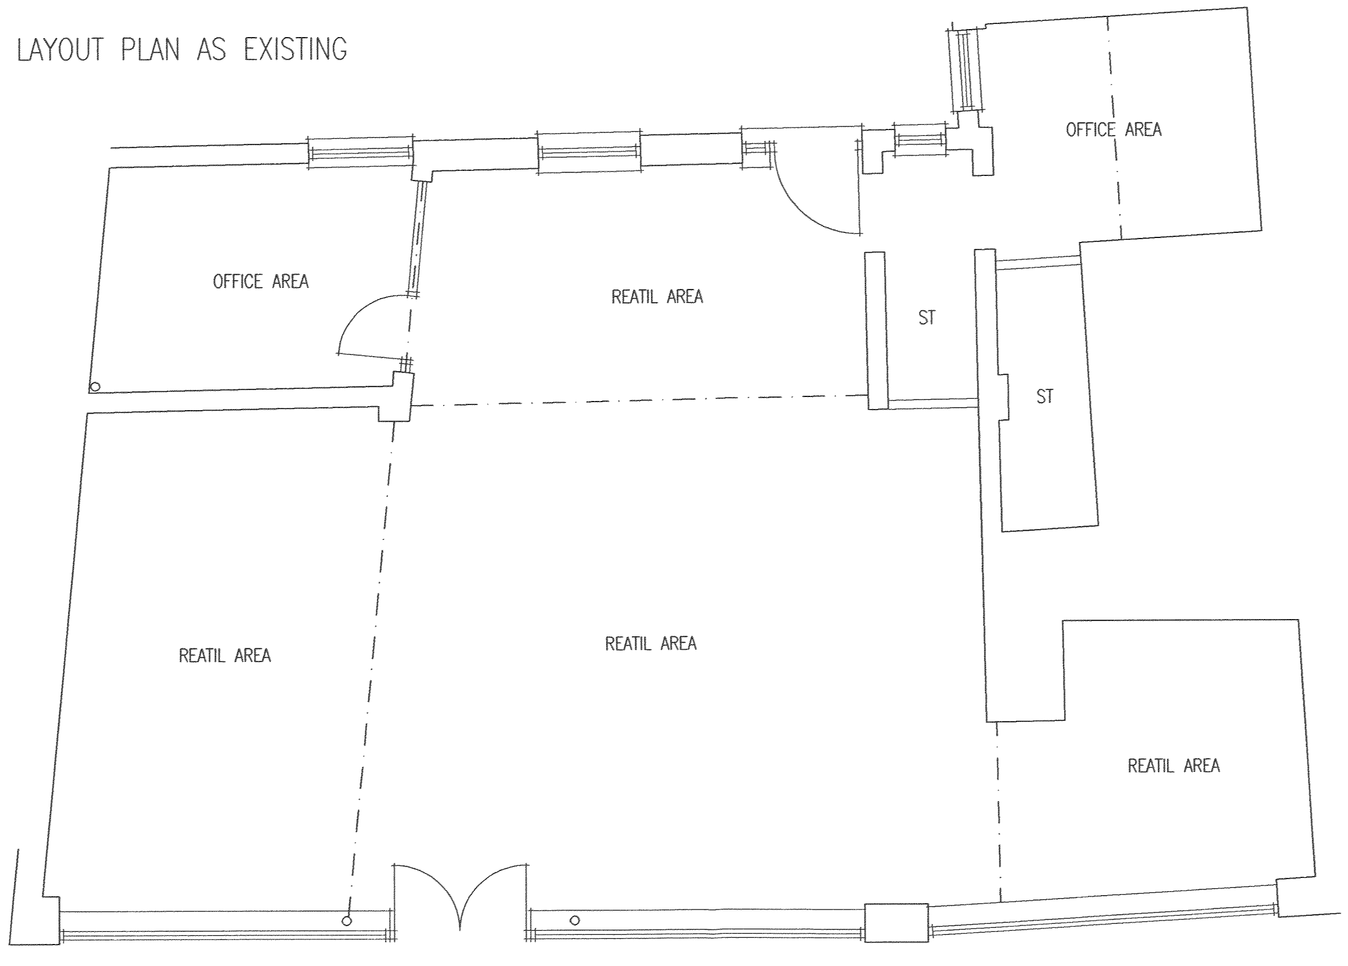



BLOCK PLAN 1:500

DEVELOPMENT SERVICES
30 DEC 2008
RECEIVED

REV A..... SHOP FRONT REVISED DEC'2008

LIFESTYLE
ARCHITECTURAL SERVICES

Please reply to:
29 Curlew Close
Coalville
Leicestershire
LE67 4BD

Tel: 01530 838393
Mobile: 07919 403576
Fax: 01530 838393
Email: lee.alesbrook@zen.co.uk

Project PROPOSED CHANGE OF USE TO DENTAL PRACTICE AT 105-107 CHURCH STREET, BURBAGE HINCKLEY for RODERICKS DENTAL GROUP

Sheet Title SKECTH PROPOSALS OVERLAY B

Scale 1:50 **Ref** 2008-91-01A

Date SEP' 2008 **Drawn** LDA

ALL DIMENSIONS TO BE CHECKED ON SITE. DO NOT SCALE OFF DRAWING. THIS DRAWING IS THE COPYRIGHT OF THE ARCHITECT AND NOT TO BE REPRODUCED WITHOUT THEIR PERMISSION. ORDNANCE SURVEY MAP INFORMATION REPRODUCED WITH PERMISSION OF HMSO CROWN COPYRIGHT RESERVED.