

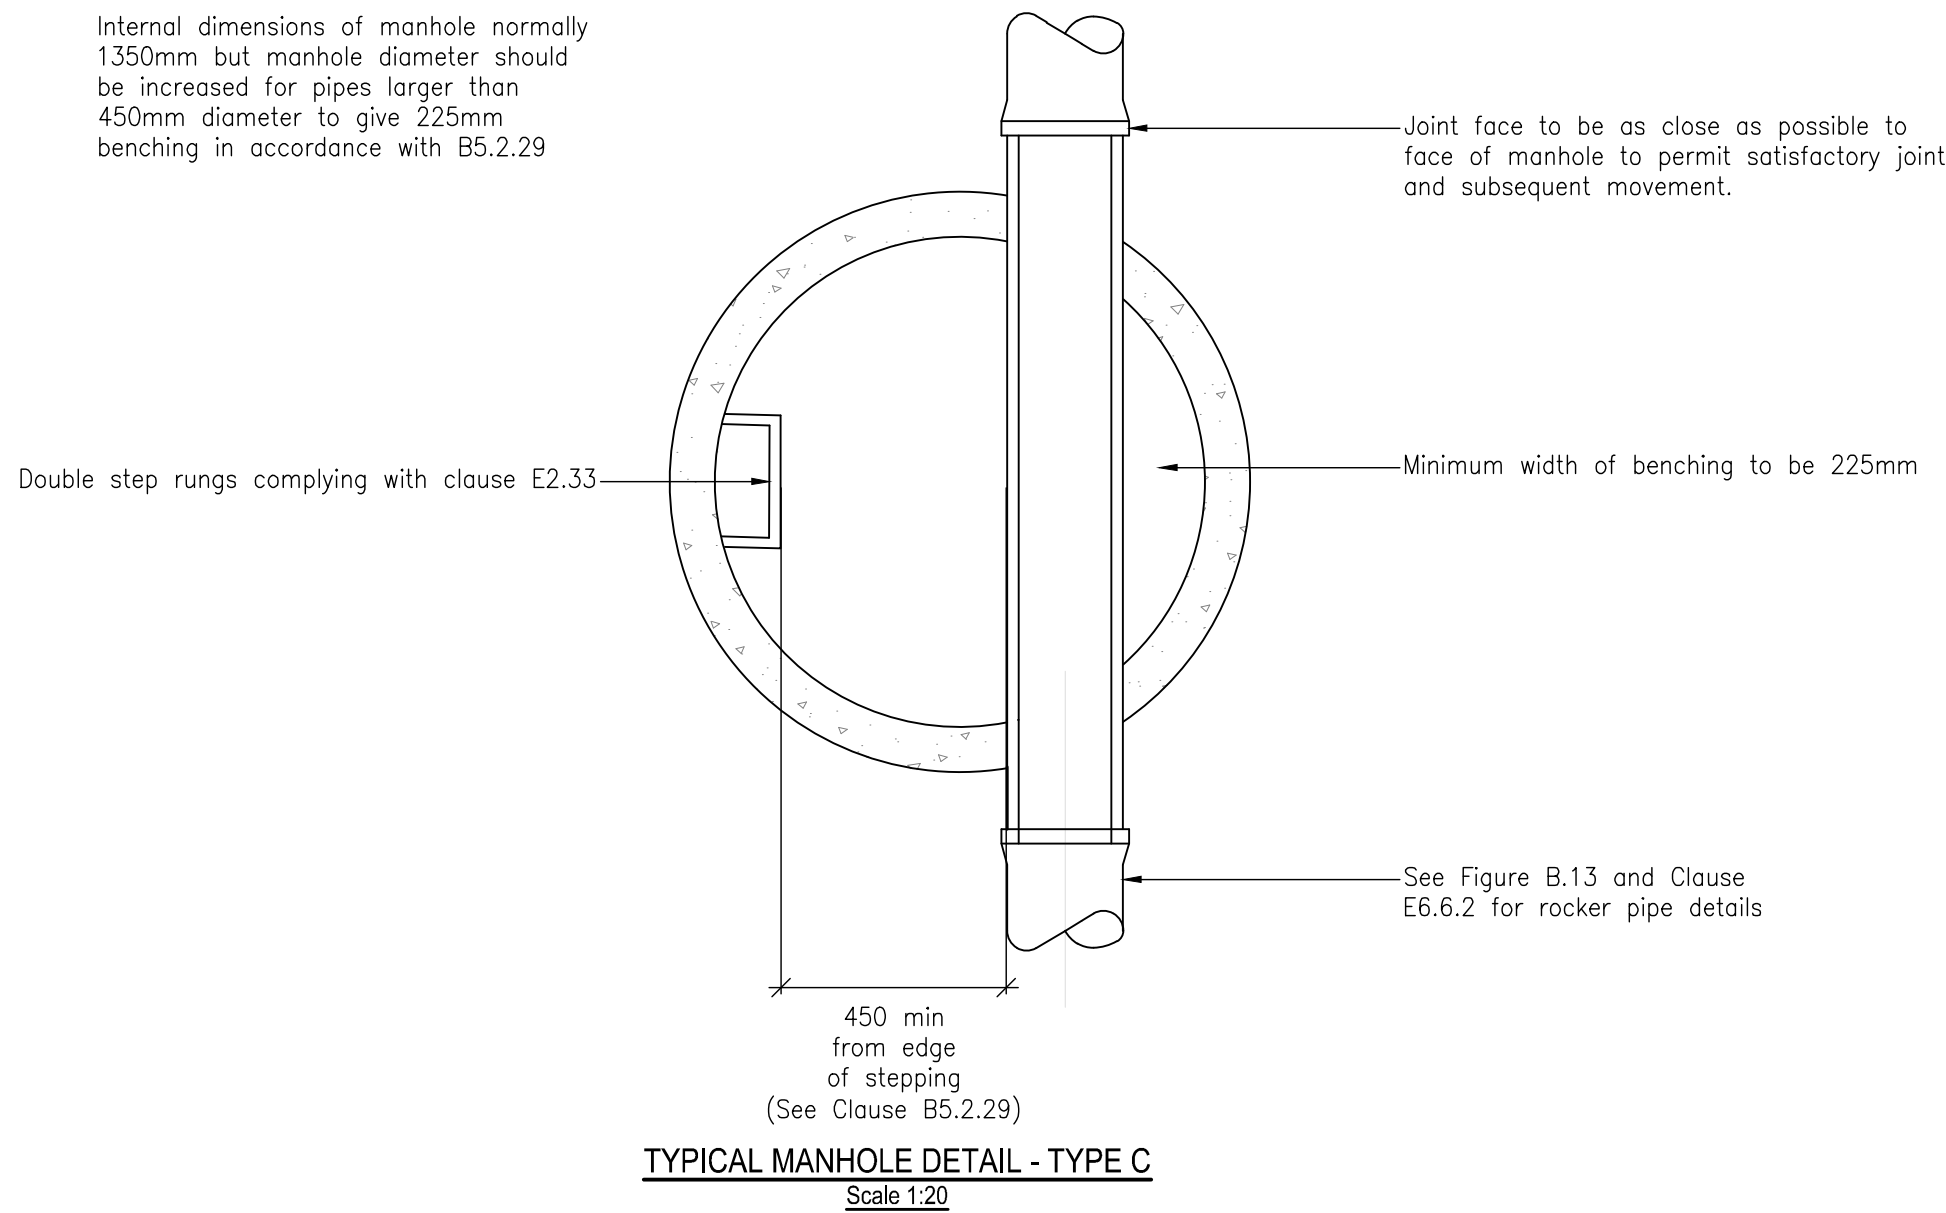


DO NOT SCALE	This drawing is the copyright protected intellectual property of Diamond Wood & Shaw Limited and is not to be used or reproduced in any way without our written permission.		
	NOTES		
	1. THIS DRAWING IS TO BE READ IN CONJUNCTION WITH ALL OTHER DWS DRAWINGS, CALCULATIONS, REPORTS AND SPECIFICATIONS (WHERE APPLICABLE) AND, ALL OTHER RELEVANT ENGINEERS, ARCHITECTS & SPECIALIST DESIGN DETAILS. 2. STANDARD NOTES & DETAILS: Refer to drawing number 0-170 onwards for standard notes - CIVIL Refer to drawing number 0-180 onwards for standard details - CIVIL		


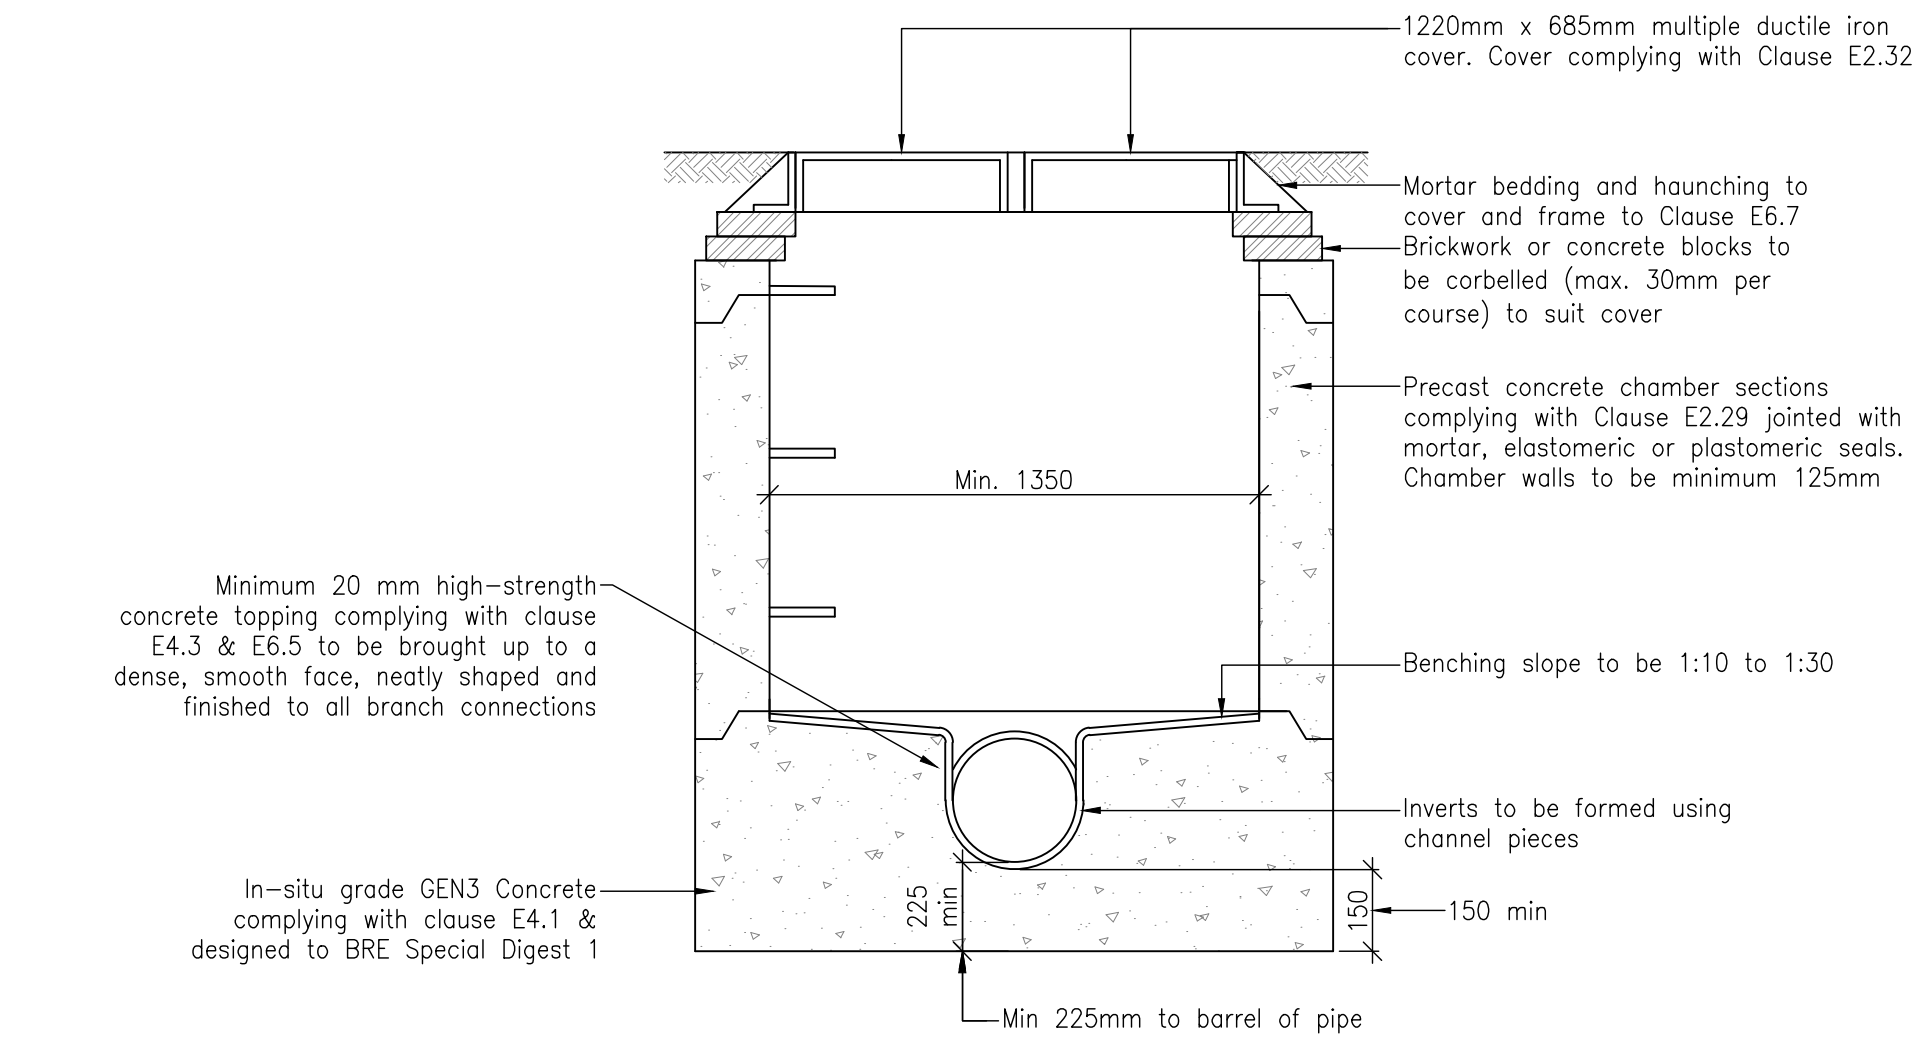


Depth from cover to soffit of pipe less than 1.5m
Maximum pipe size 450mm diameter
Rigid material construction


Note: The use of concrete chamber units to Clause E2.29 with 150mm thick GEN3 in-situ concrete complying with E4.1 and BRE Special Digest 1 in place of brickwork construction is permitted

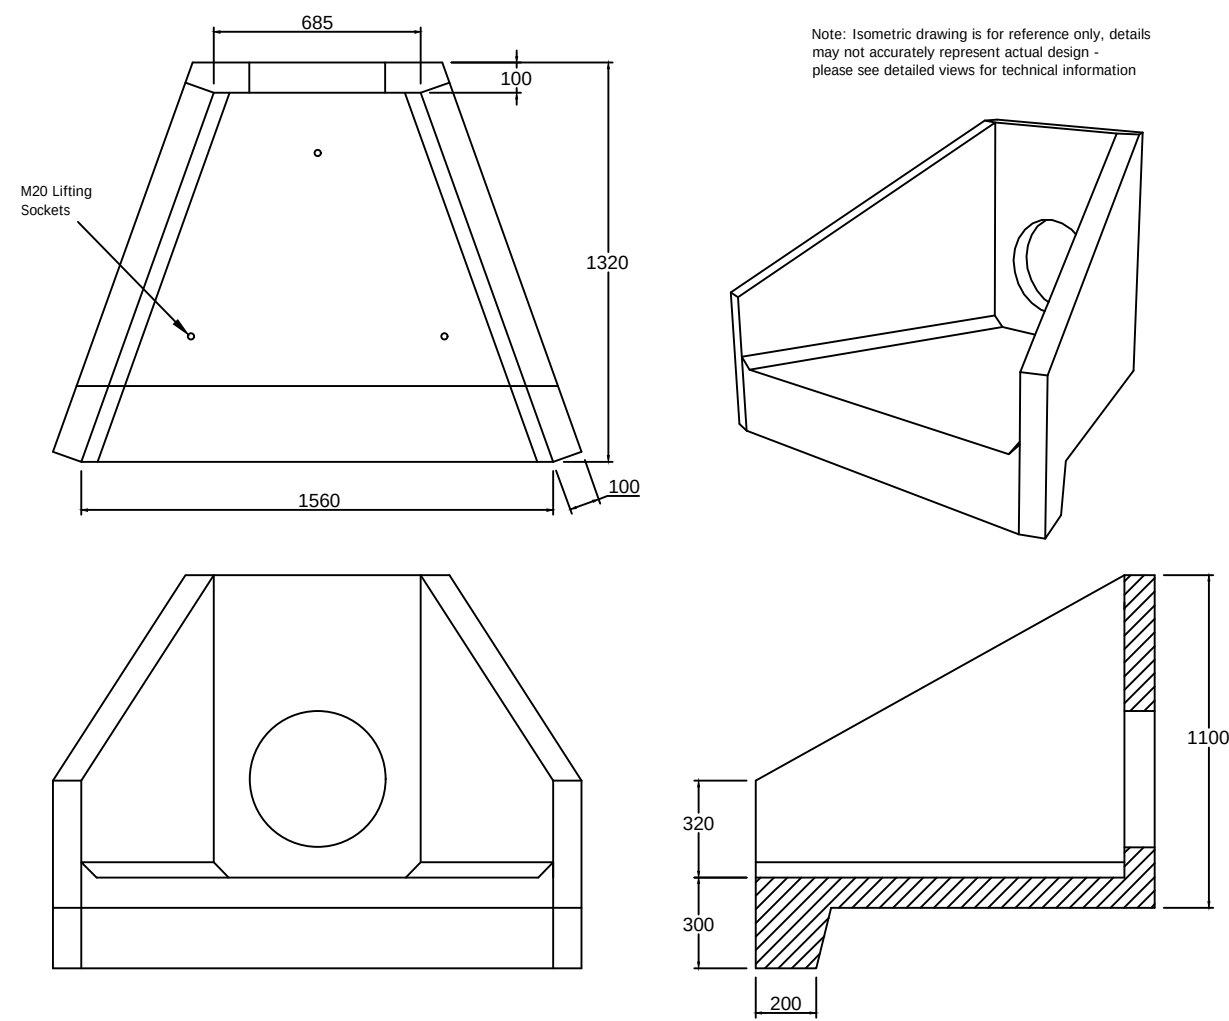

ALTHON H6C HEADWALL DETAIL

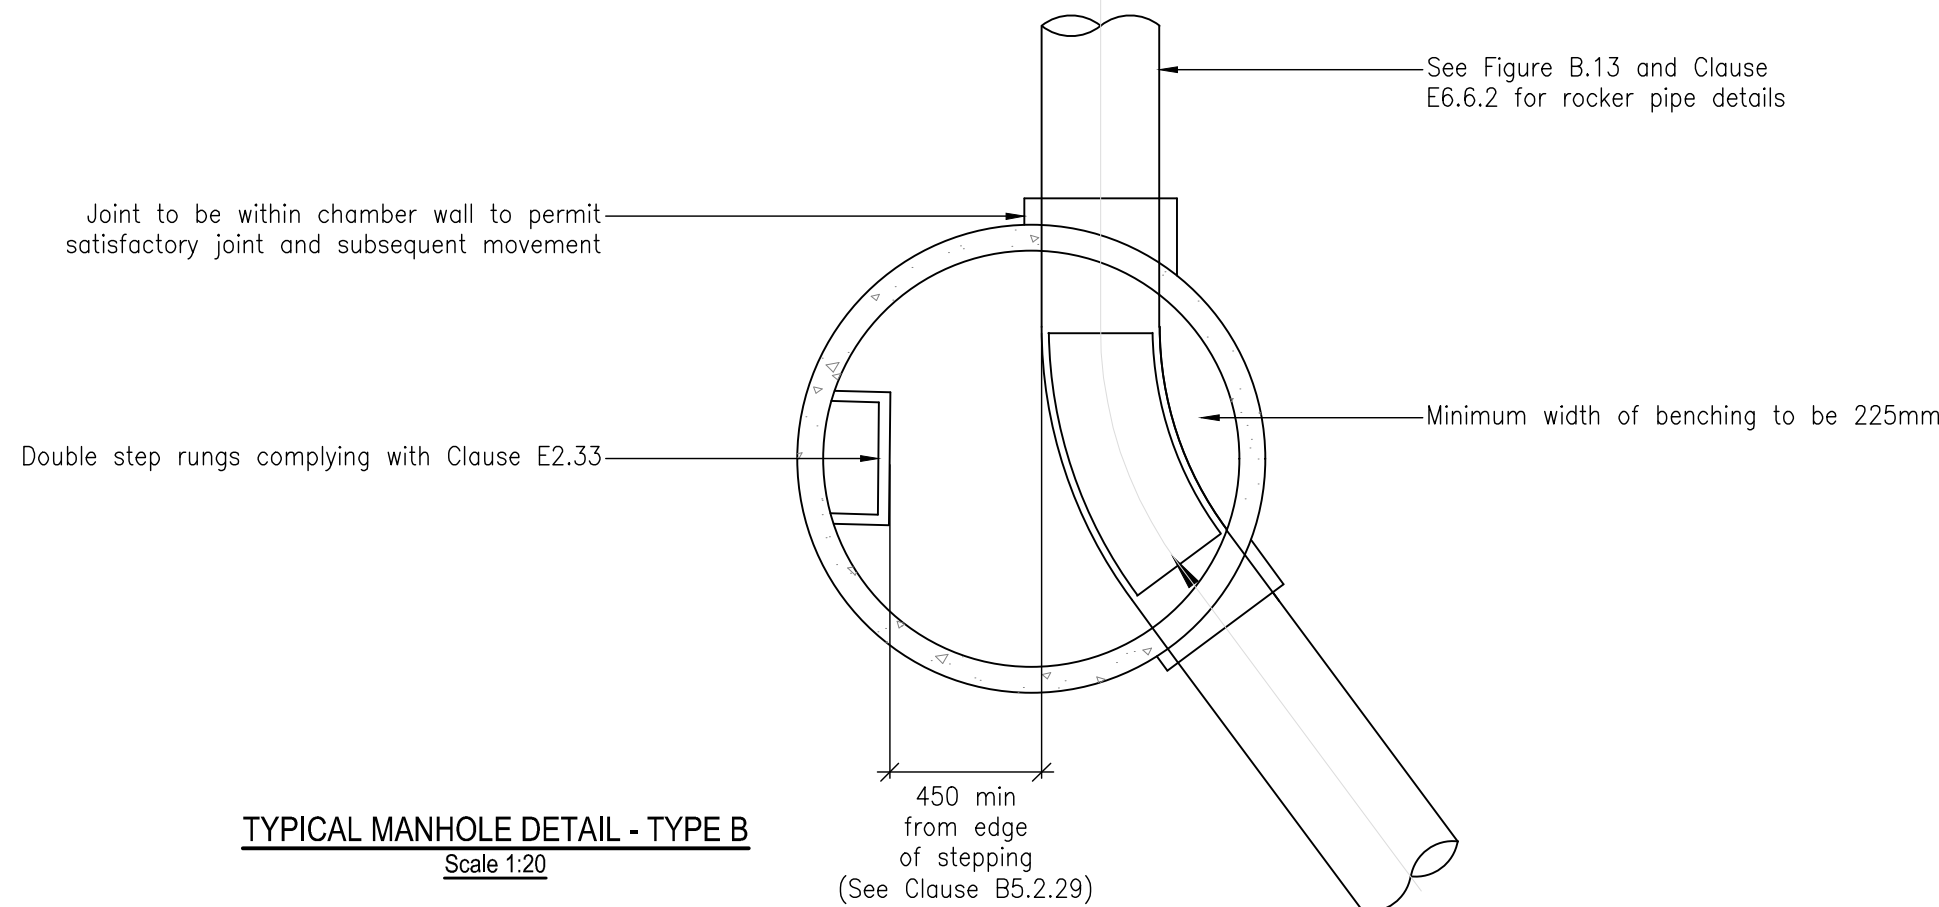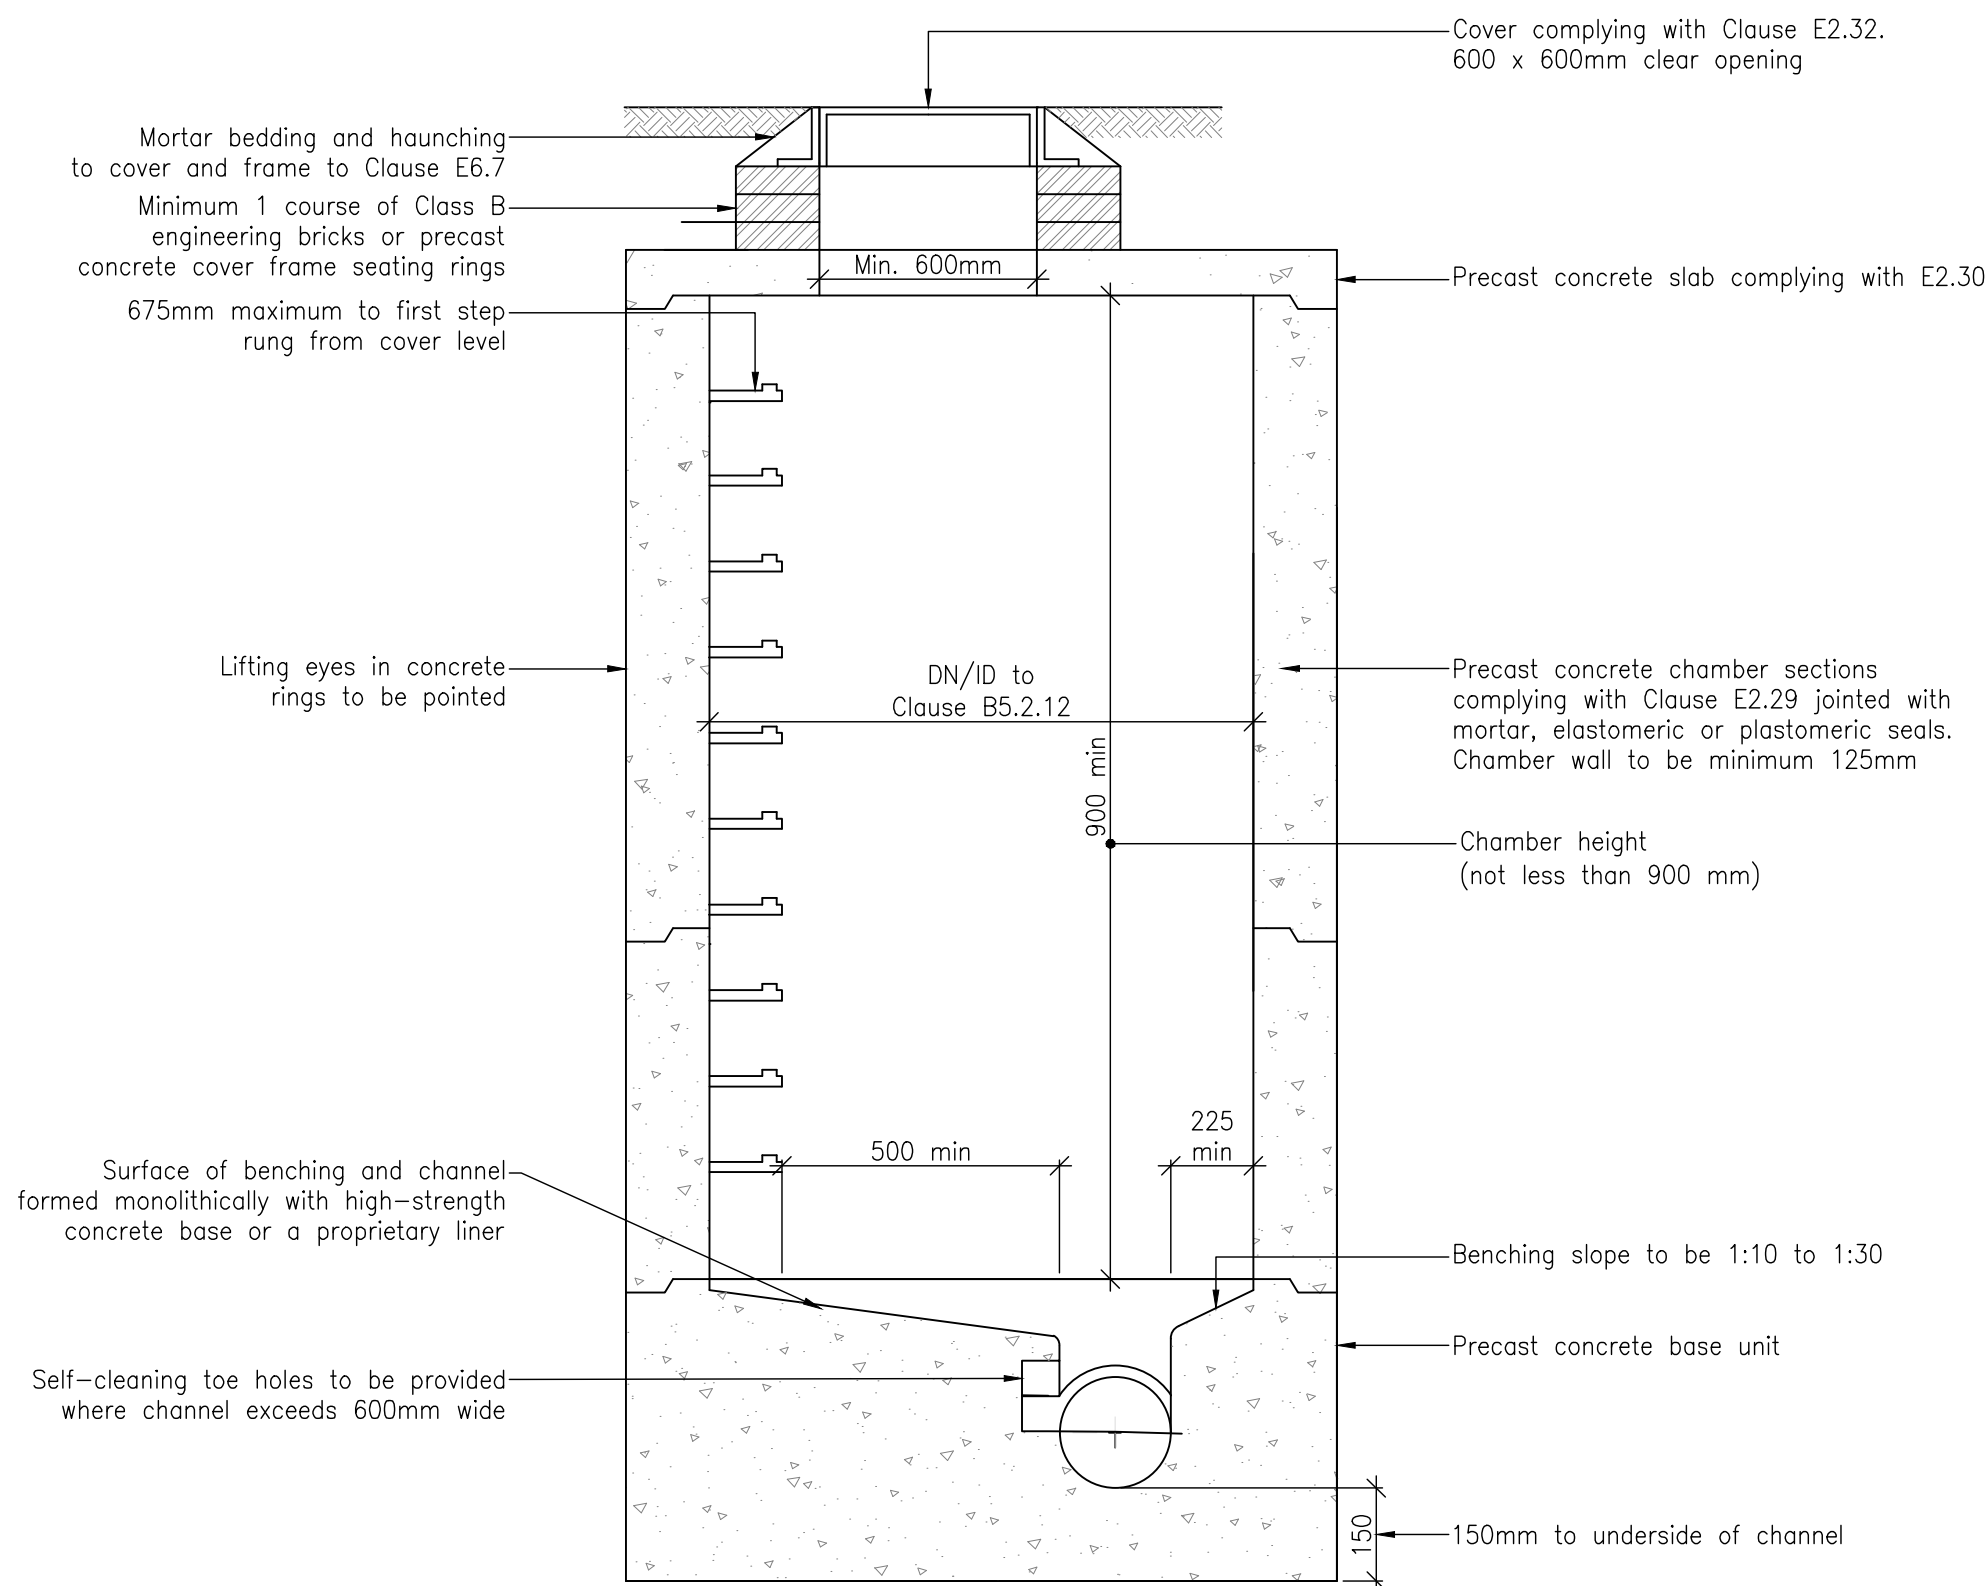

Depth from cover to soffit of pipe 1.5m to 3m
Rigid material construction without concrete surround
Minimum internal chamber diameter to be 1200mm

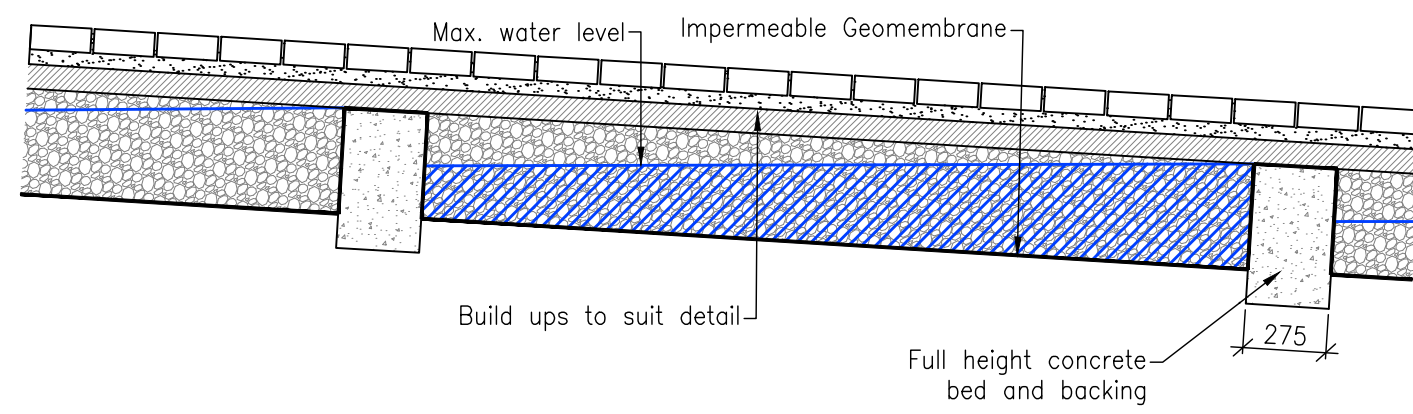

TYPICAL PERMEABLE PAVING CHECK DAM/BAFFLED CONSTRUCTION DETAIL
Scale 1:20

NOT FOR CONSTRUCTION

P1	First issue	16.03.26	LM
Ref	Revision	Date	By
Issue			
PRELIMINARY  Diamond Wood & Shaw Limited The Old School • Blaby Road • Enderby • Leicester • LE19 4AR Tel: 0115 284 8889 • Email: mail@dwsltd.co.uk			
Project Title RATBY SPORTS CLUB, DESFORD LANE, RATBY			
Drawn LM	Engineer LM	Checked BP	
Scale at 1:20 @ A1		Date MAR 2026	
Drawing Title DRAINAGE DETAILS - SHEET 3			
Project No. 25-22211	Drawing No. 0-182	Revision P1	
BIM Code			