



Proposed : North Elevation @ 1:100

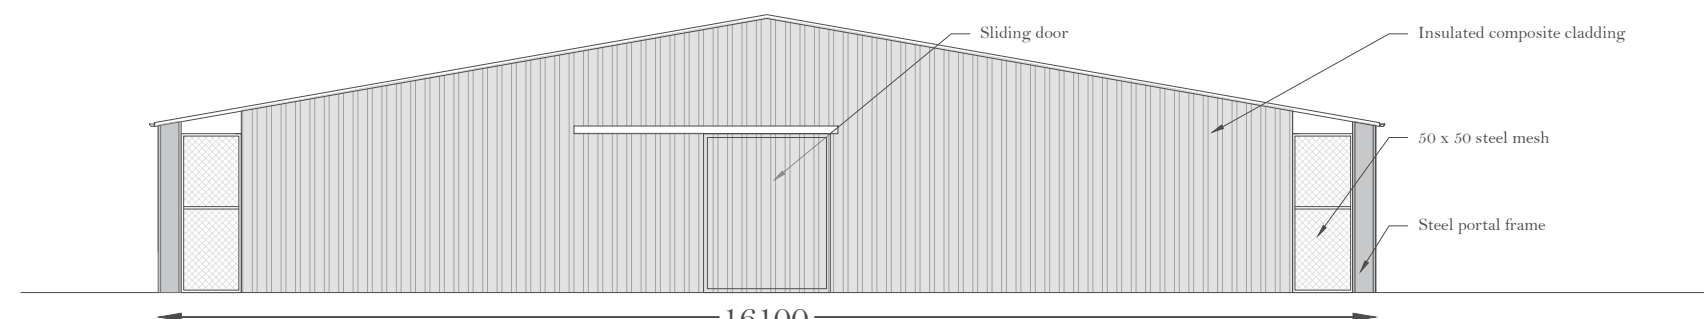


Proposed : First Floor Plan @ 1:100




Proposed : South Elevation @ 1:100

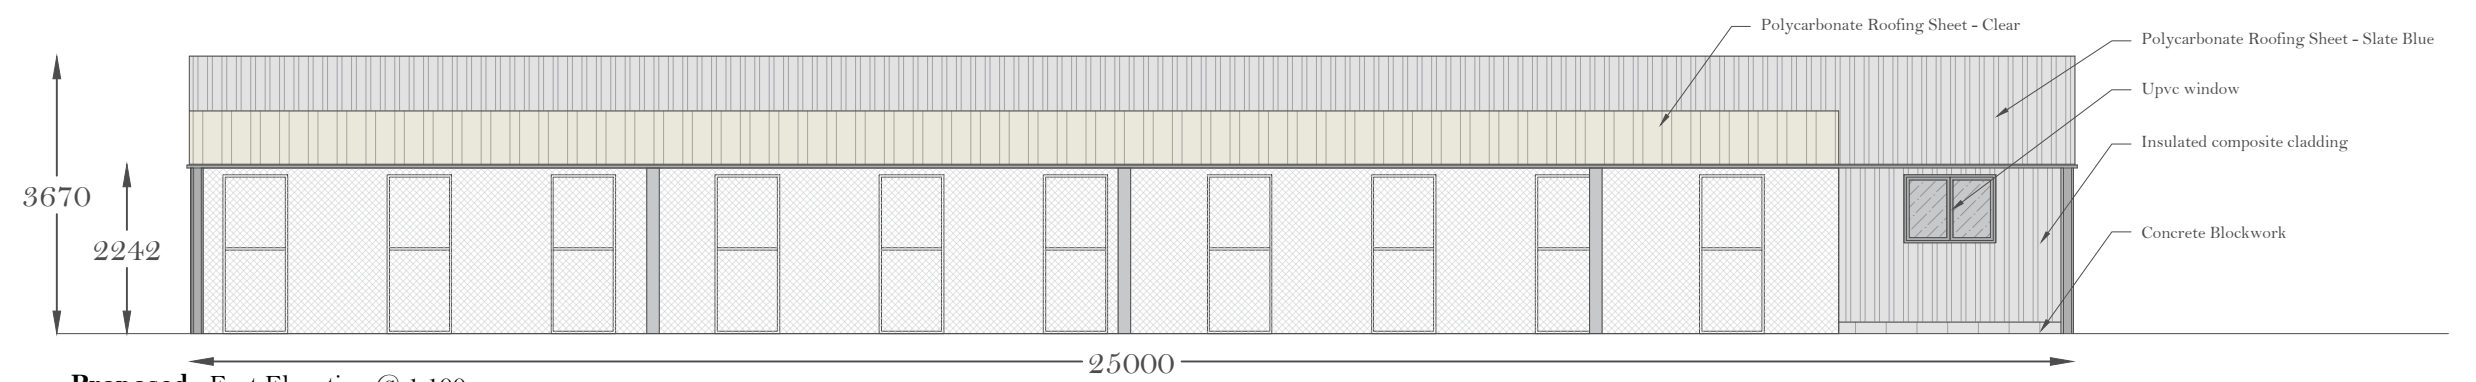

Proposed : East Elevation @ 1:100

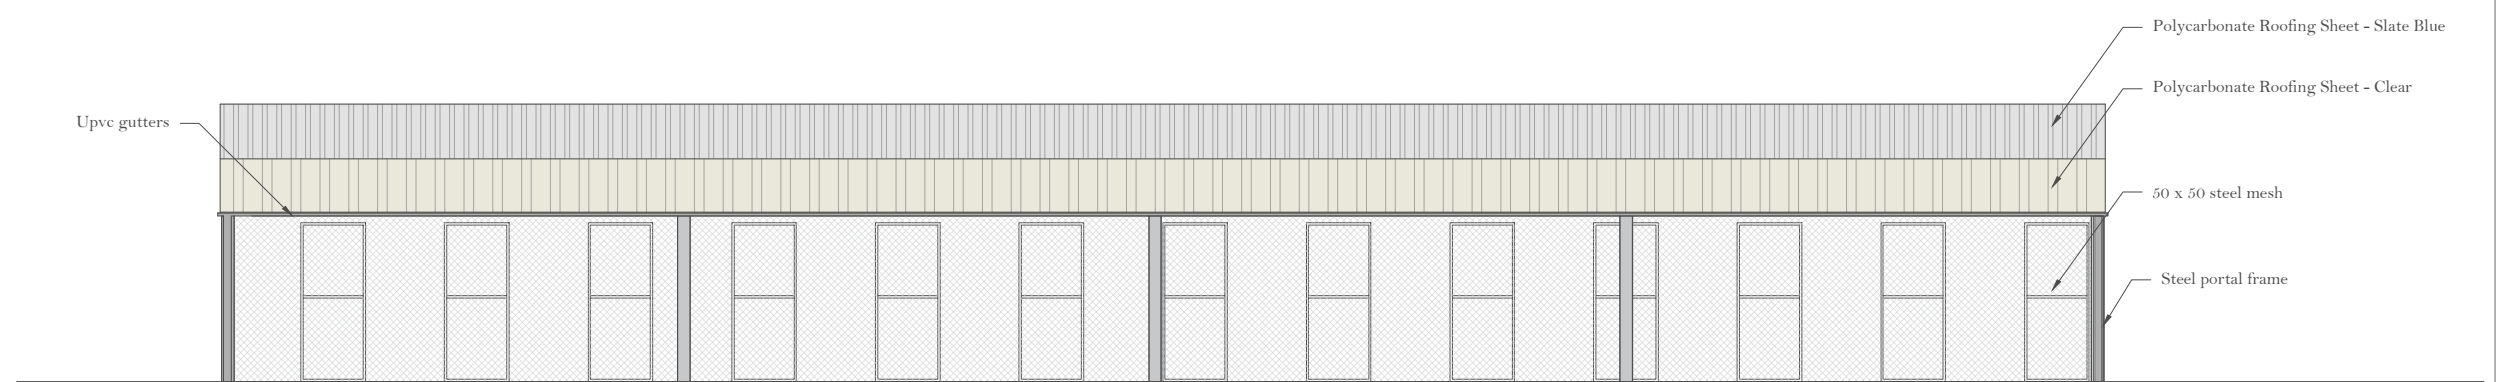

Proposed : West Elevation @ 1:100

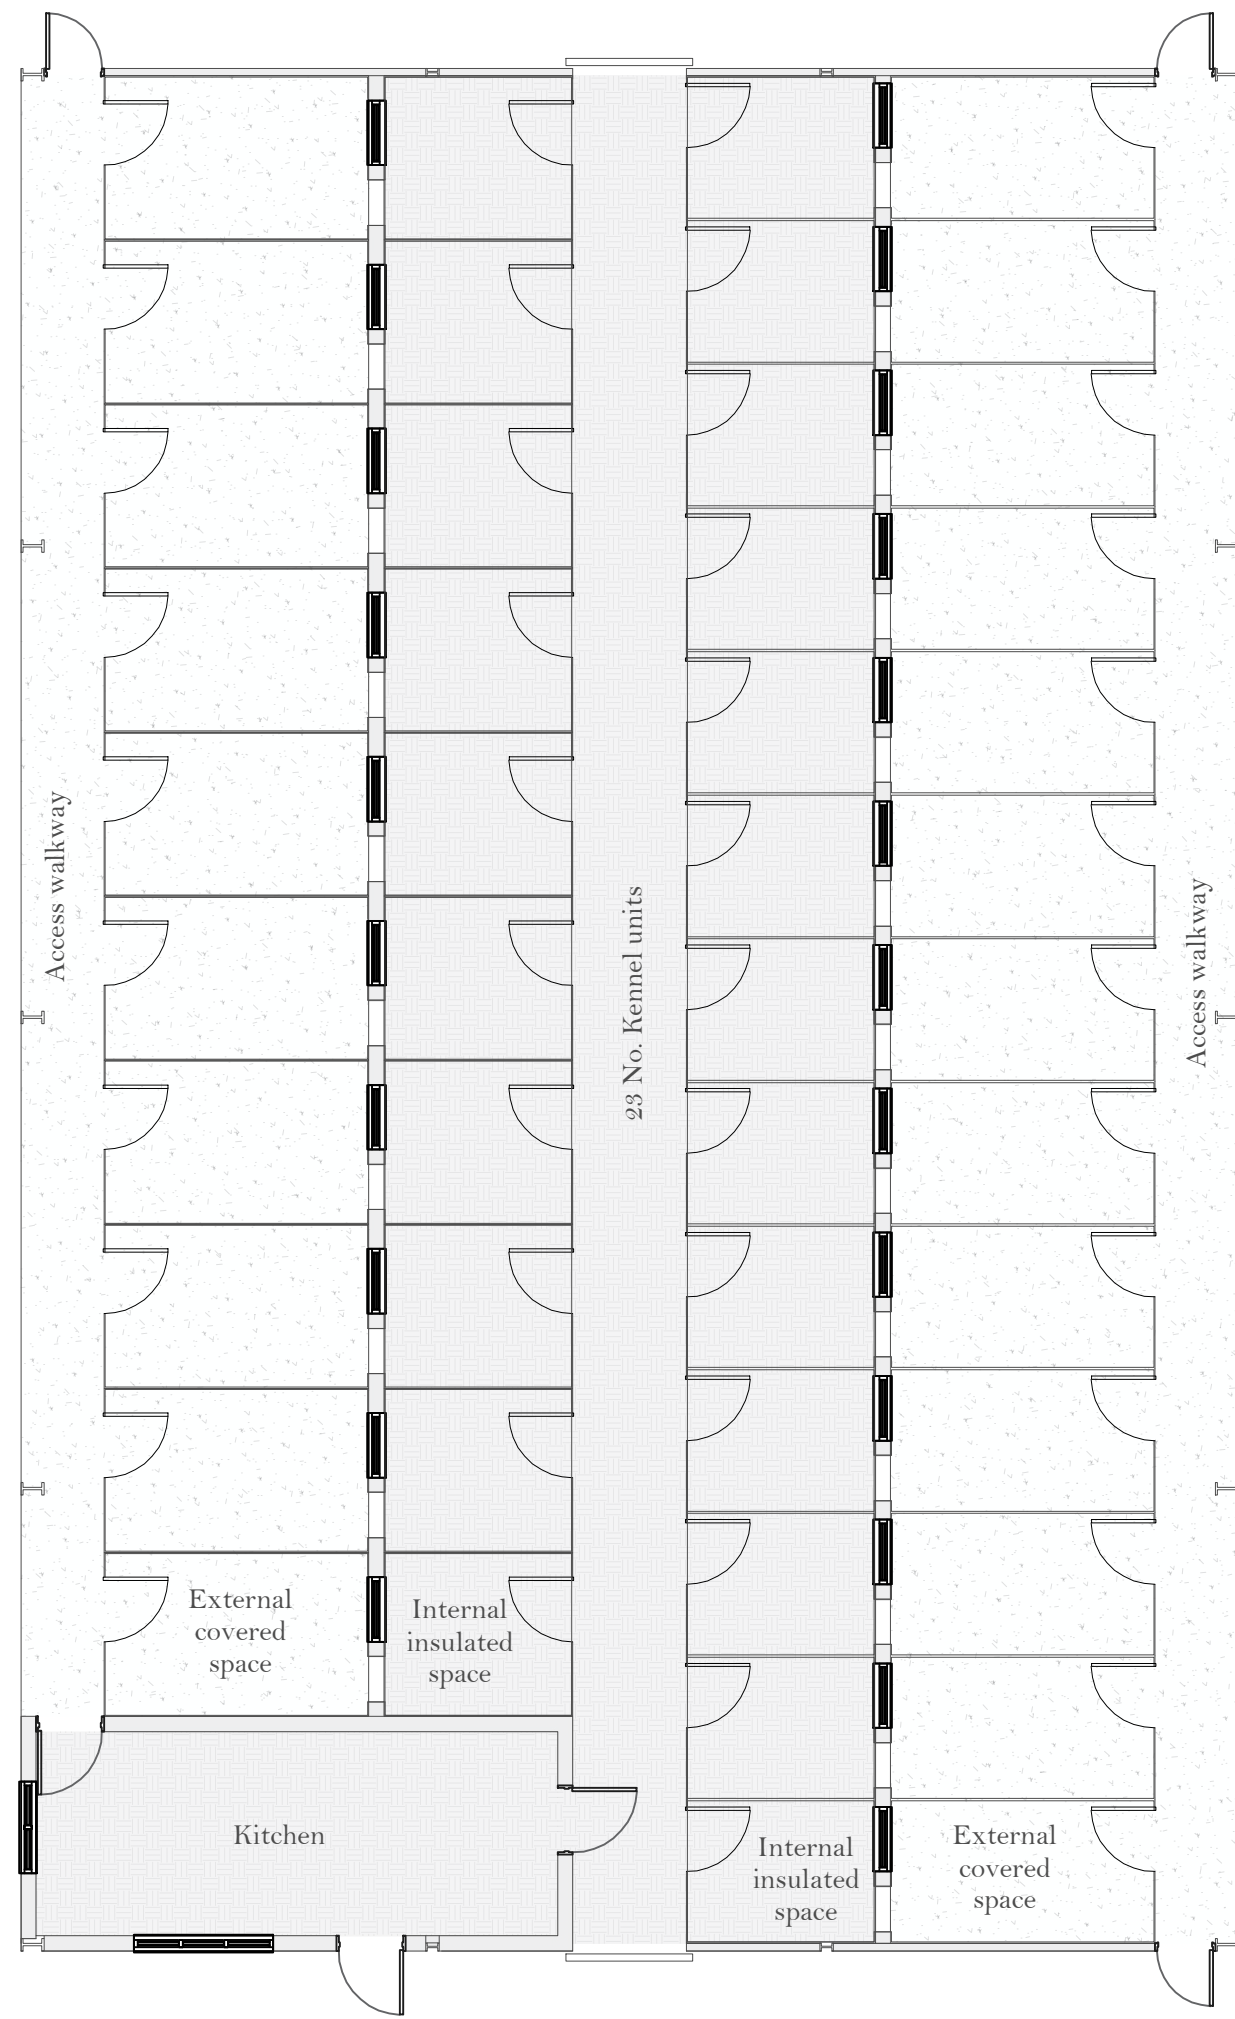

Proposed : Floor Plan @ 1:100