
NOTES

10/00248/FUL

DISCONS

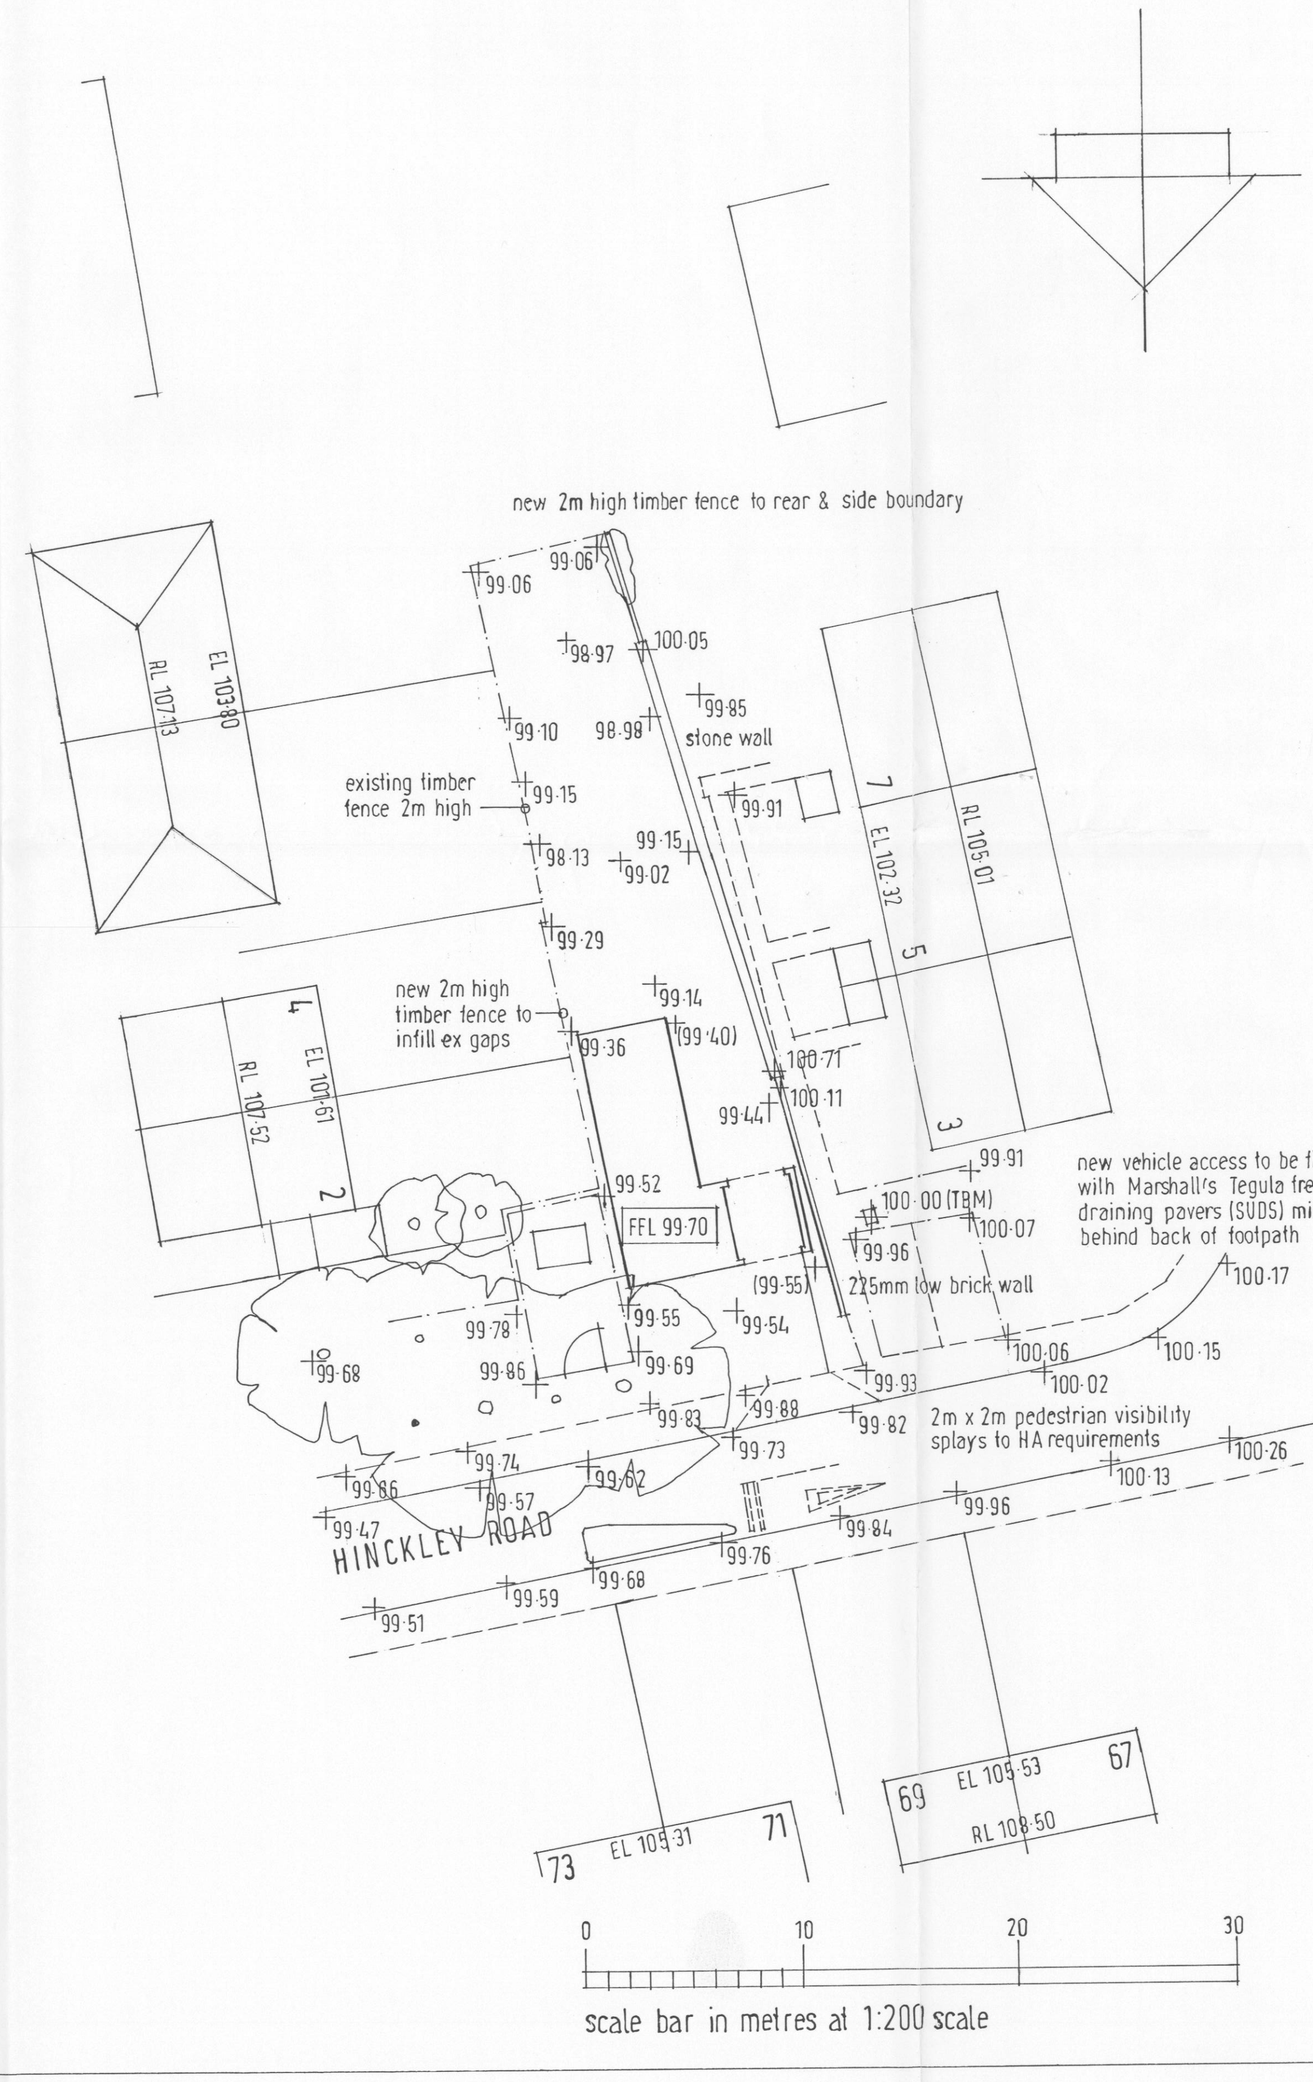

scale bar in metres at 1:200 scale

99·44 indicates existing levels

(99·55) indicates proposed levels

all levels relate to TBM on ex manhole cover = 100·00

REVISIONS

NEW DWELLING
HINCKLEY ROAD
STOKE GOLDING

1:200 at A1 9512

db
David F Barnes Dip Arch RIBA
14 Pyeharps Road Burbage LE10 2JE
Telephone 01455 633410

B09/13/B01