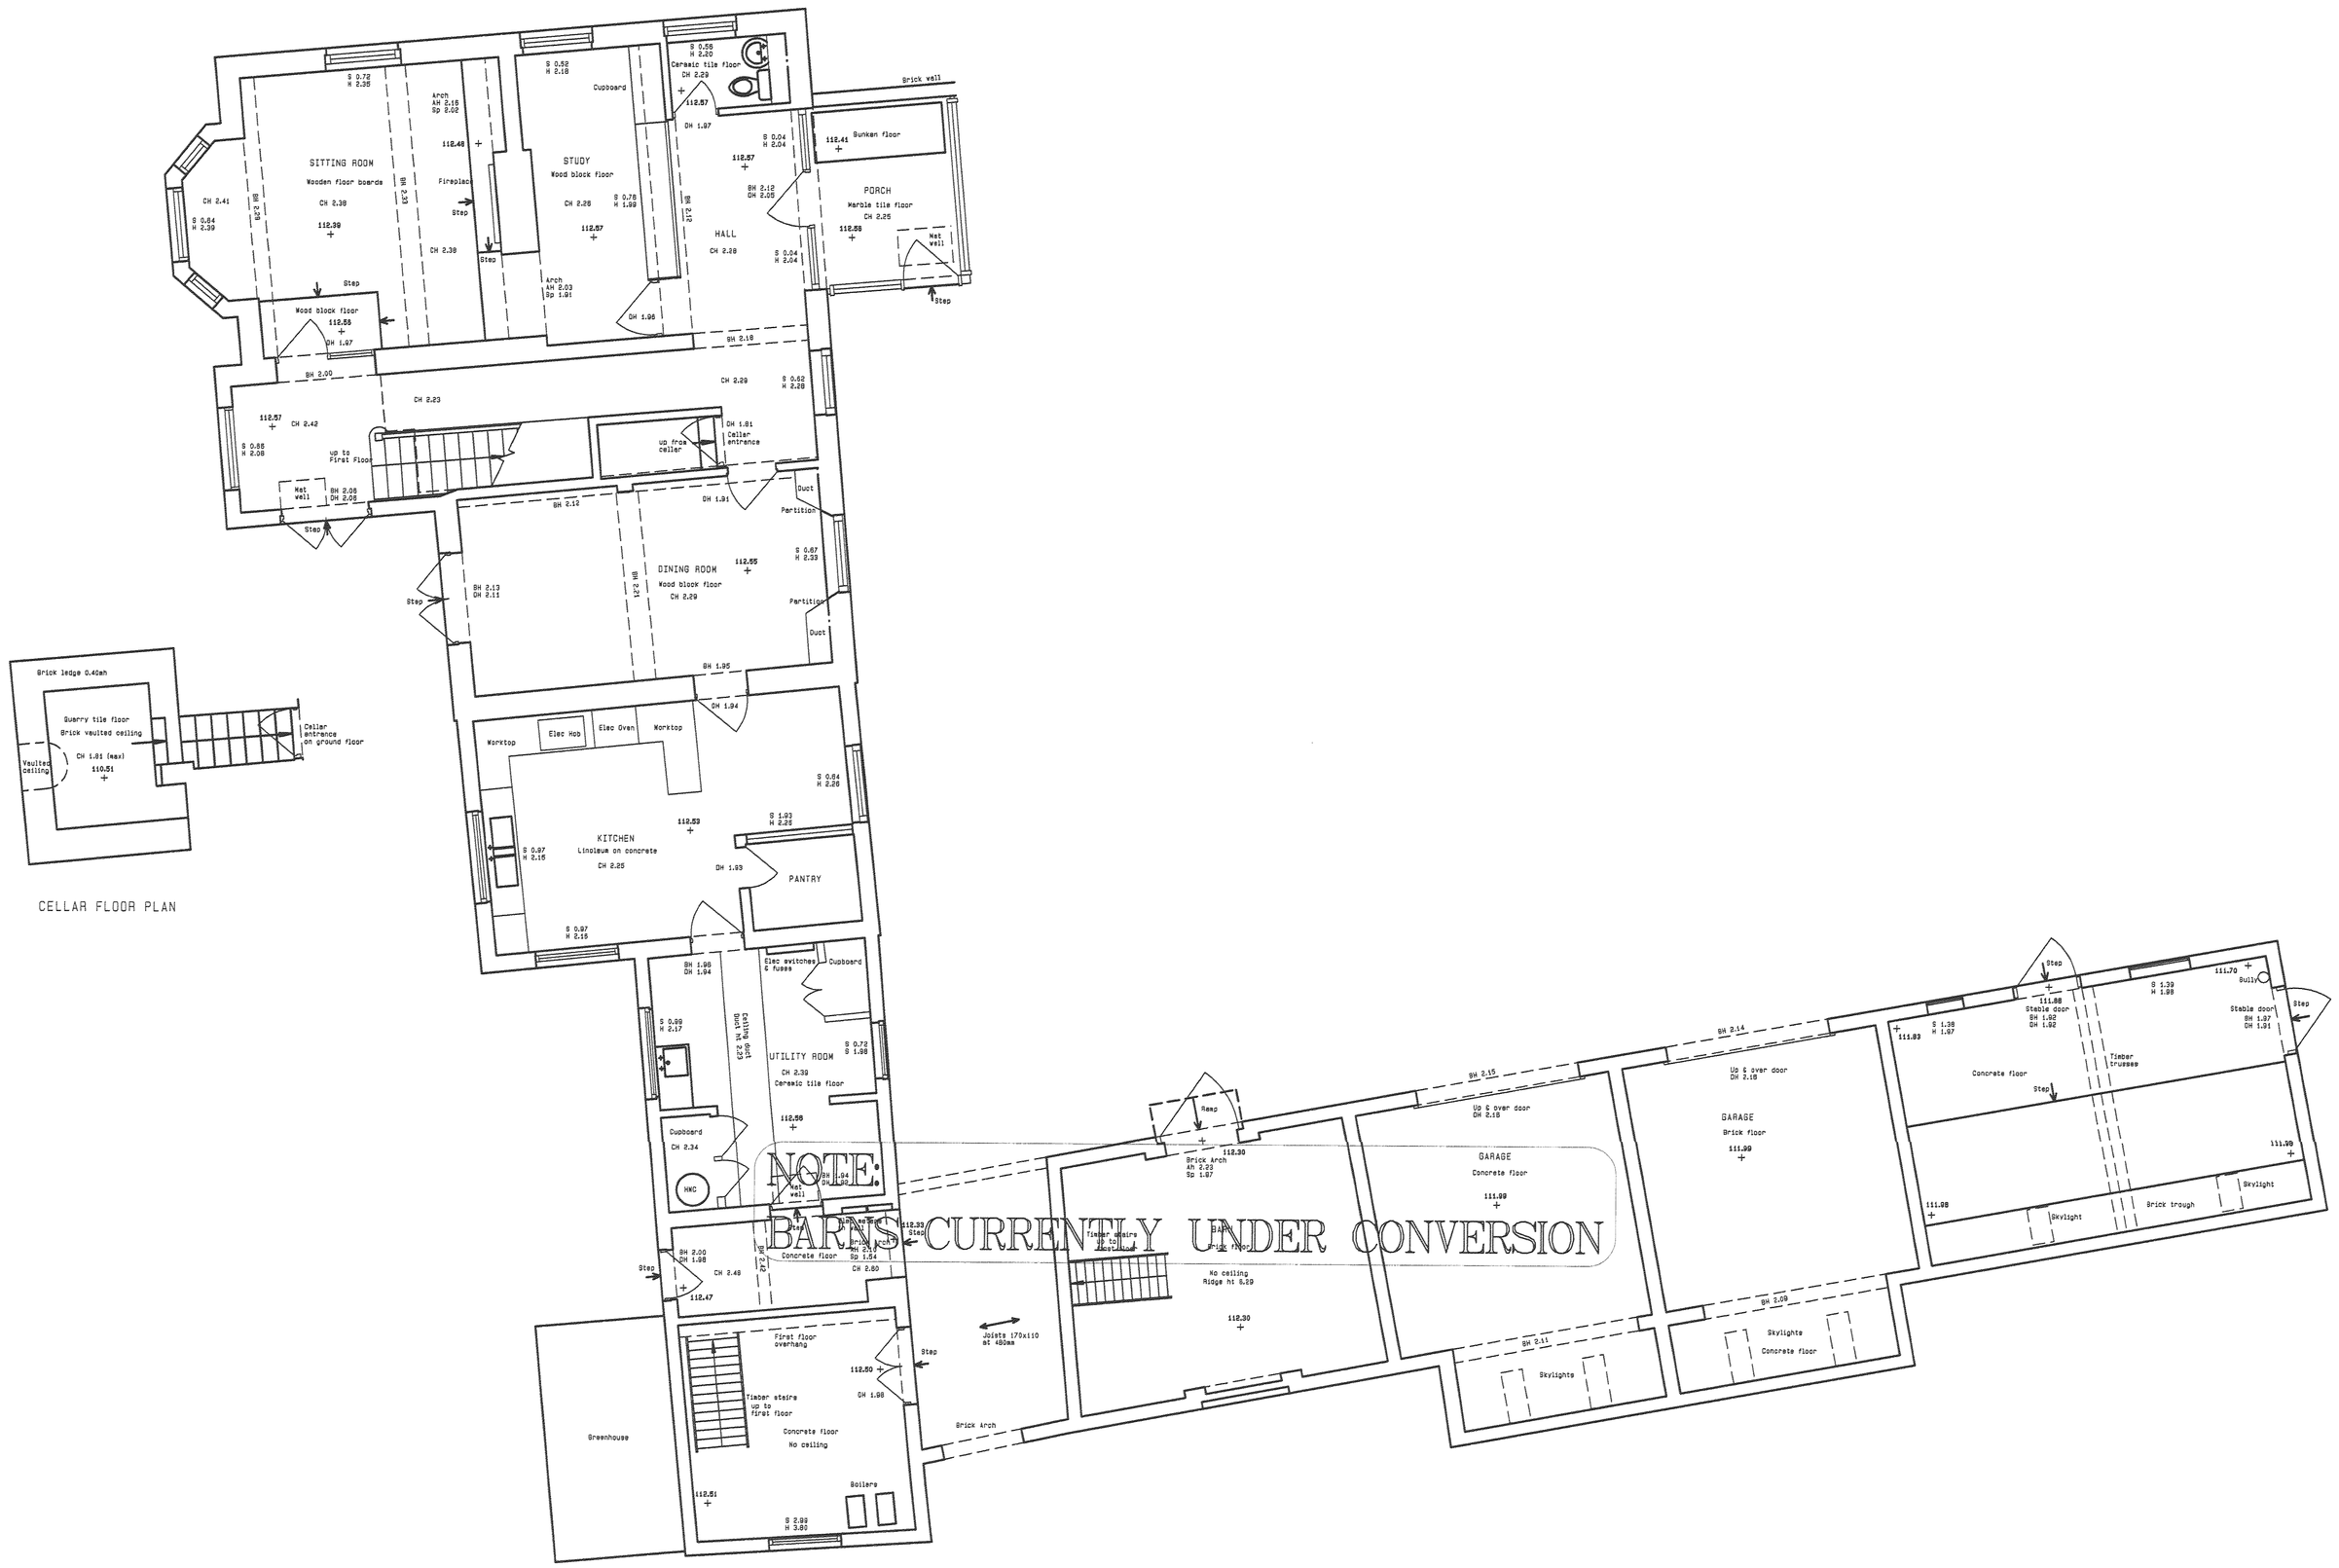


CELLAR FLOOR PLAN

Abbreviations

AH ..... Arch Height
BH ..... Beam Height
CH ..... Ceiling Height
DH ..... Door Height
DP ..... Down Pipe
FCH .... False Ceiling Height
Fl ..... Floor Level
HWC ... Hot Water Cylinder
IC ..... Inspection Cover
JH ..... Joist Height
RWP ... Rainwater Pipe
Sp ..... Arch Springing height
VP ..... Vent Pipe
S ..... Floor to Sill height
H ..... Floor to Head height
mh ..... metres high

Notes

Levels are based on Ordnance Survey datum related to OSBM located at Electricity sub-station, Station Road, Stoke Golding, with a given value of 112.30m AOD.

GROUND FLOOR PLAN

Scale 1:50 at A0

Date: April 2005

PARK HOUSE
MAIN STREET
STOKE GOLDING
WARWICKSHIRE

Drawing No. 504/02 | CAD Ref: 504gf.dwg

J R Owen TechMICS FRGS
Land, Building & Engineering Surveys
12 Main Street
Sutton Bassett
Market Harborough
Leics LE16 8HP
Tel. 01858 468026