

existing front elevation



proposed front elevation

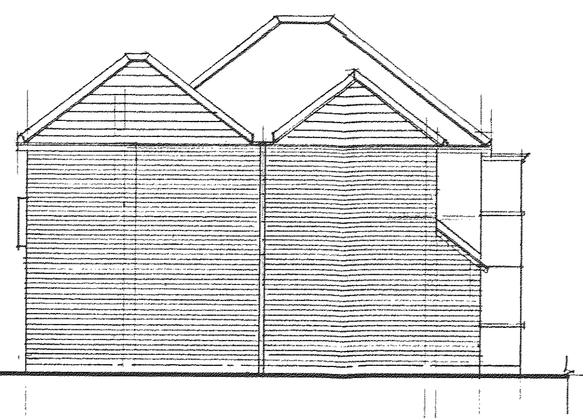

proposed side elev: to no 14

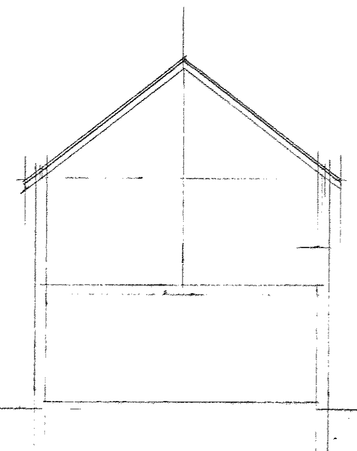



proposed rear elevation

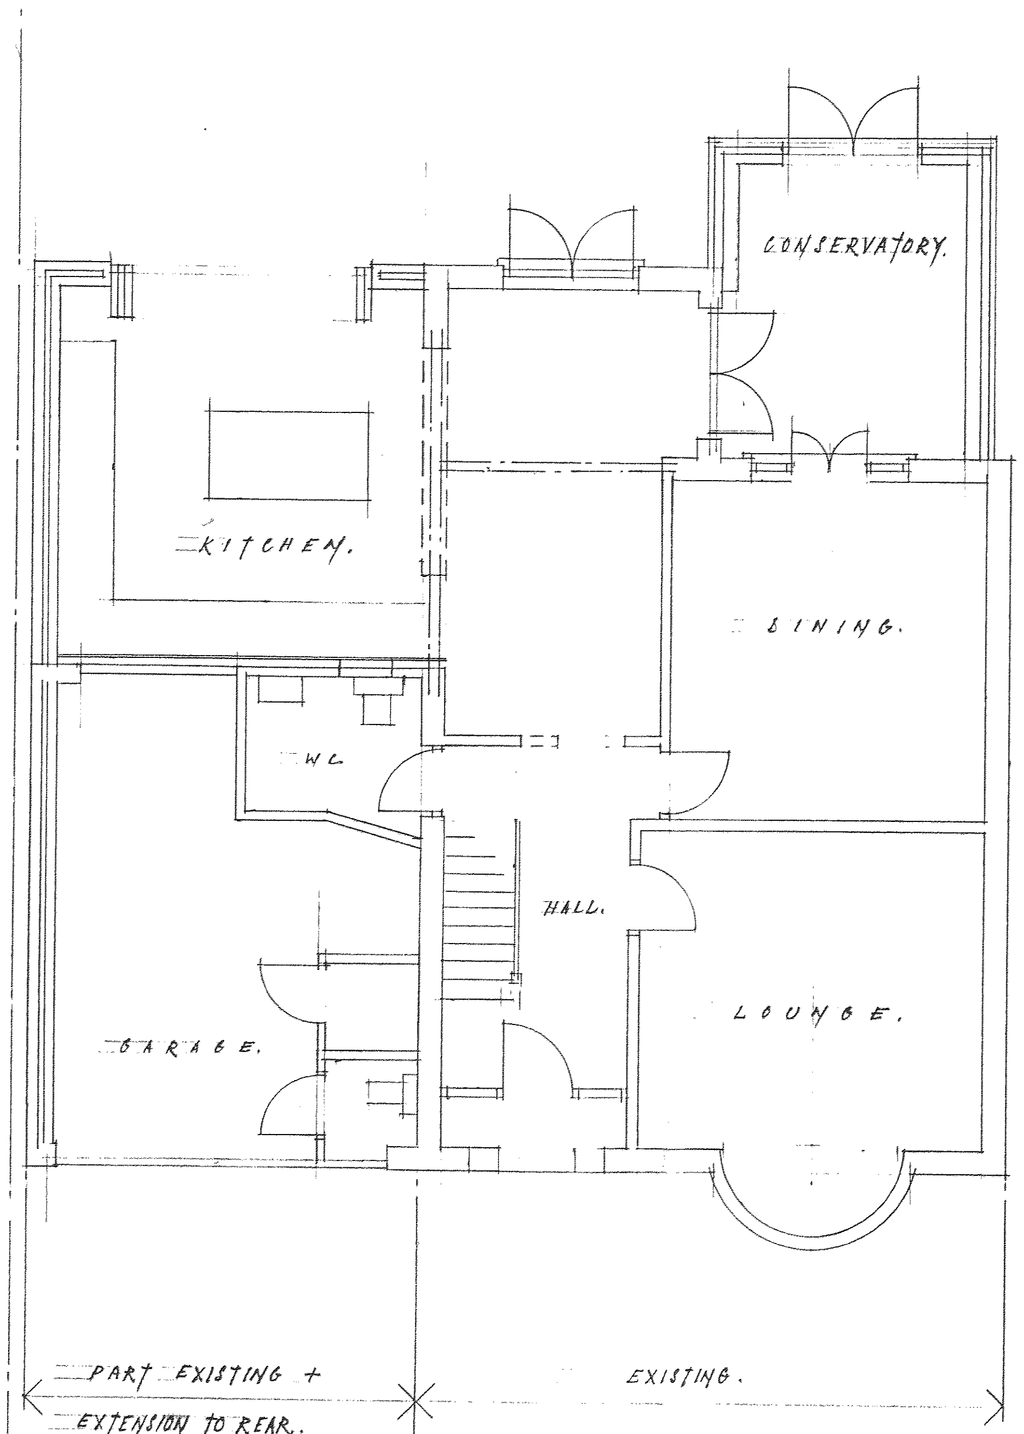

GROUND FLOOR

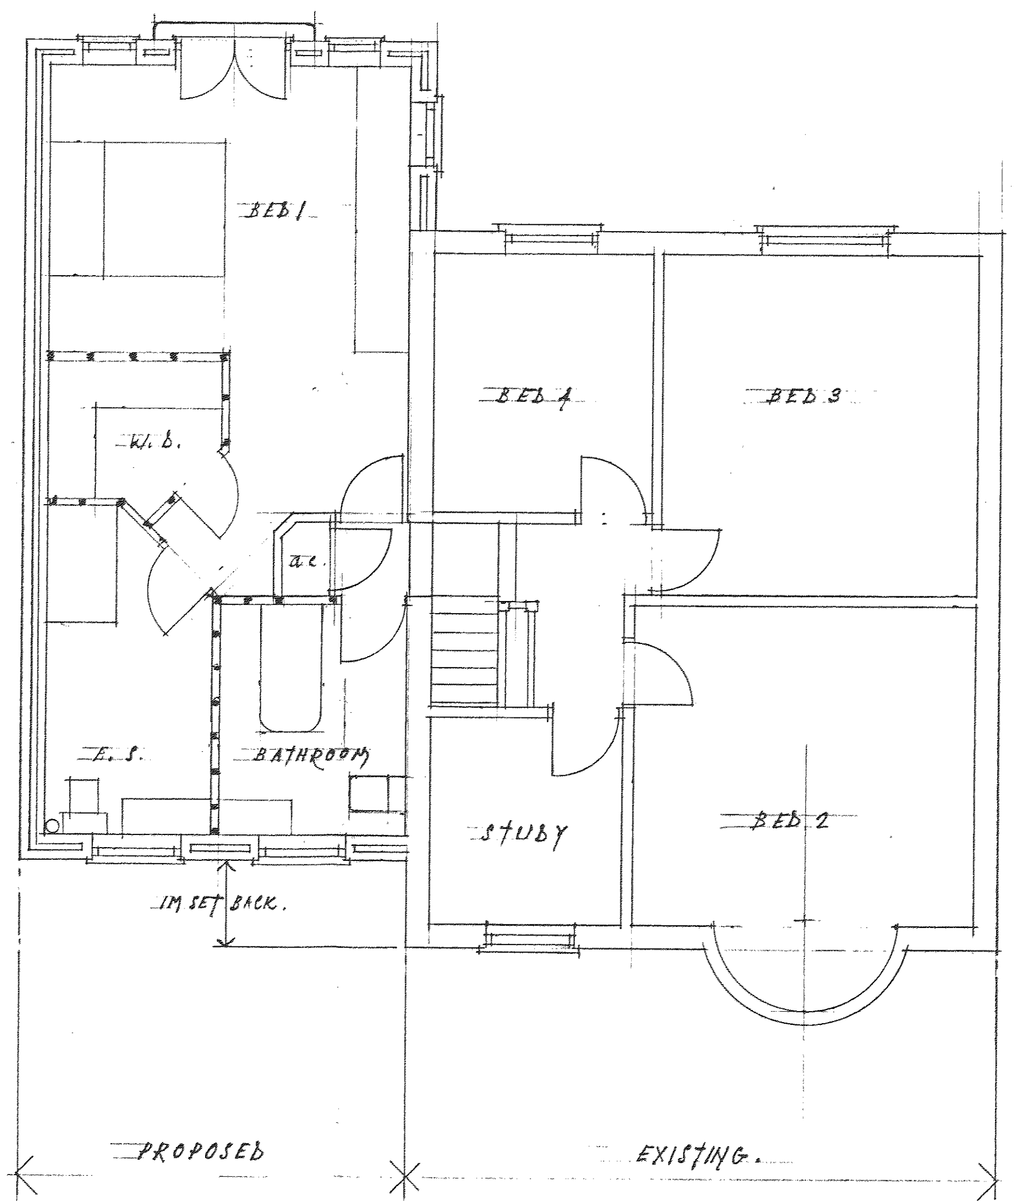

FIRST FLOOR

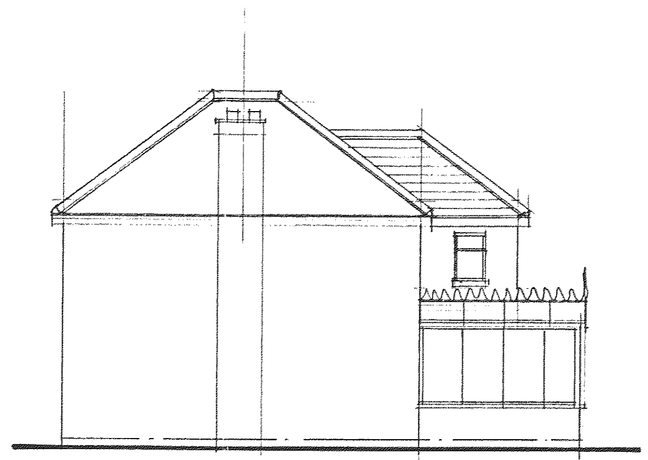

prop: side elev: to garden

DEVELOPMENT SERVICES
7 APR 2008
RECEIVED

OPENINGS TO PART L.
AREA: G.F. $18.27\,m^2$ F.F. $37.17\,m^2$ TOTAL $55.44\,m^2 \times 25\% = 13.86\,m^2$ + L. $0.6 \times 1.35 = 0.81$. G.F DOOR 1.89. TOTAL = $16.56\,m^2$
WE HAVE: G.F. $2.1 \times 3.0 = 6.30\,m^2$ F.F. FRENCH DOORS $2.1 \times 1.3 = 2.73$. WINDOWS $0.6 \times 1.35 \times 2 = 1.62 + 1.0 \times 1.35 \times 2 = 2.7\,m^2$
TOTAL PROPOSED = $13.35\,m^2$ OK.

NOTES:
All dimensions must be checked on site and not scaled from this drawing.

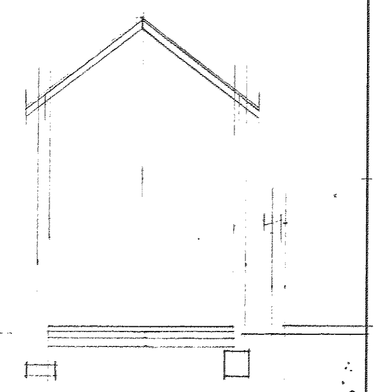

A2 10.5 12.85 23.35 6.0 29.65

A		
	Date	Revisions

© copyright

684

DEVELOPMENT SERVICES 7 APR 2008 RECEIVED

Client
MR & MRS. L. PALLETT.

Job Title
12, BOYSLADE ROAD EAST,
BURBAGE,
LEICS.

Drawing Title
PROPOSED EXTENSION TO THE SIDE AND REAR OF DETACHED HOUSE:

07802 974731.

Scale 1:50 & 1:100.

Date MARCH 2008 | Drawn by L.J. WILKINSON.

PP 433242

Drg. No. 4124 | Rev.

JOHN E. WRIGHT 526657

2 prints

594 x 841mm A1